


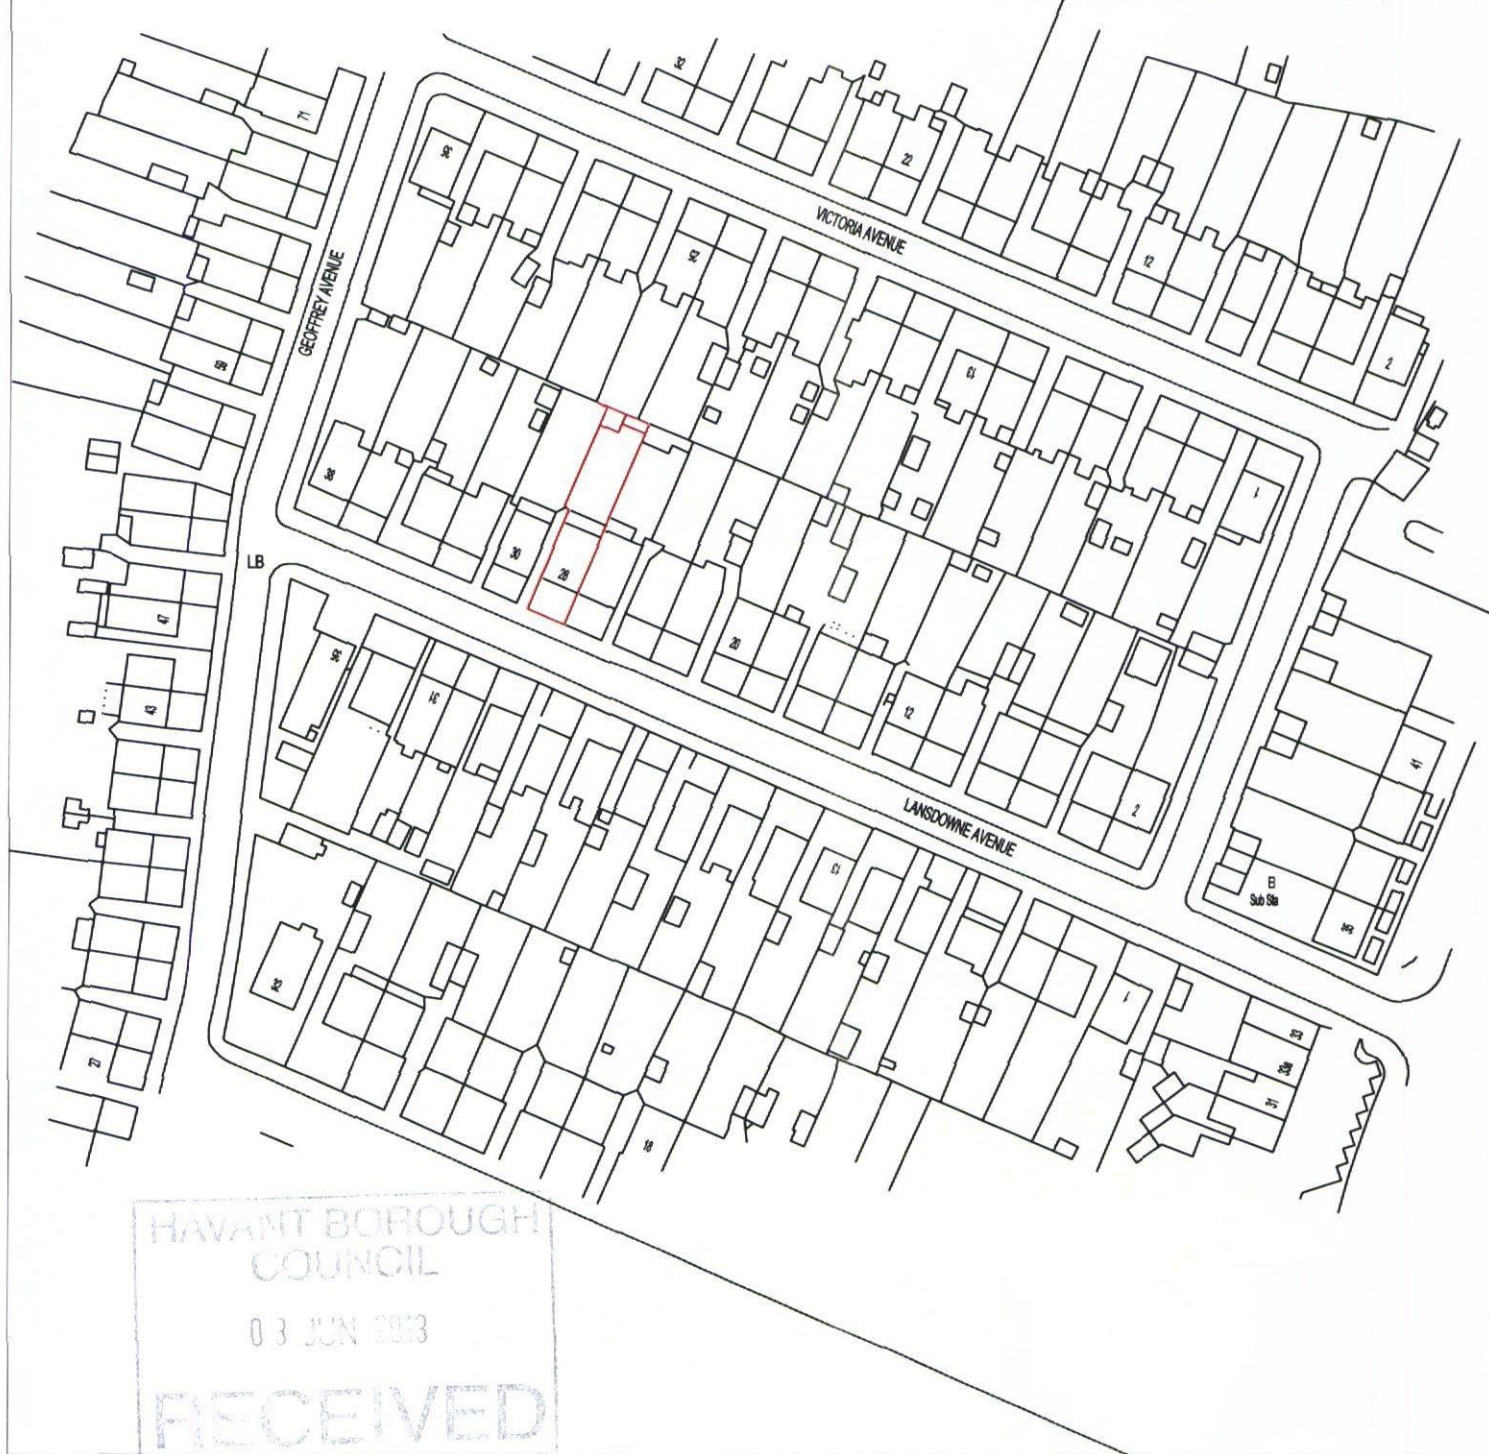

1. ORDNANCE SURVEY
COPY RIGHT

Based or reproduced from
the 1994 Ordnance Survey
1/1250 base with the
permission of HMSO crown
copyright reserved.
License No.: 100019671



HAVANT BOROUGH
COUNCIL
03 JUN 2013
RECEIVED

Rev	Revision Note	Date	Amended by	Approved by

NOTE: All dimensions to be checked on site
prior to commencement of any work

Notify C.A. of any discrepancies before ordering
materials.

Project
28 Lansdowne Avenue
Waterlooville
Portsmouth PO7 5BL

Drawing Title
Location Plan

Date May 2013

Scale 1:1250 @ A4 Only

HOUSING & PROPERTY SERVICE



Portsmouth
CITY COUNCIL
OWEN BUCKWELL
Head of Service

BUILDING SURVEYORS SECTION

Tel No: 023 9284 1311

Fax No: 023 9283 4986

Design/Survey by

Drawn by

Checked by

LP

SC

Drawing No

XXXX

SURVEY

DESIGN

WORKING
DRAWING

FEASIBILITY

TENDER

AS-BUILT

INFORMATION


✓

CONTRACT

CA Inst.



NORTH

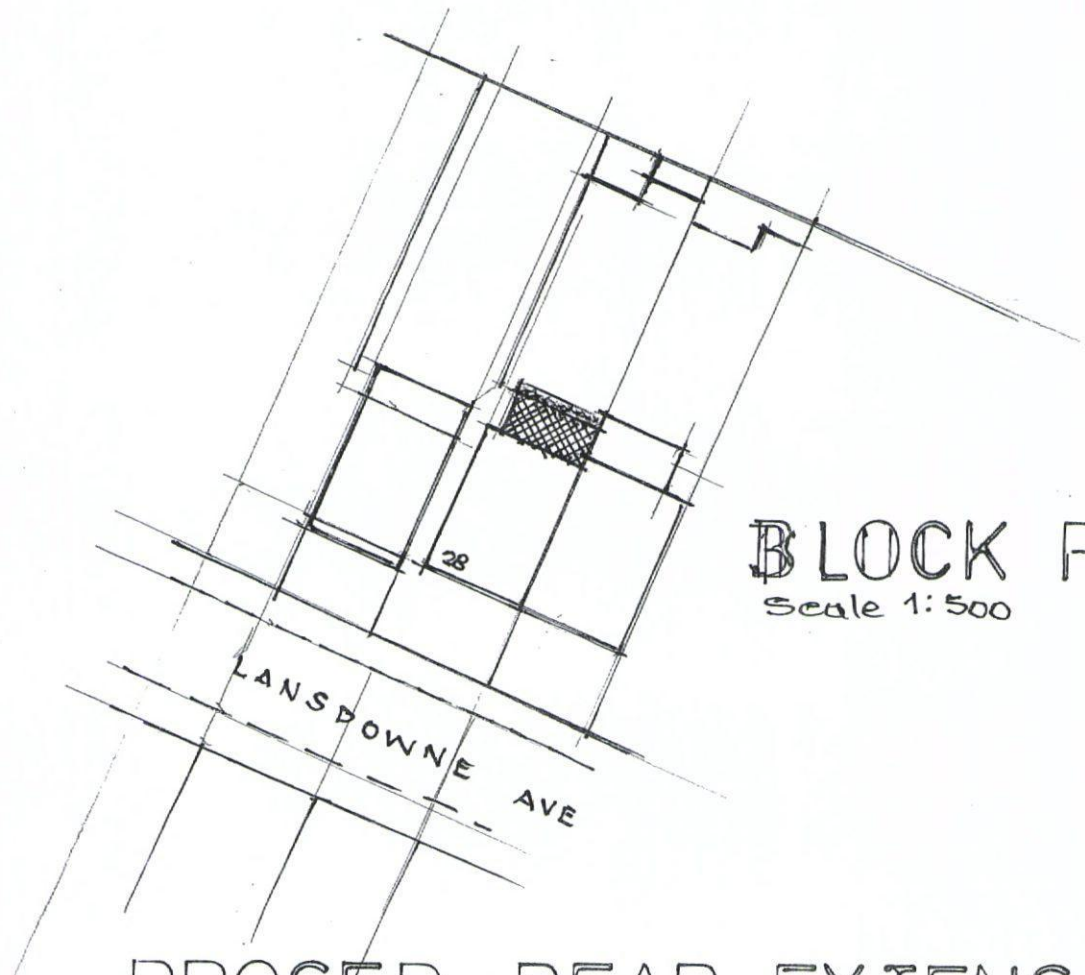


BLOCK PLAN

Scale 1:500

PROSED REAR EXTENSION.

28 LANSLOWNE AVENUE,
WATERLOOVILLE, PO7 5BL.

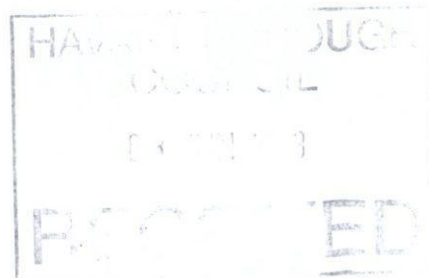

May 2013 MAP.