



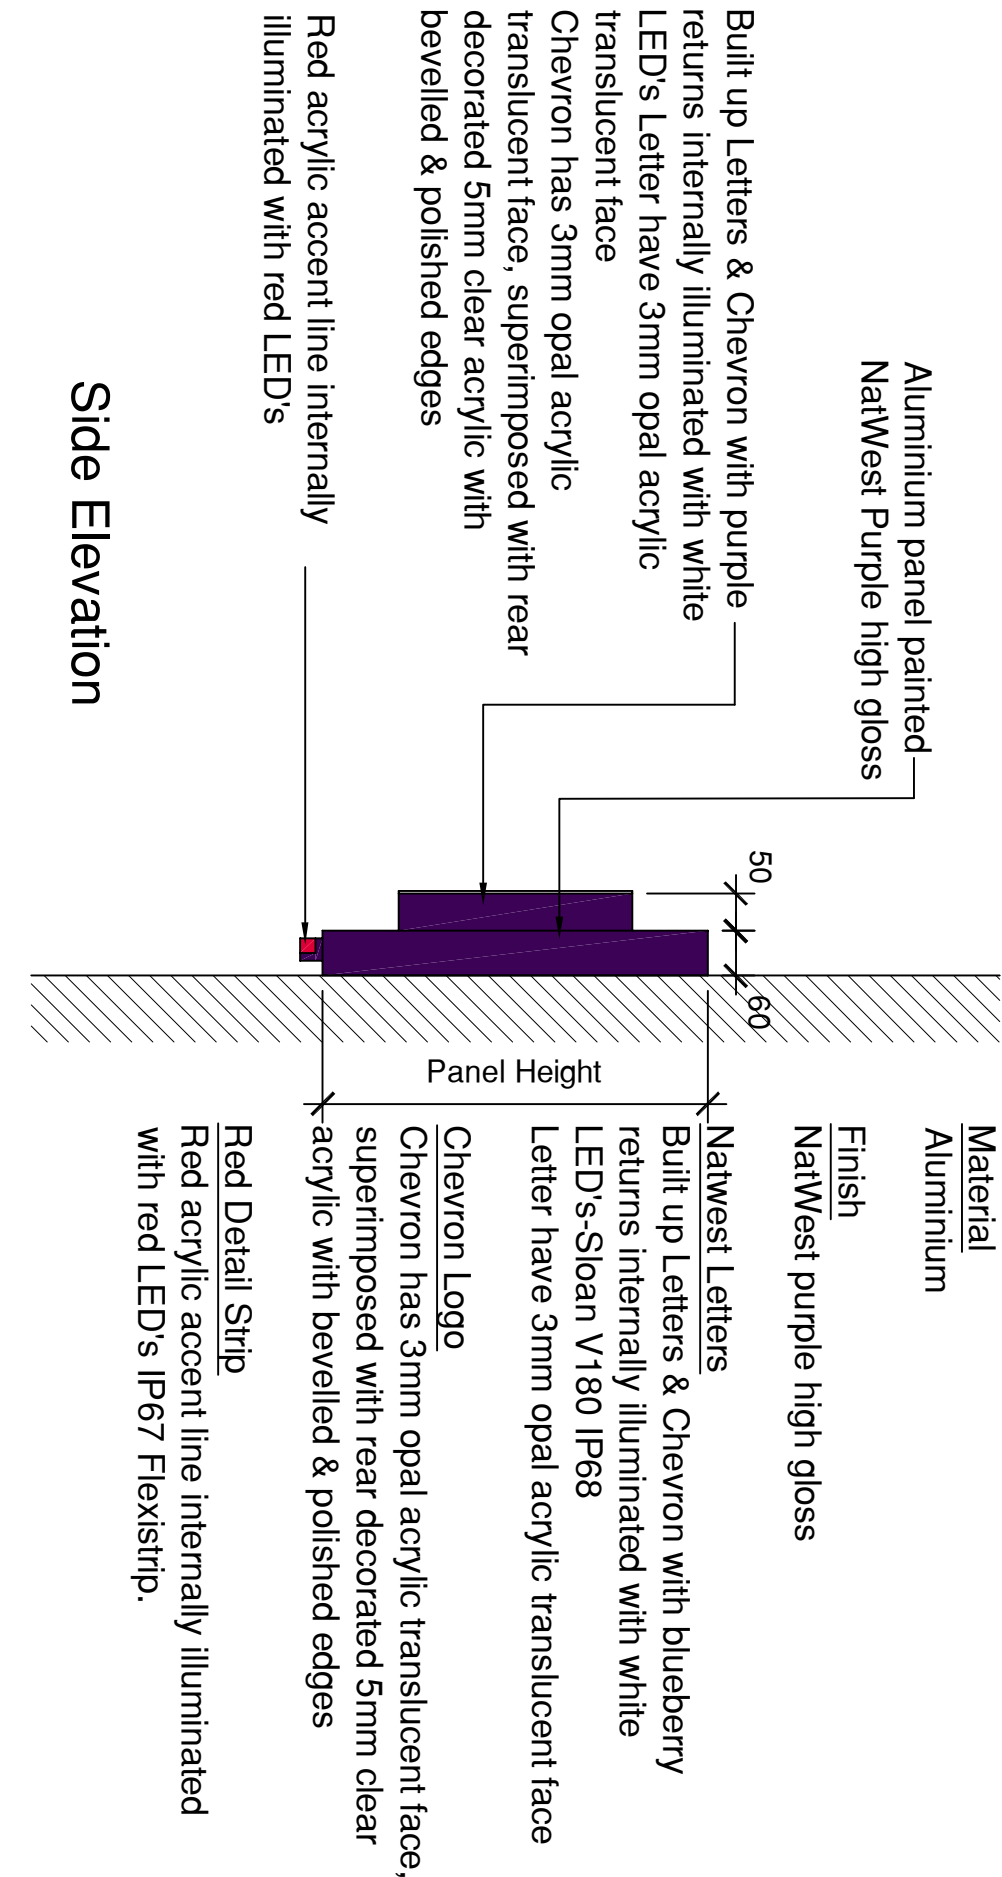

Group Property	Notes:
	This drawing is the copyright and property of The Royal Bank of Scotland plc. It must not be copied or published without written consent.
	Please work to figured dimensions.
	STYLES&WOOD DESIGN Aspect House Manchester Road Althincham WA14 5PG t: +44 (0) 161 926 6000 www.stylsdesignwood.co.uk



ATM Setting Out

Scale 1:10

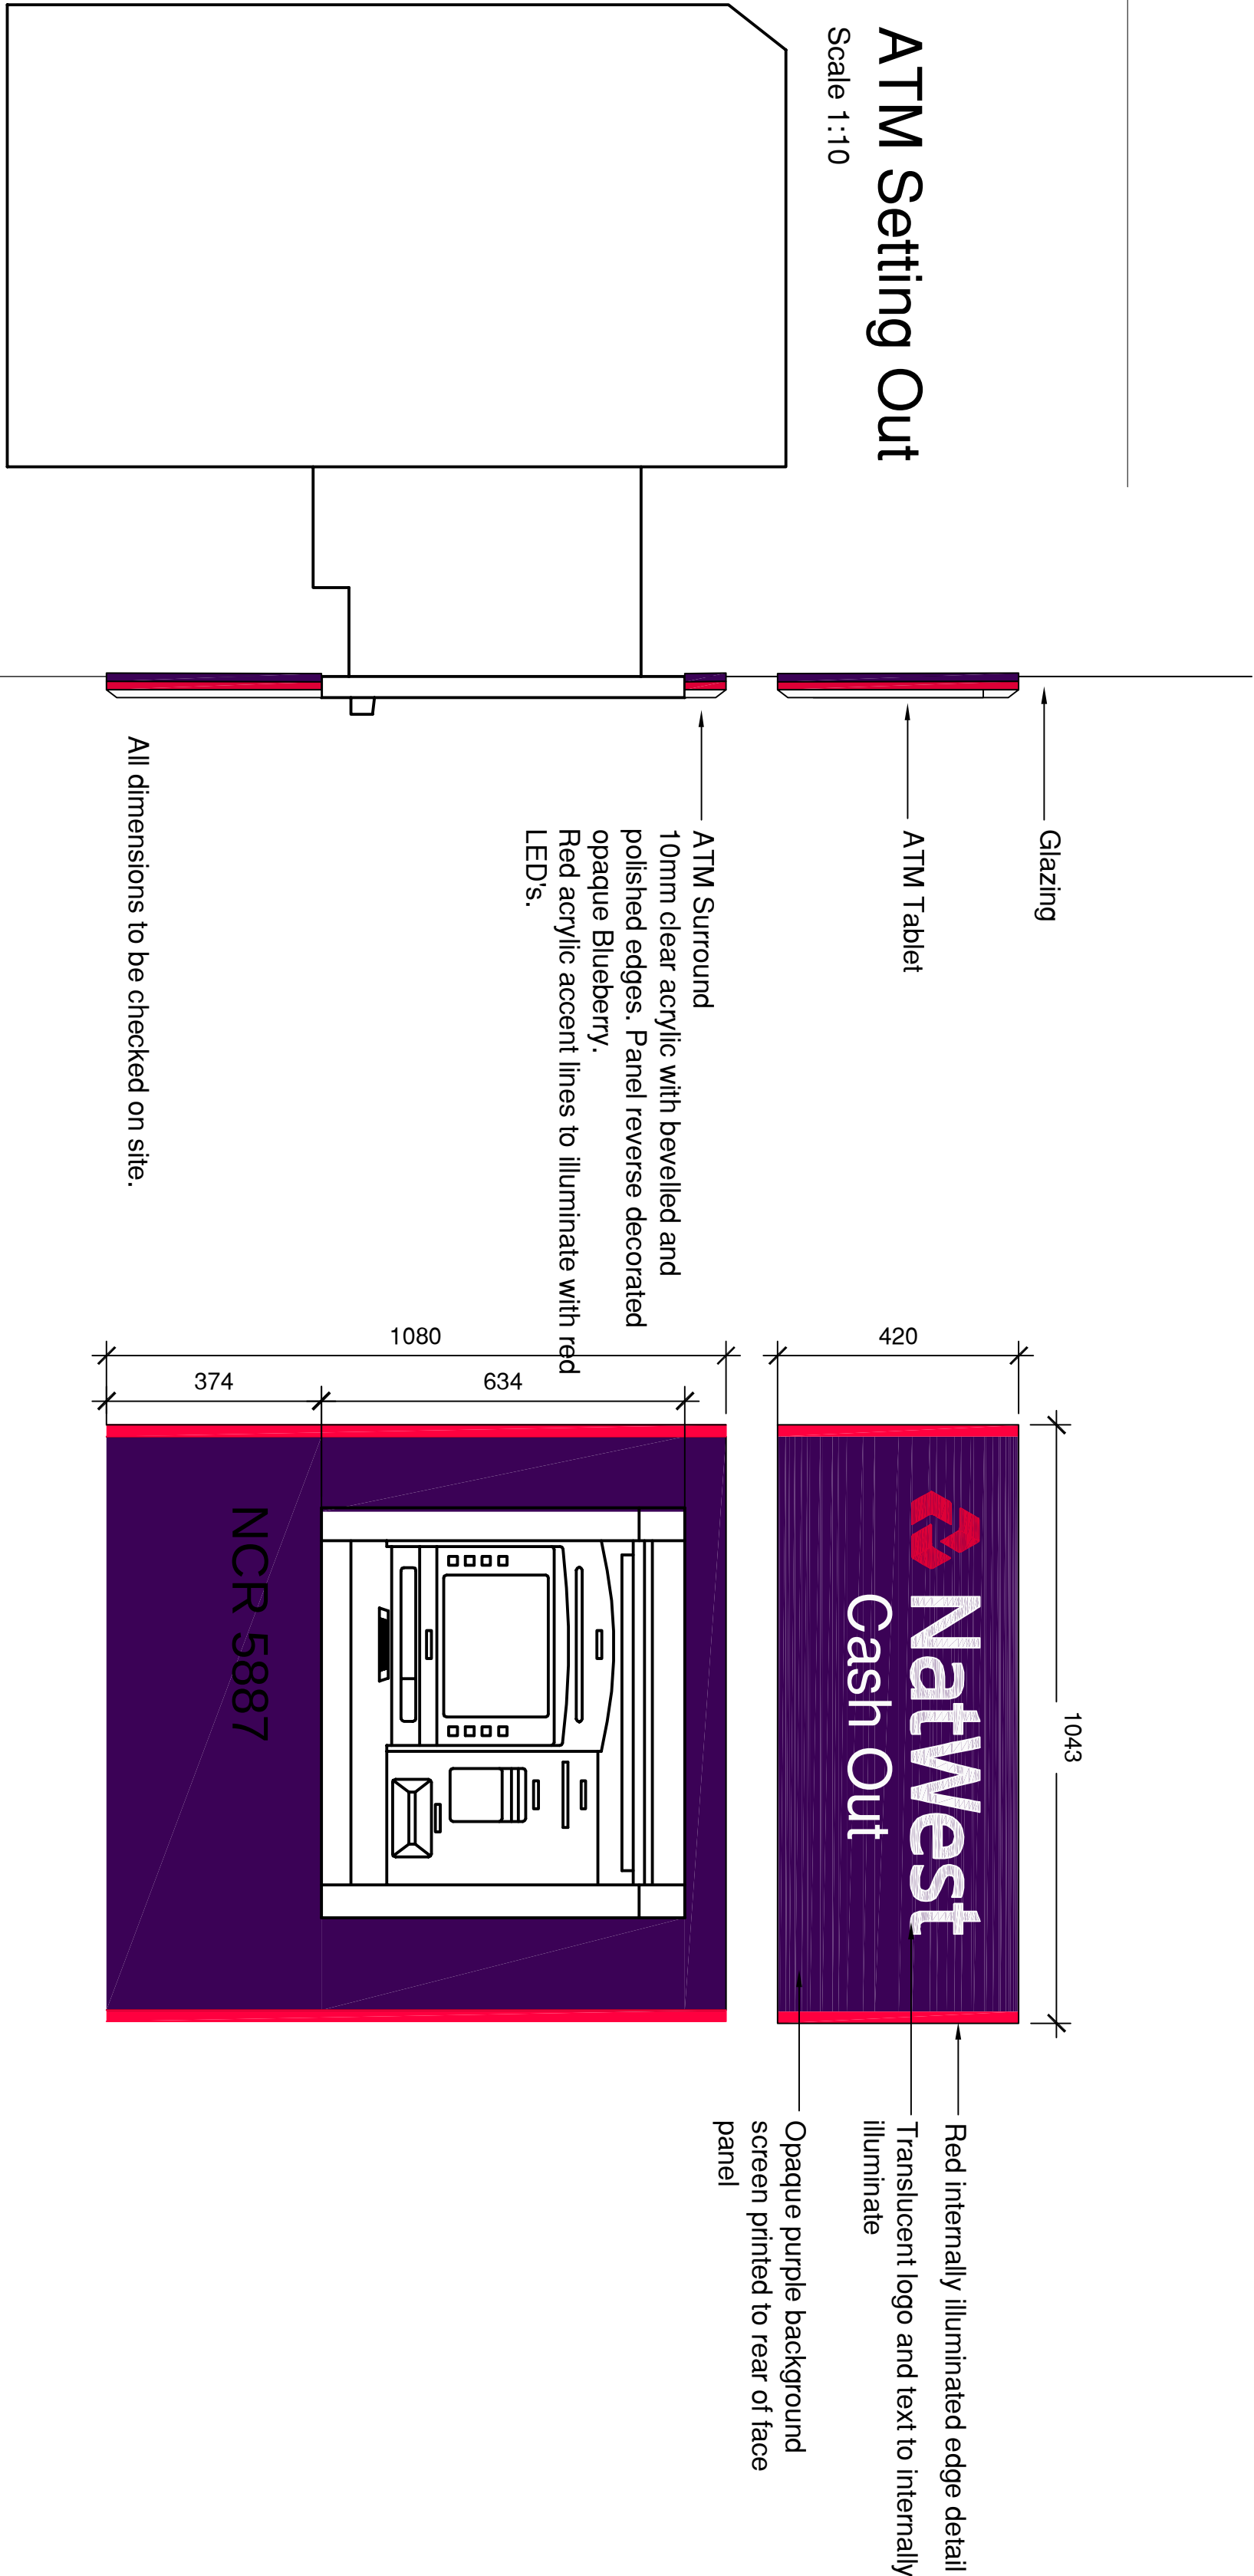


Projecting Sign

Scale 1:10

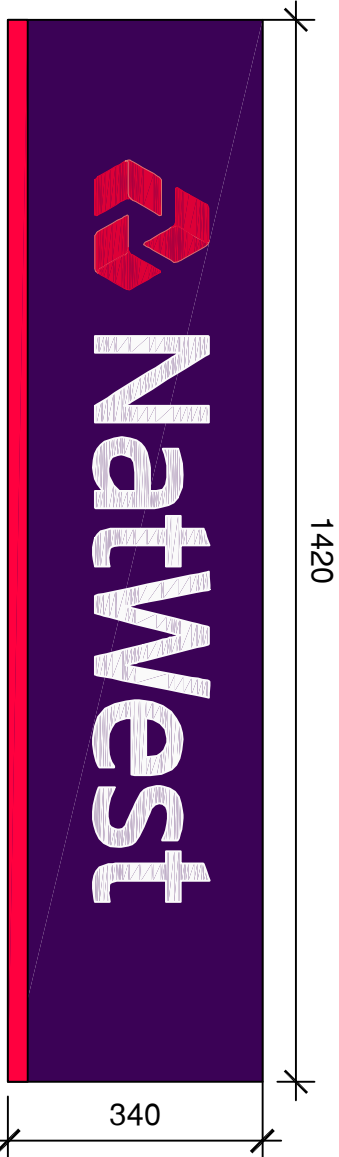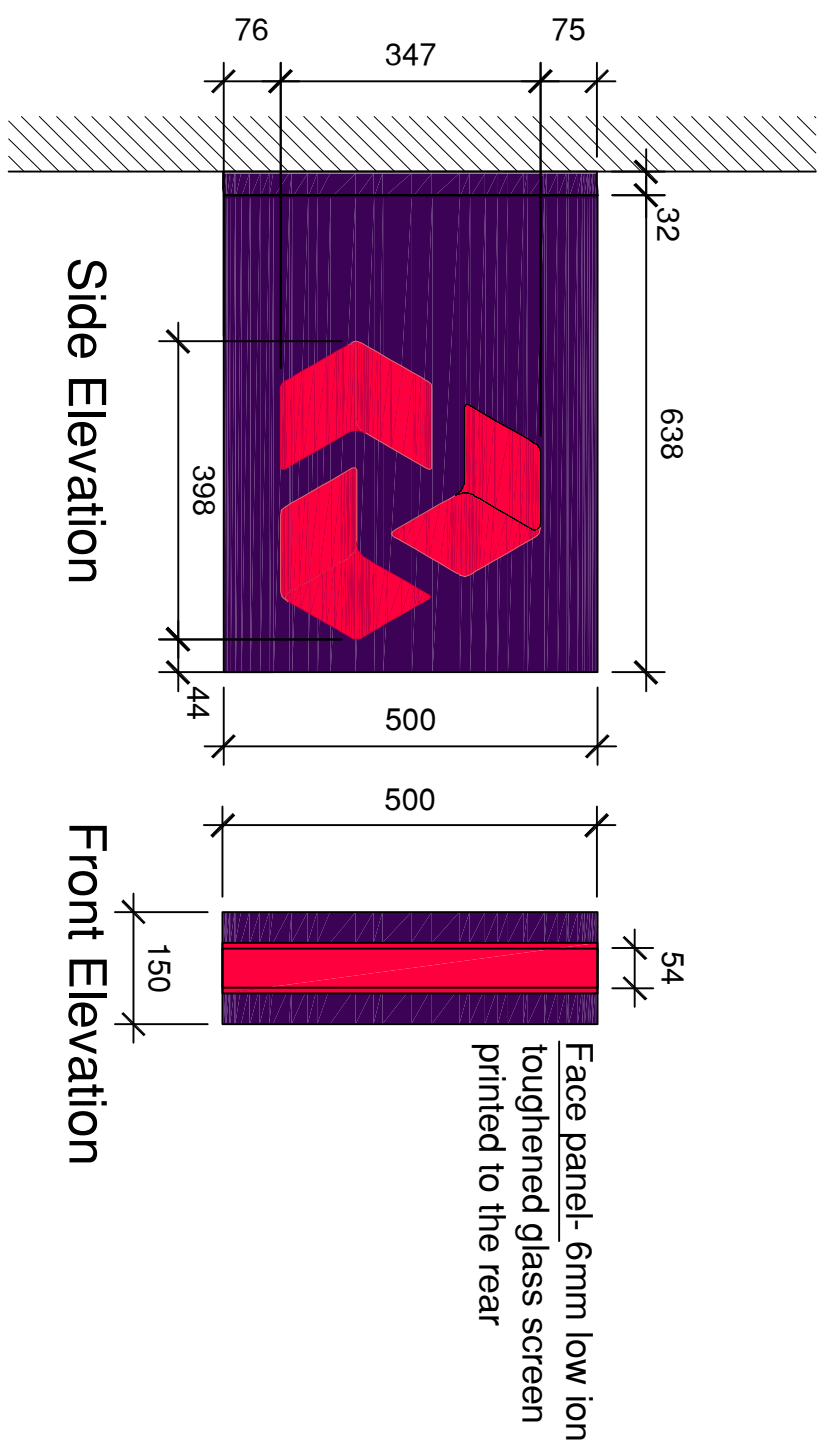

Entrance Signage - vinyl

Scale 1:10

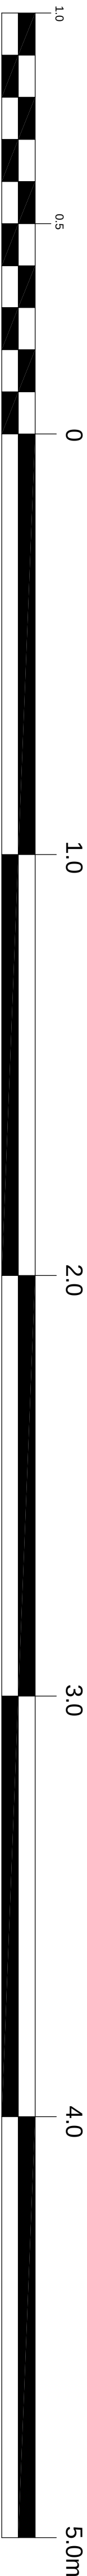

Project	HAVANT 23 WEST STREET, HAVANT HAMPSHIRE PO9 1EU
title	SIGNAGE DETAILS PROPOSED
scale	1:10 @ A1
dwn	BDR
chk	-
app	
date	07.10.14
date	-
consultant's drawing number	D0572-044-007
Brand	
dra drawing number	6645/GA/SD
rev.	