


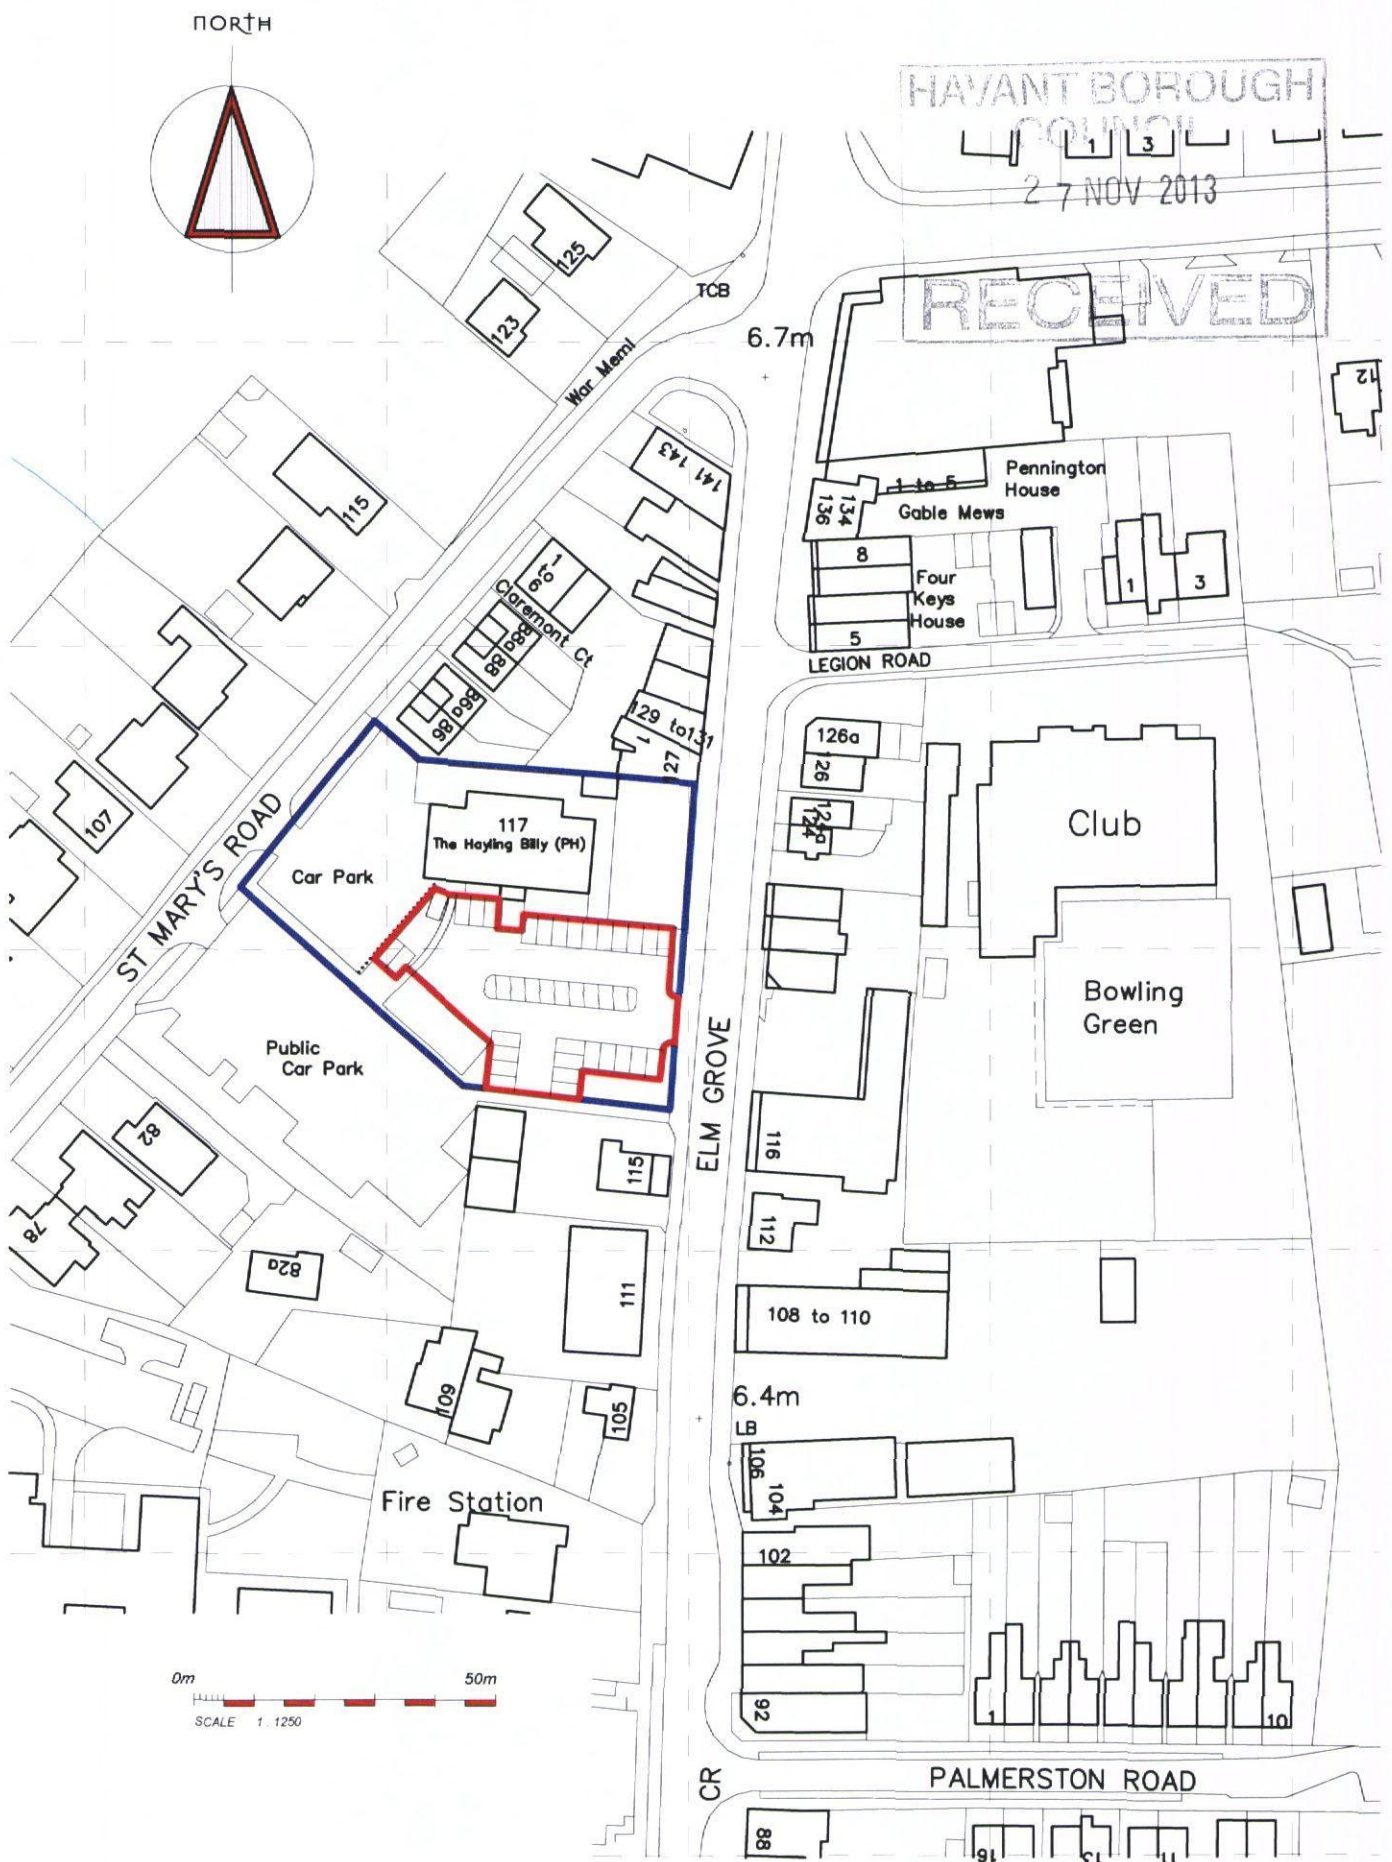

CHANGE OF USE TO CAR PARK AT 117 ELM GROVE, HAYLING ISLAND

Drawing no. 01
SCALE 1:1250