


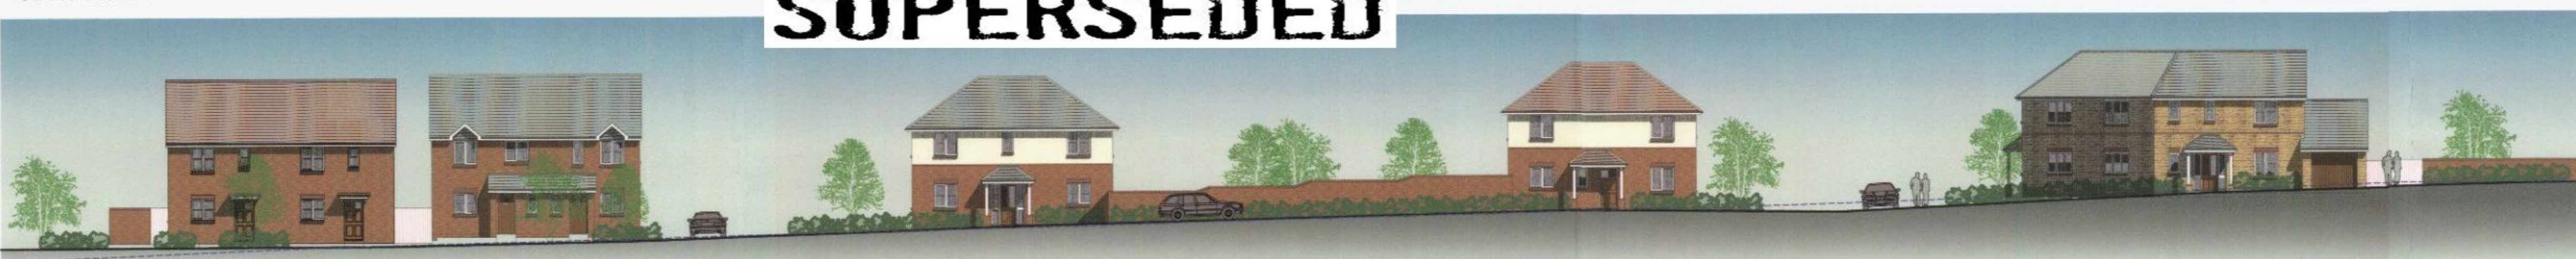

Street Scene 6



Street Scene 7



Street Scene 8



Street Scene 10



Street Scene 9



Street Scene 11



Street Scene 12



Street Scene 13



SUPERSEDED

HAVANT BOROUGH COUNCIL
15 AUG 2013
RECEIVED

rev c 02.08.13 brick colours amended as LA request
rev b 08.08.13 street scenes 12 & 13 added
rev a 10.06.13 Plots 73 & 74 amended



Victoria House 14 St John Road Hedge End Southampton Hampshire SO30 4AB
Tel: 01493 773577 Fax: 01493 787111 E-mail: sales@crayfernhomes.co.uk

All drawings are to be checked prior to commencement of work. This drawing is the property of Crayfern Homes Limited and may not be copied without the written authority of Crayfern Homes Limited.

STREET SCENES sheet 2

DEVELOPMENT AT
SCRATCHFACE LANE
BEDHAMPTON
HAMPSHIRE

FOR
CRAYFERN HOMES LIMITED
SCALE: 1:200 @ A1 DATE: NOV 2012 DRAWING NO: 02.12_104c