


**PROPOSED SINGLE STOREY REAR ADDITION.
11, GREENACRE GARDENS, PURBROOK, HANTS.
FOR MR & MRS M. DENYER.**

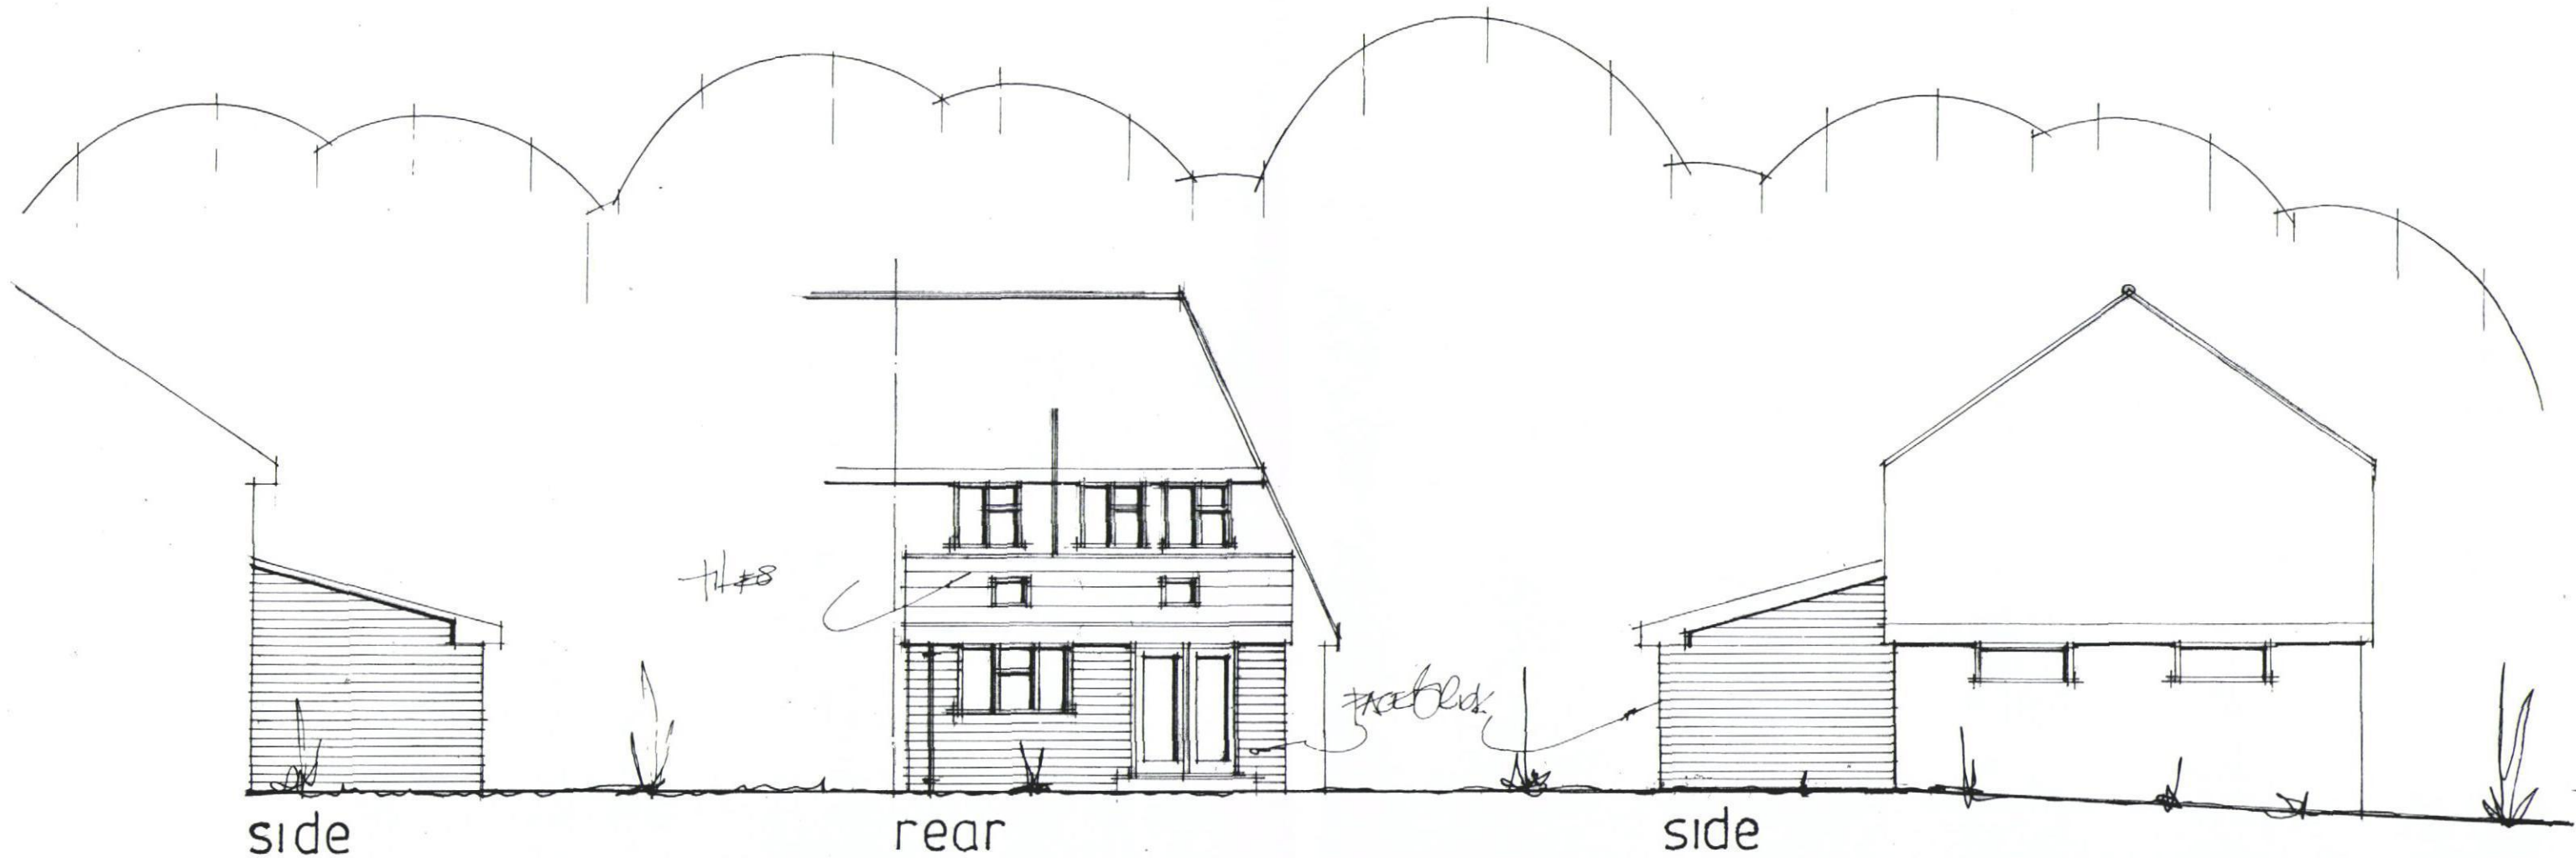

PROPOSED ELEVATIONS

date feb 2014
scale 1:100

PETER J. WALKER MRICS
CHARTERED SURVEYOR
182 SEAFRONT, HAYLING ISLAND, HANTS
PO11 9 AN

TEL: 02392 467571