

All rights reserved. Limited reproduction and distribution permitted for the sole purpose of the planning for this named development only. Figured dimensions are to be taken in preference to scaled dimensions and any discrepancies are to be reported to the Architects.

Revisions

Rev	Date	Drawn	Checked	Details
A	04.14	RDB		Ownership lines amended
B	06.14	RDB		Scheme revisions to reflect Planners comments




1. Location Plan

scale 1:1250



Ordnance Survey (c) Crown Copyright 2014. All rights reserved. Licence number 100022432

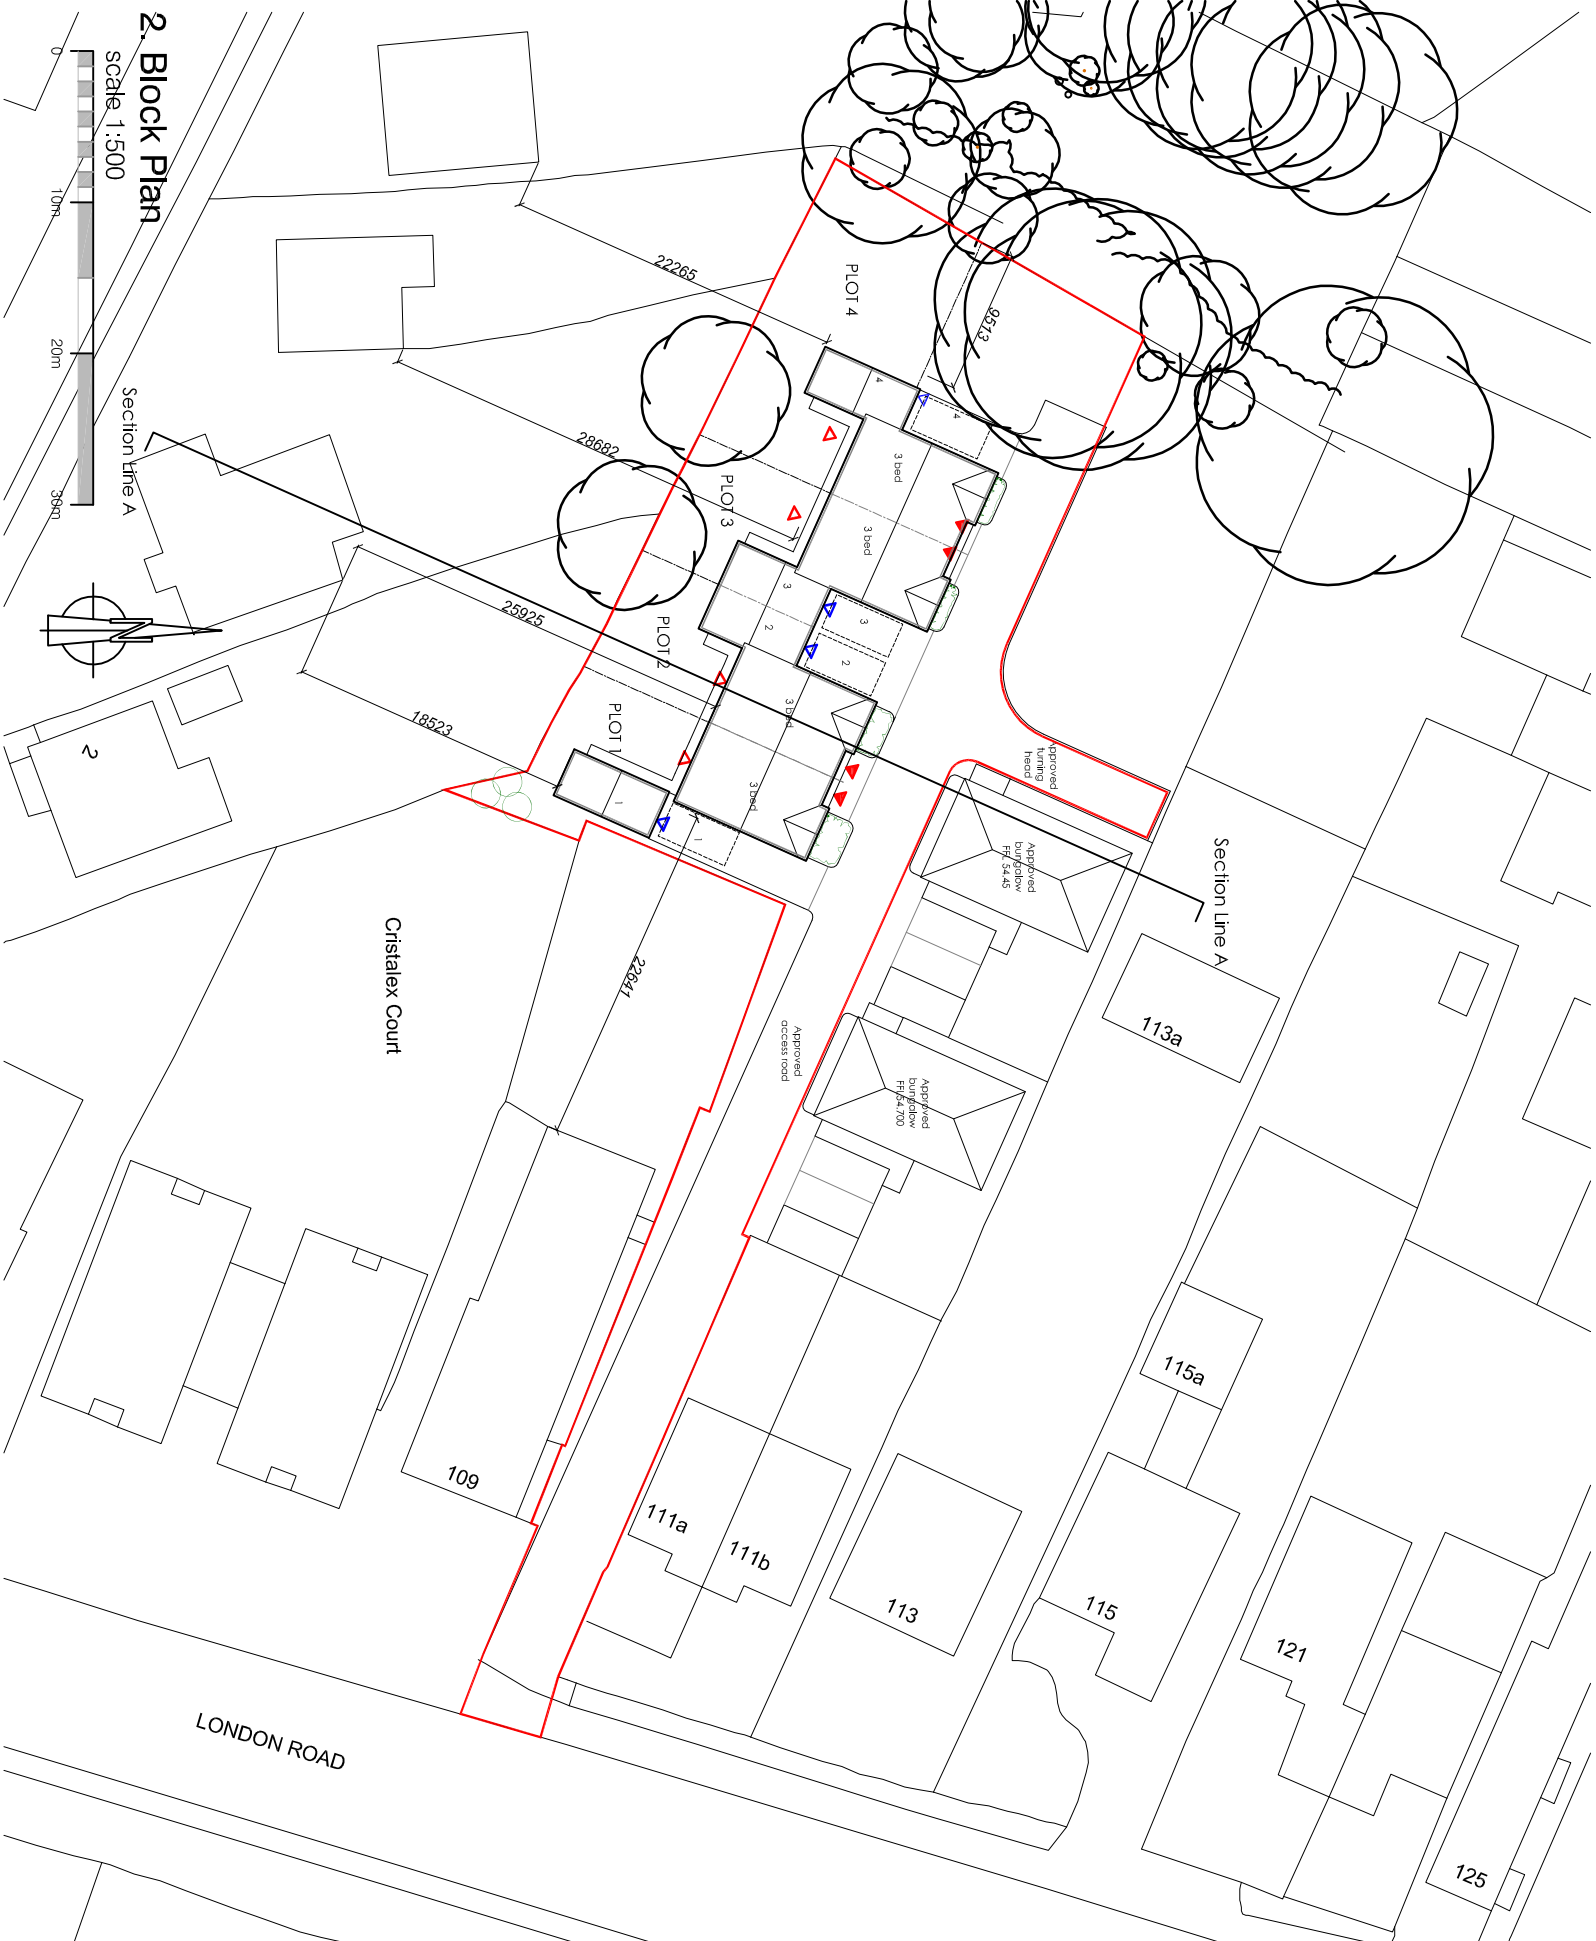

2. Block Plan

scale 1:500



Project
109 London Road
Cowplain

Title
Location Plan, Block Plan

Scale	Date	Drawn	Checked	Job No.	Drawing: No.	Revision
As Stated	Jan 2014			2013.078	PL.01	B