



KEY:
SURFACE WATER FLOW

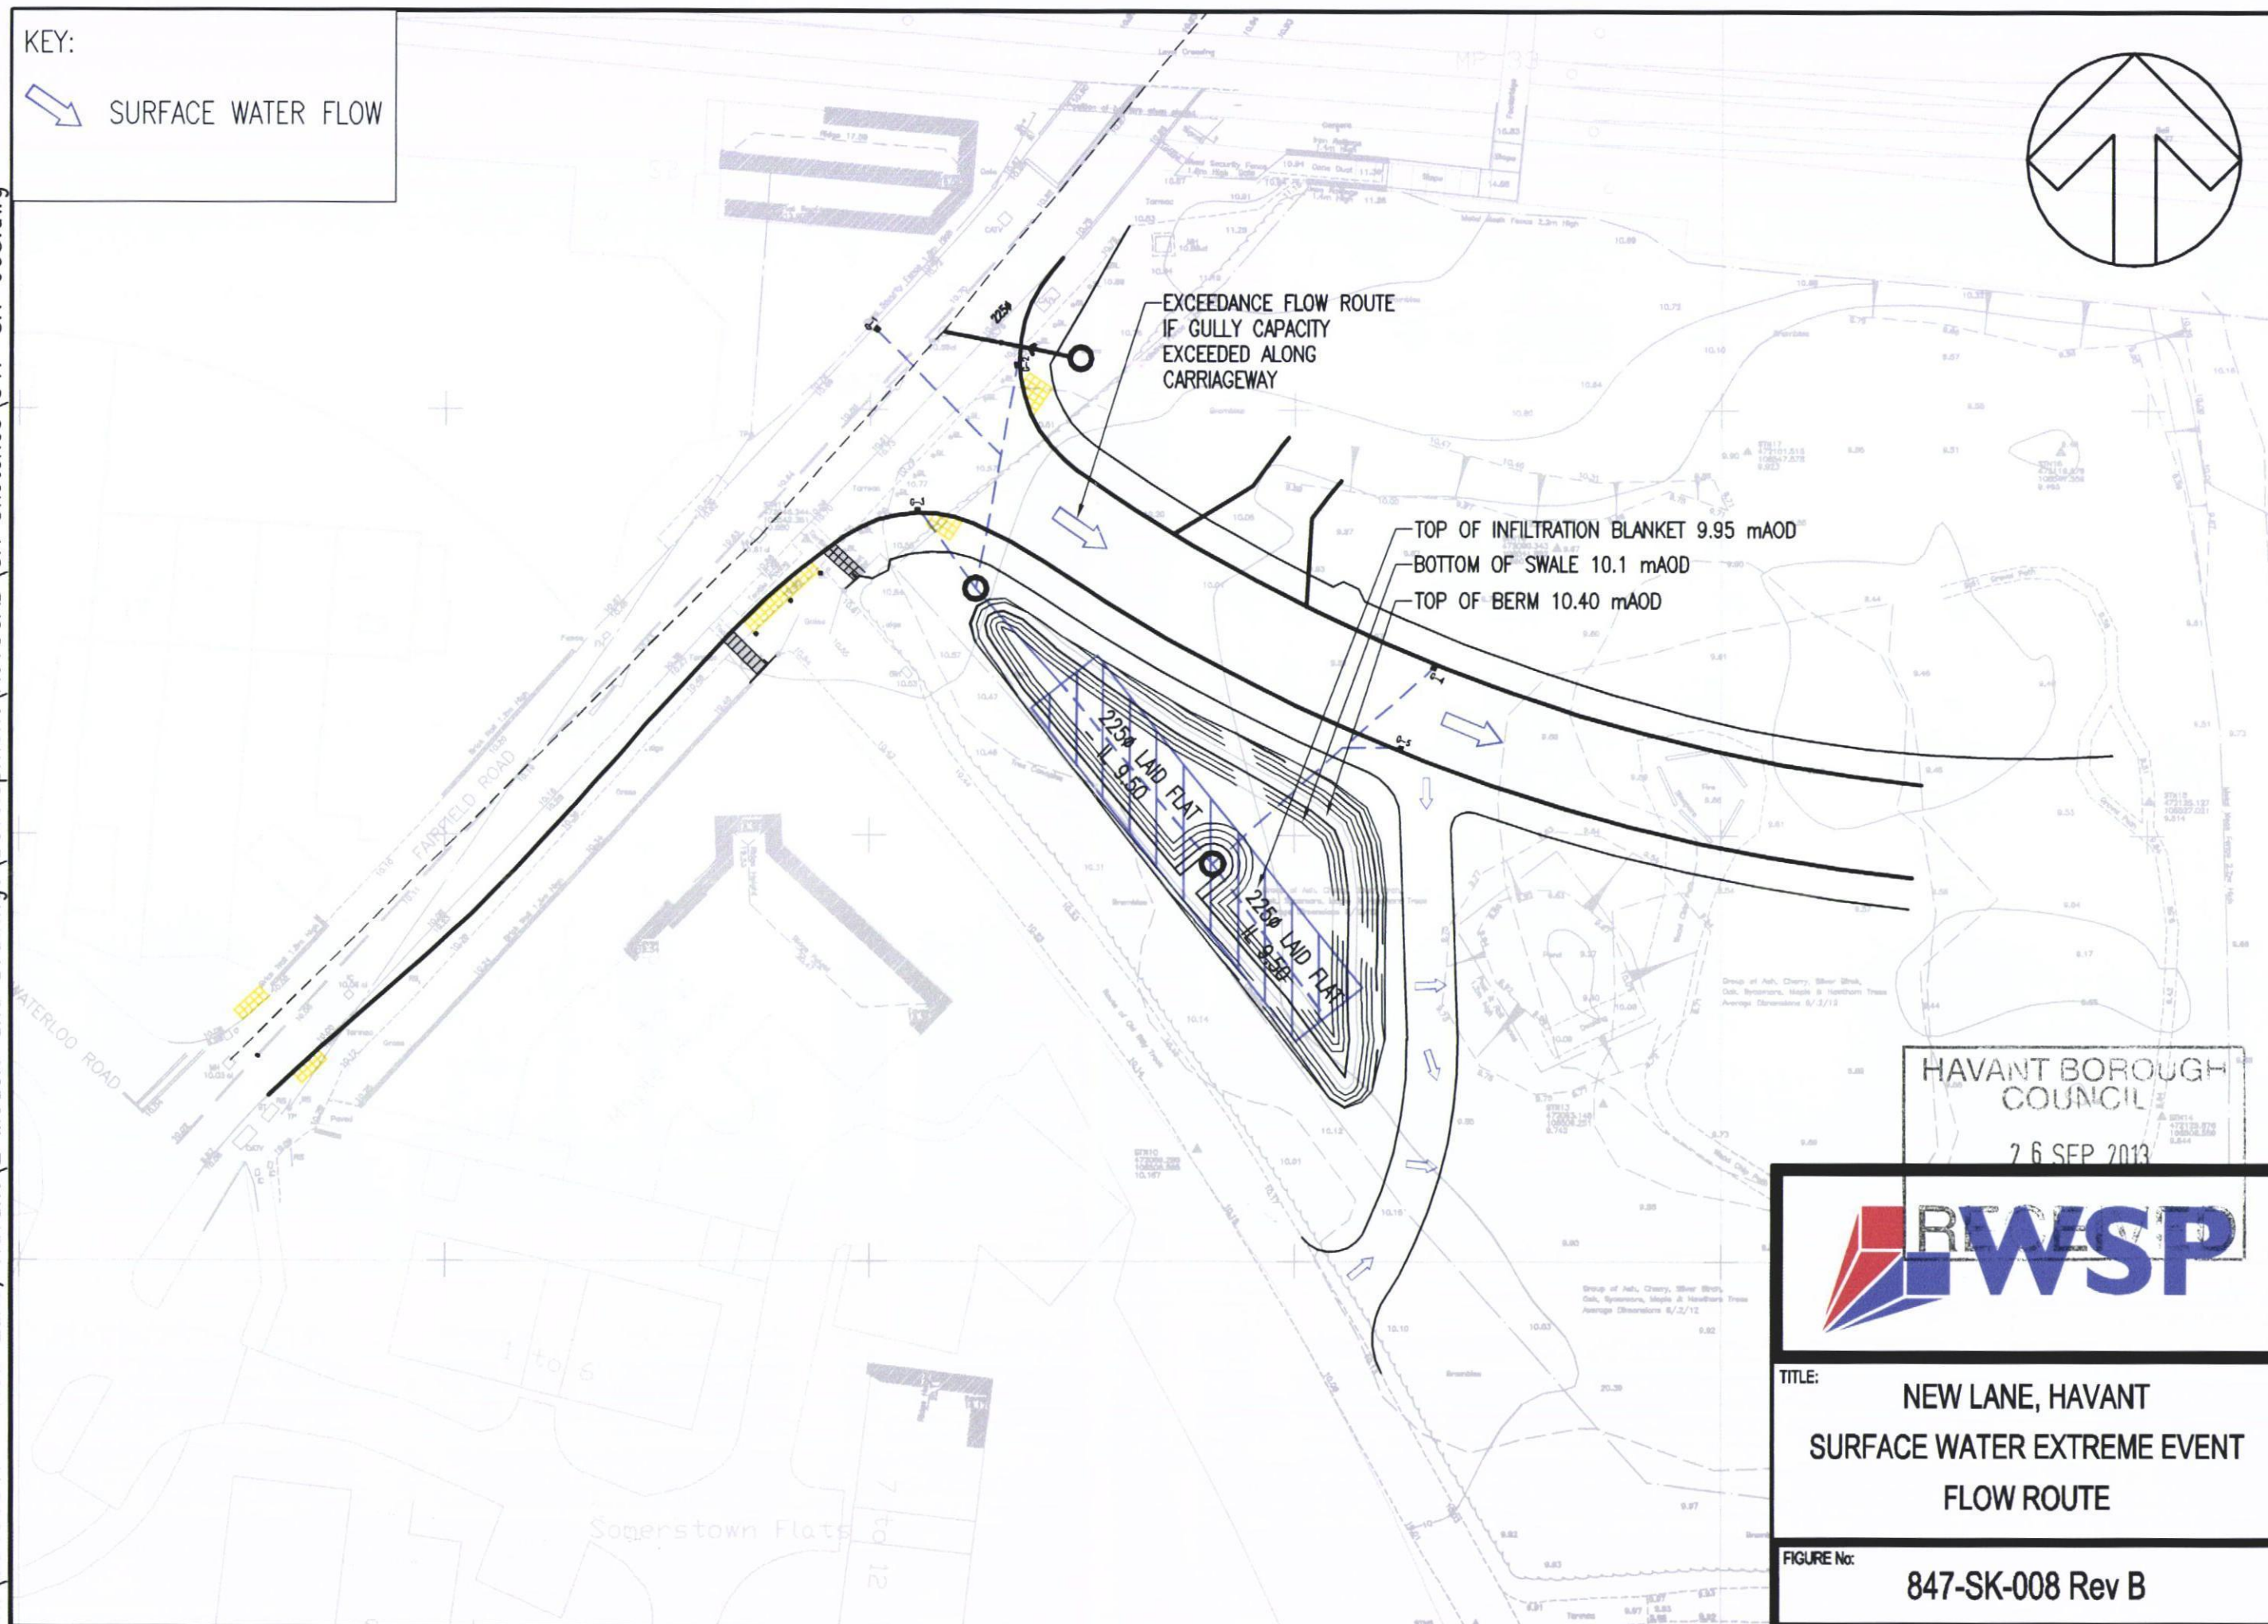

HAVANT BOROUGH
COUNCIL

7 6 SEP 2013

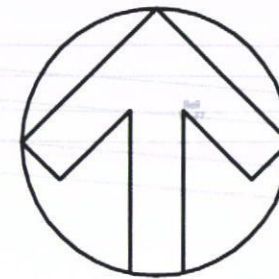

TITLE:
NEW LANE, HAVANT
SURFACE WATER EXTREME EVENT
FLOW ROUTE

FIGURE No:
847-SK-008 Rev B