

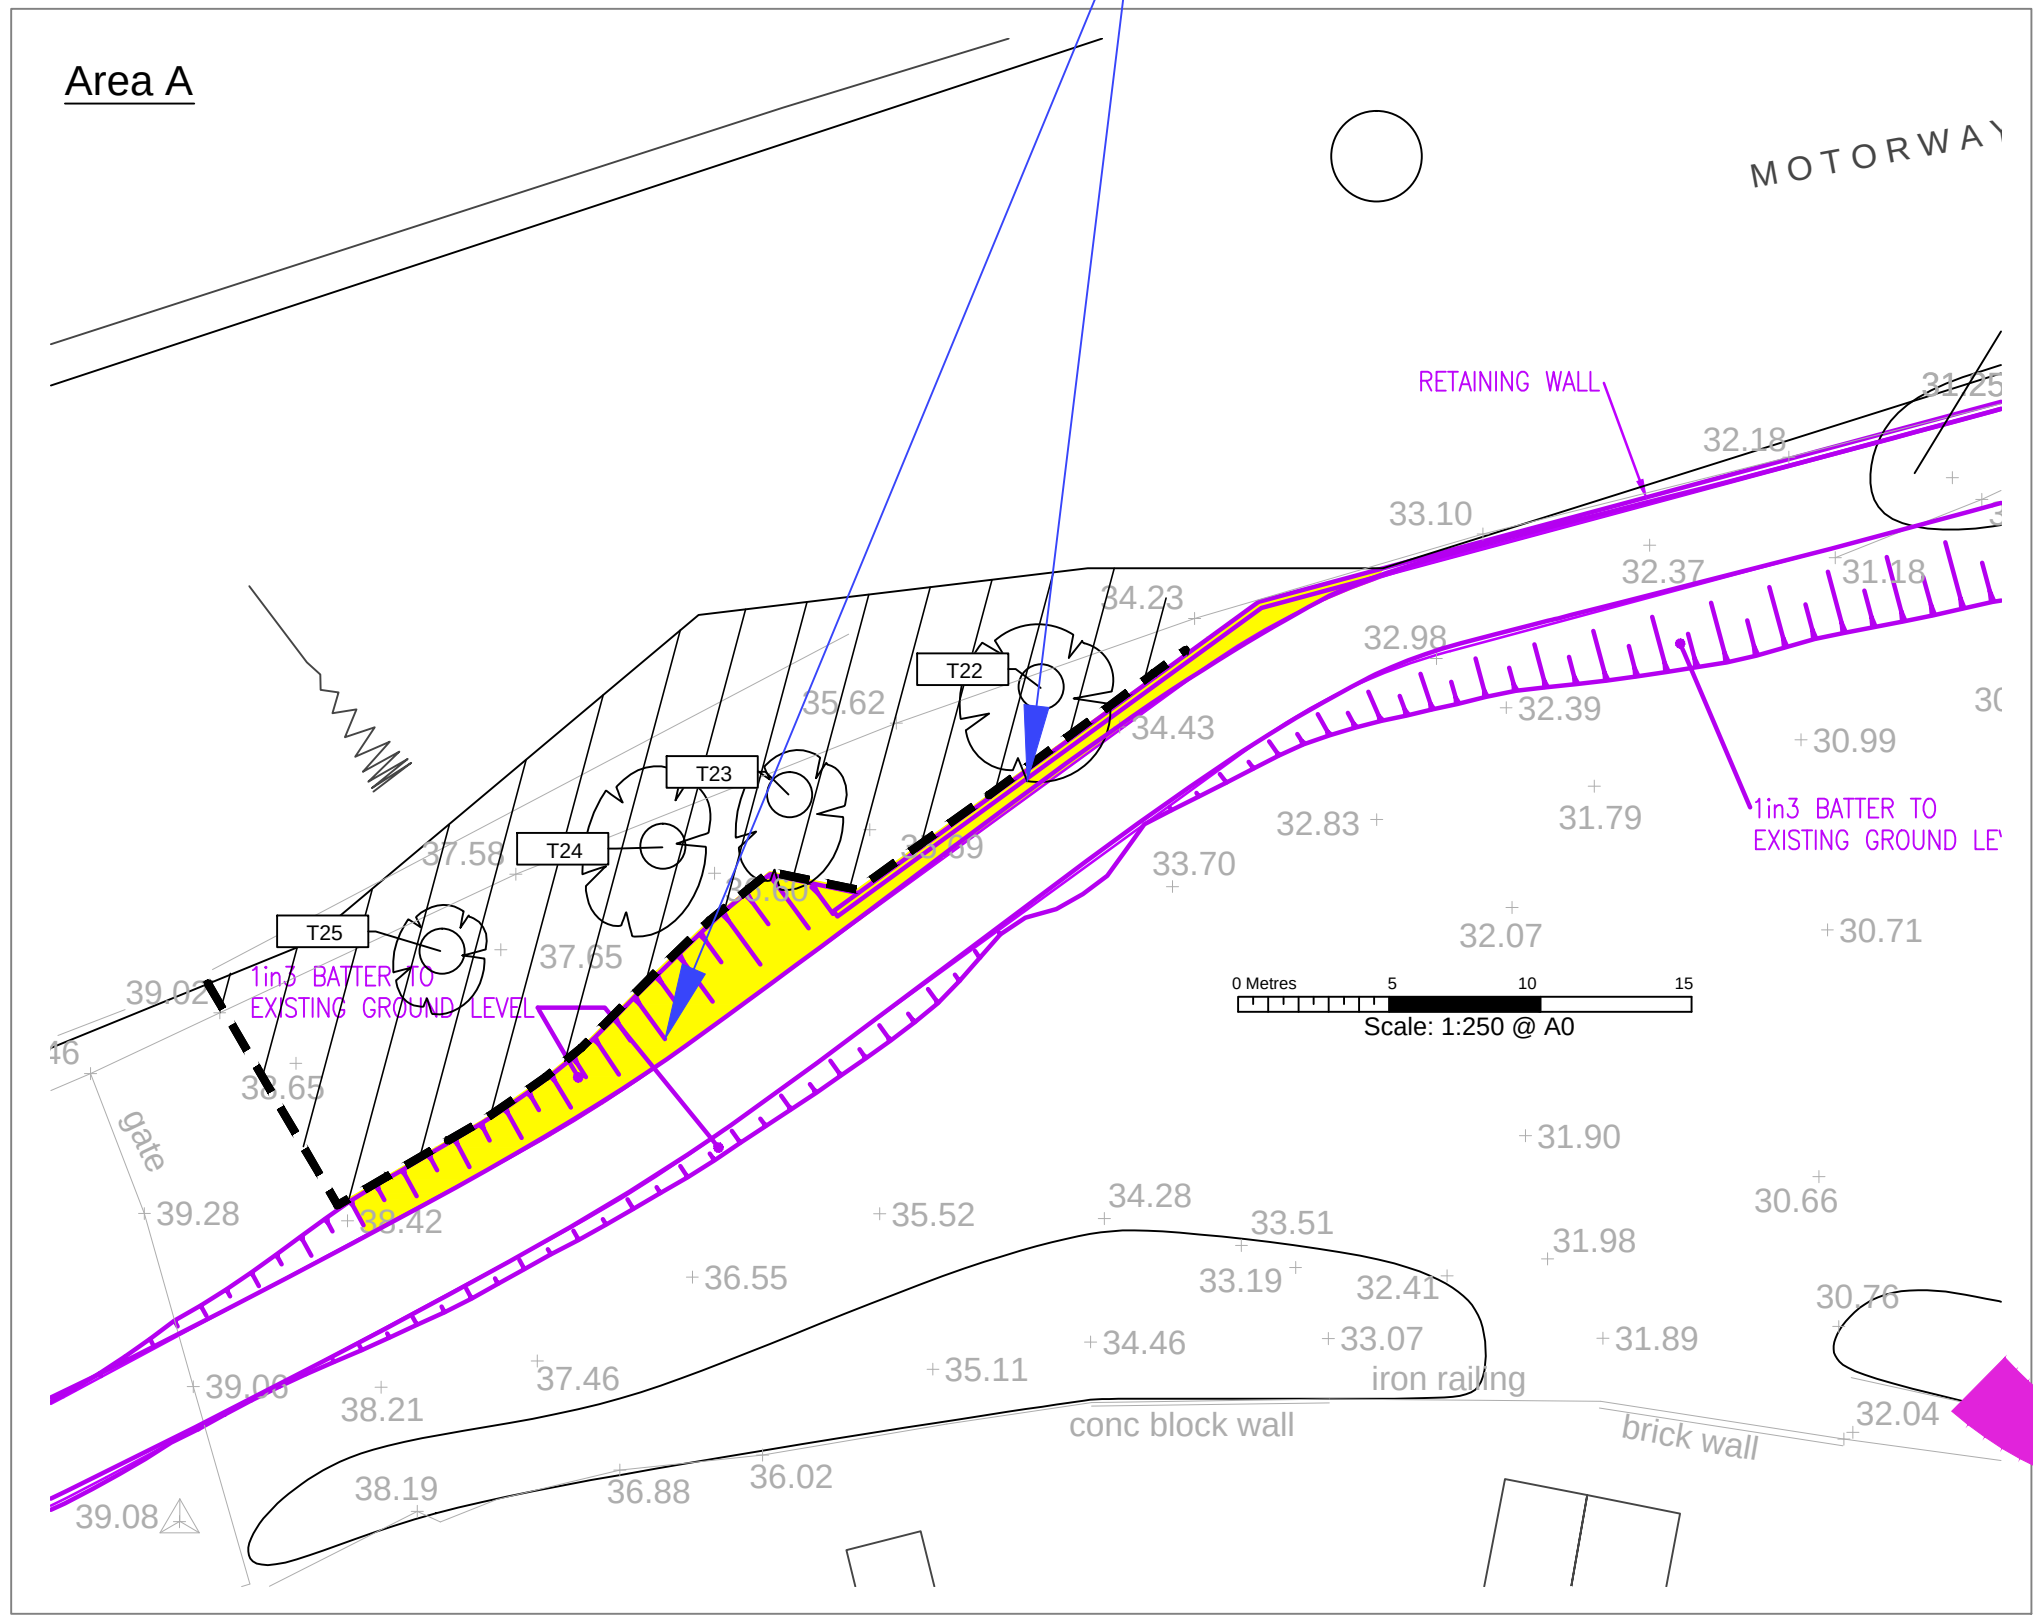


Careful hand digging close to these trees must be supervised by the arboricultural consultant to fully assess the extent of root growth before any construction works for installing the wall are undertaken. All operations close to the trees must be in accordance with the working details provided in the arboricultural watching brief and method statement by Barrell Treecare. Once the situation has been fully assessed by the arboricultural consultant the tree officer will be contacted and fully briefed about the situation. A detailed method of operations to construct the wall in a way that minimises harm to trees will be provided before any works within root protection areas start.

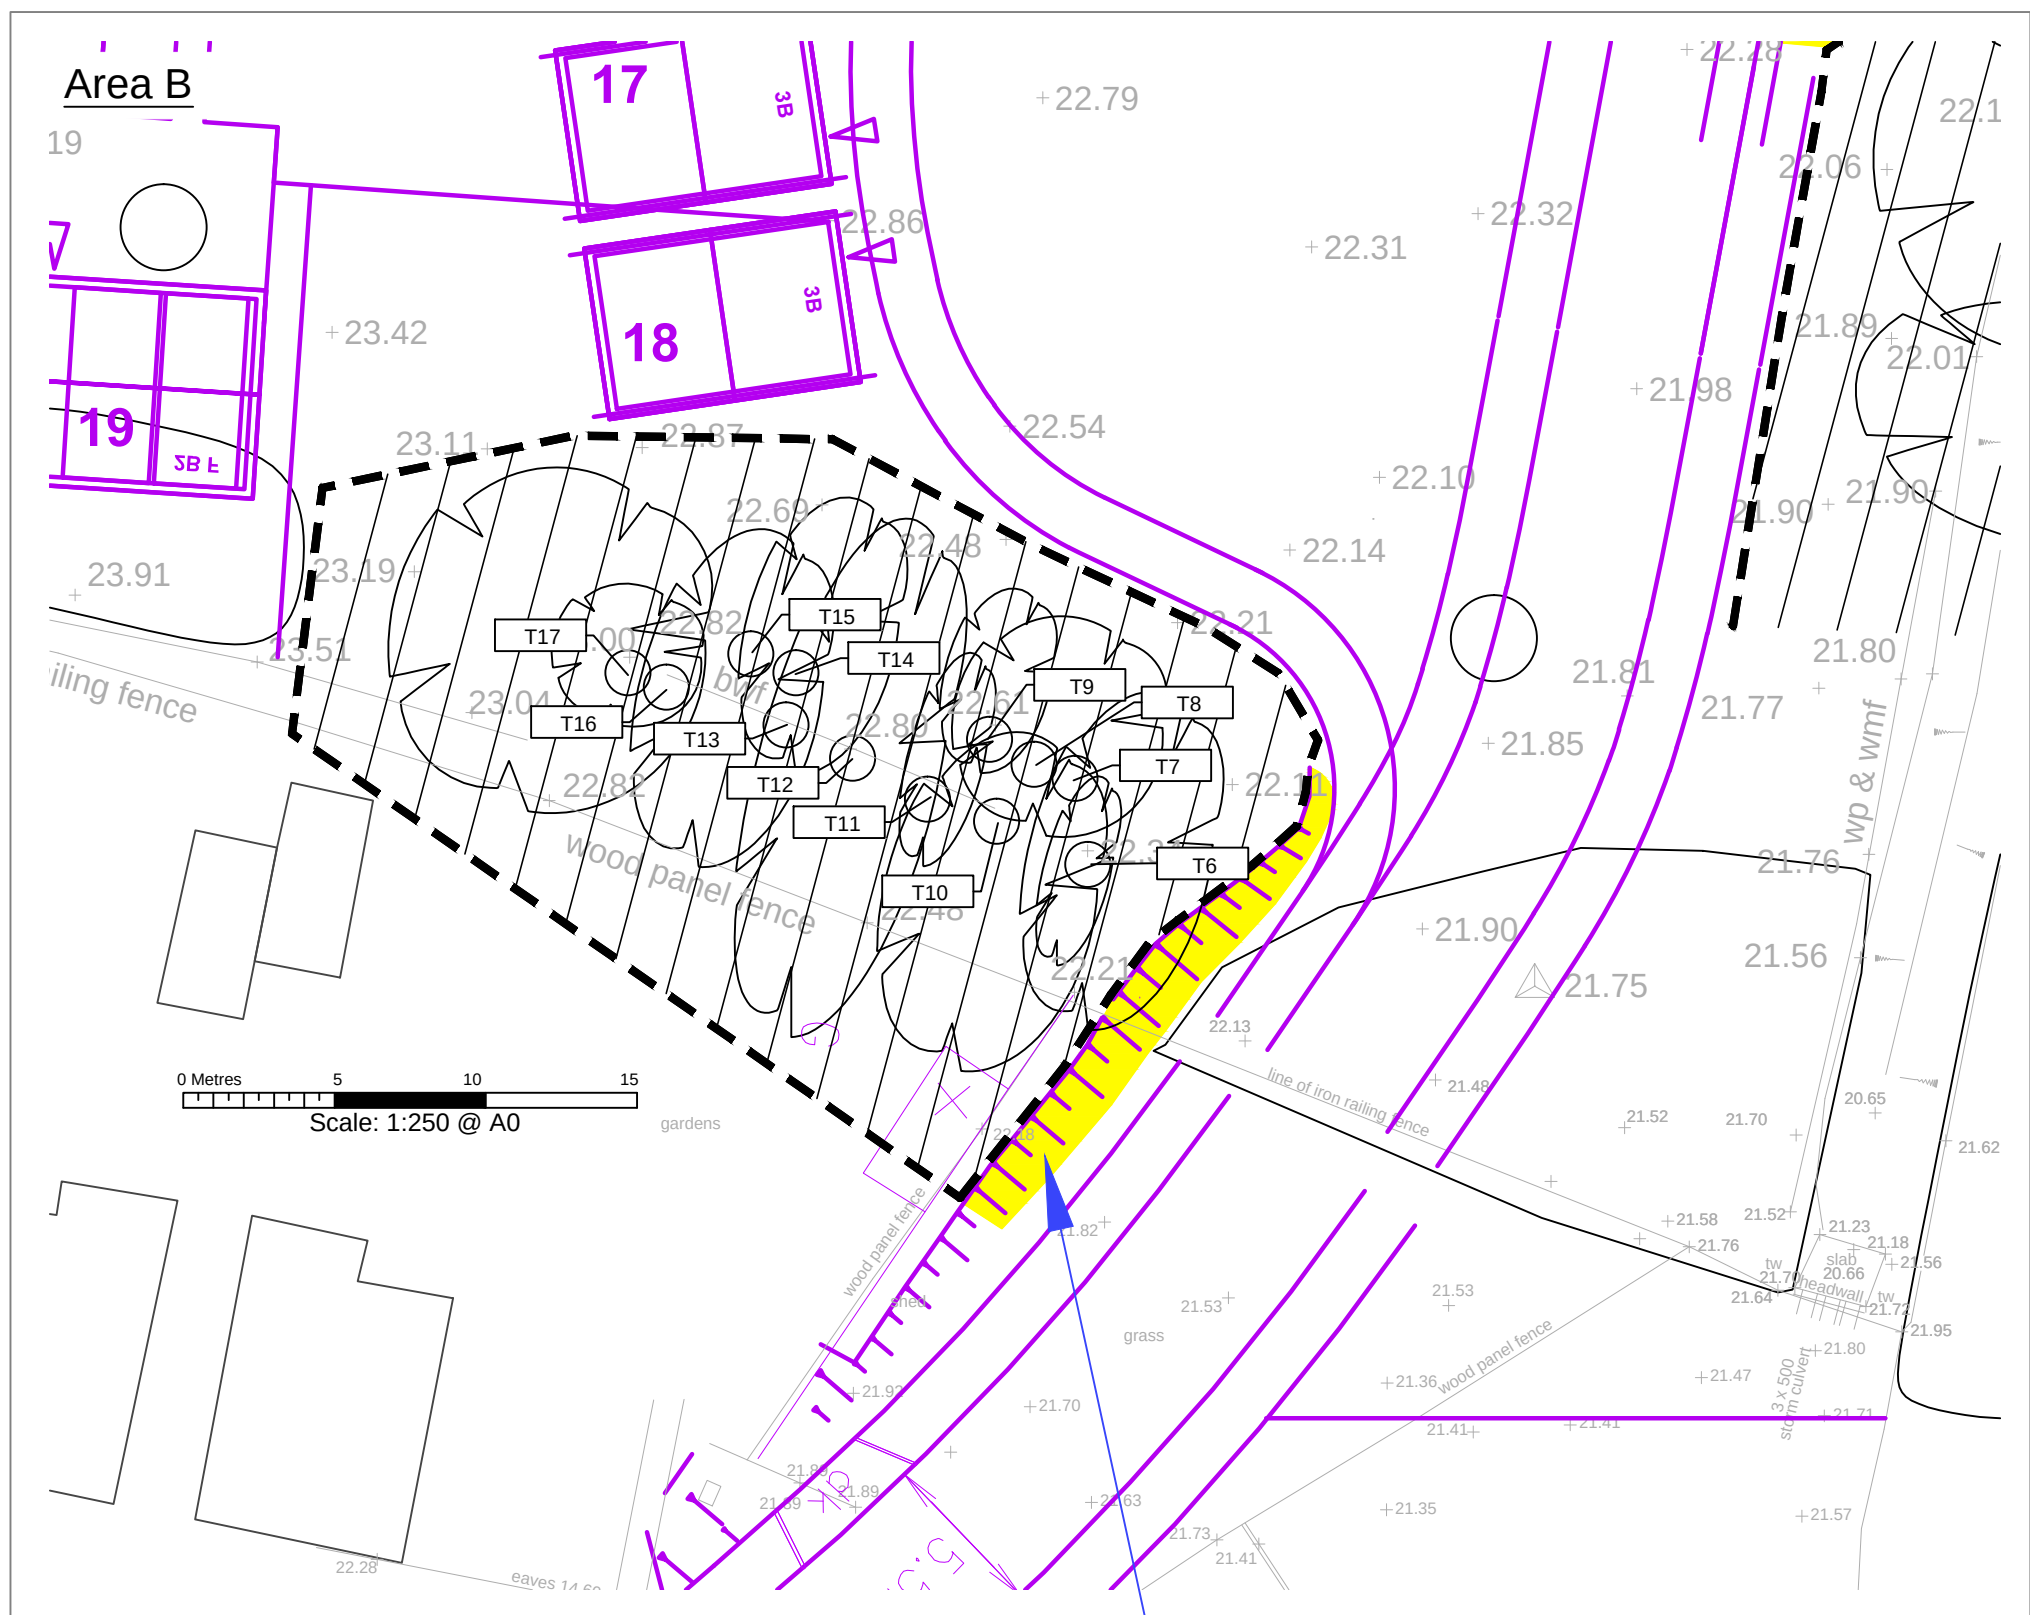


Site Overview

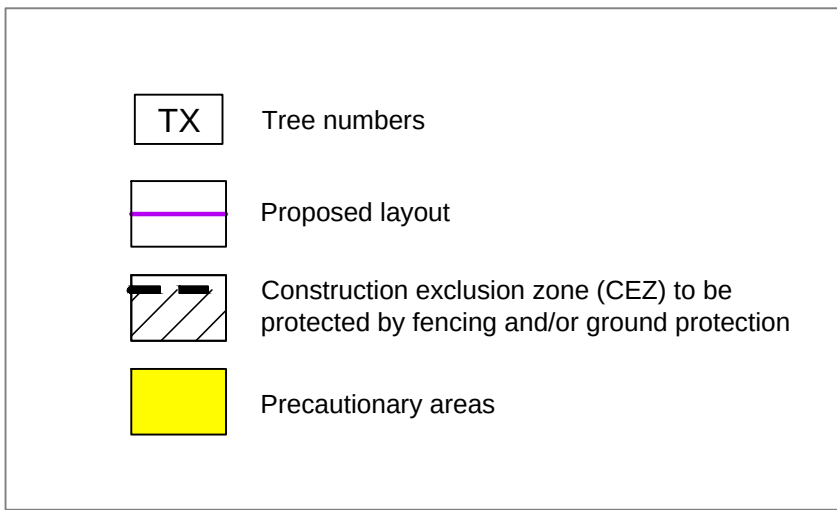


This area requires some minor level changes on the edges of the root protection areas. Movement of soil and leveling must be done carefully using hand tools and a wheelbarrow to minimise impact from heavy machinery.

View 1

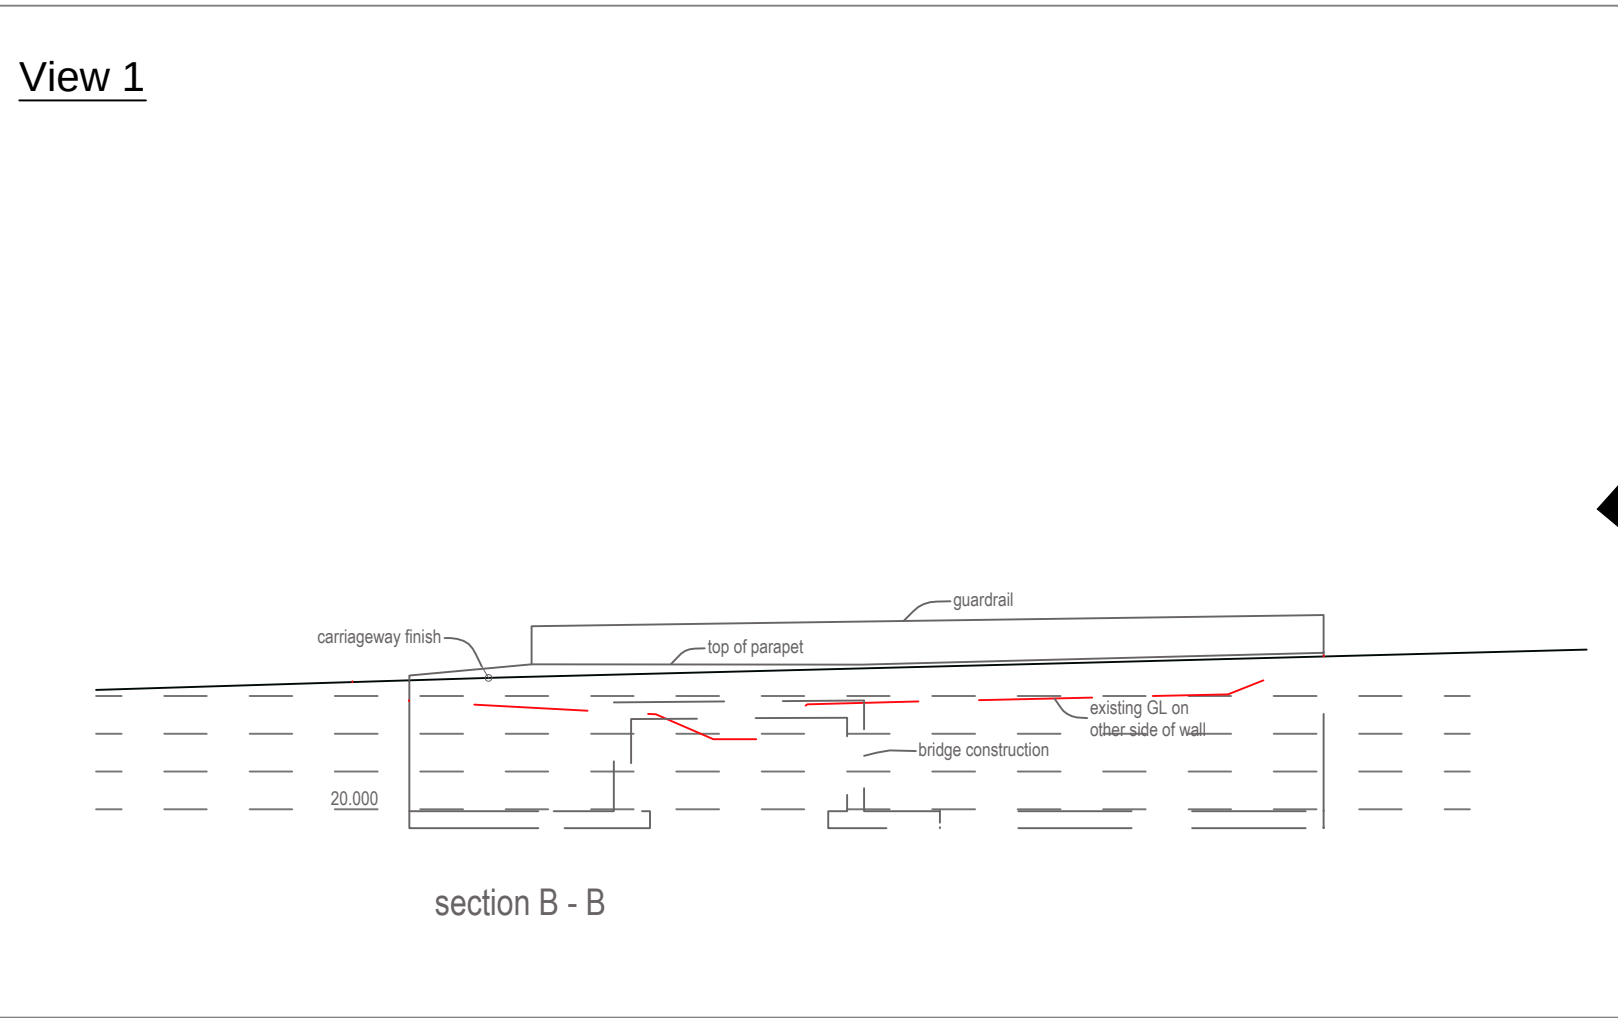


Areas where special precautions are required when installing the new bridge and raising soil levels. All operations close to the trees must be in accordance with the working details provided in the arboricultural watching brief and method statement by Barrell Treecare. Where necessary these operations will be supervised by the arboricultural consultant.

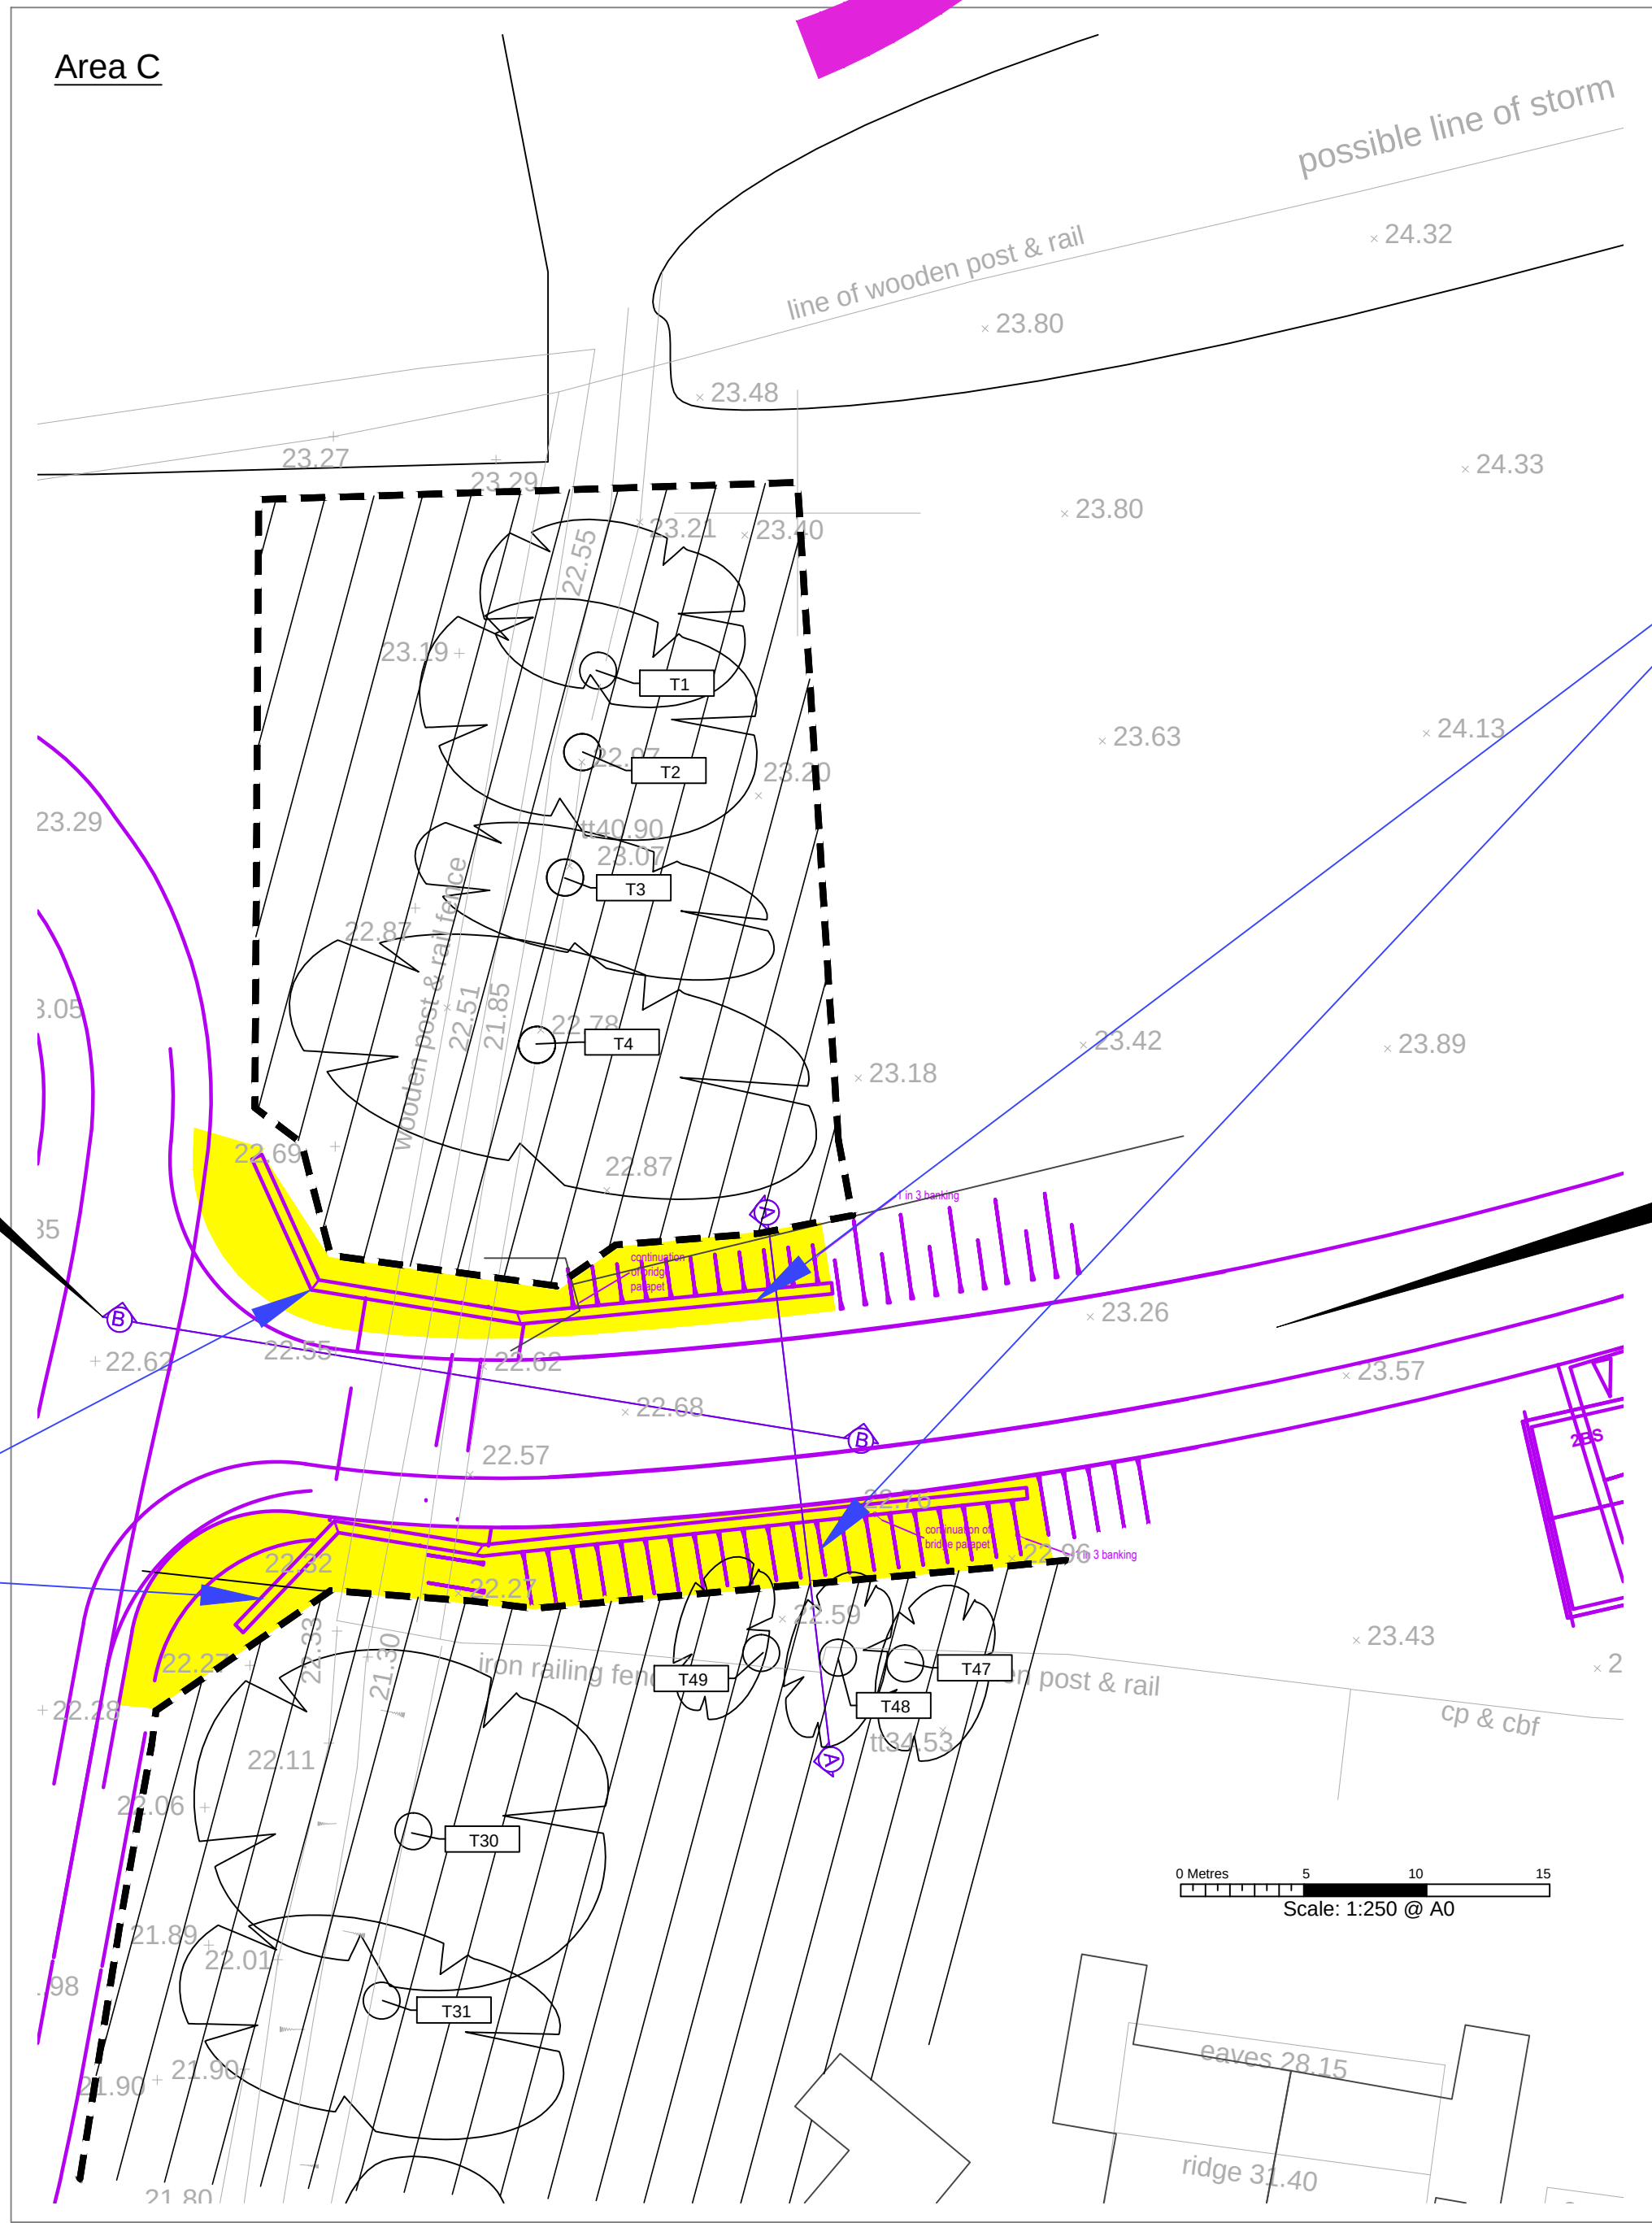

Areas where special precautions are required when installing the new bridge and raising soil levels. All operations close to the trees must be in accordance with the working details provided in the arboricultural watching brief and method statement by Barrell Treecare. Where necessary these operations will be supervised by the arboricultural consultant.

View 2

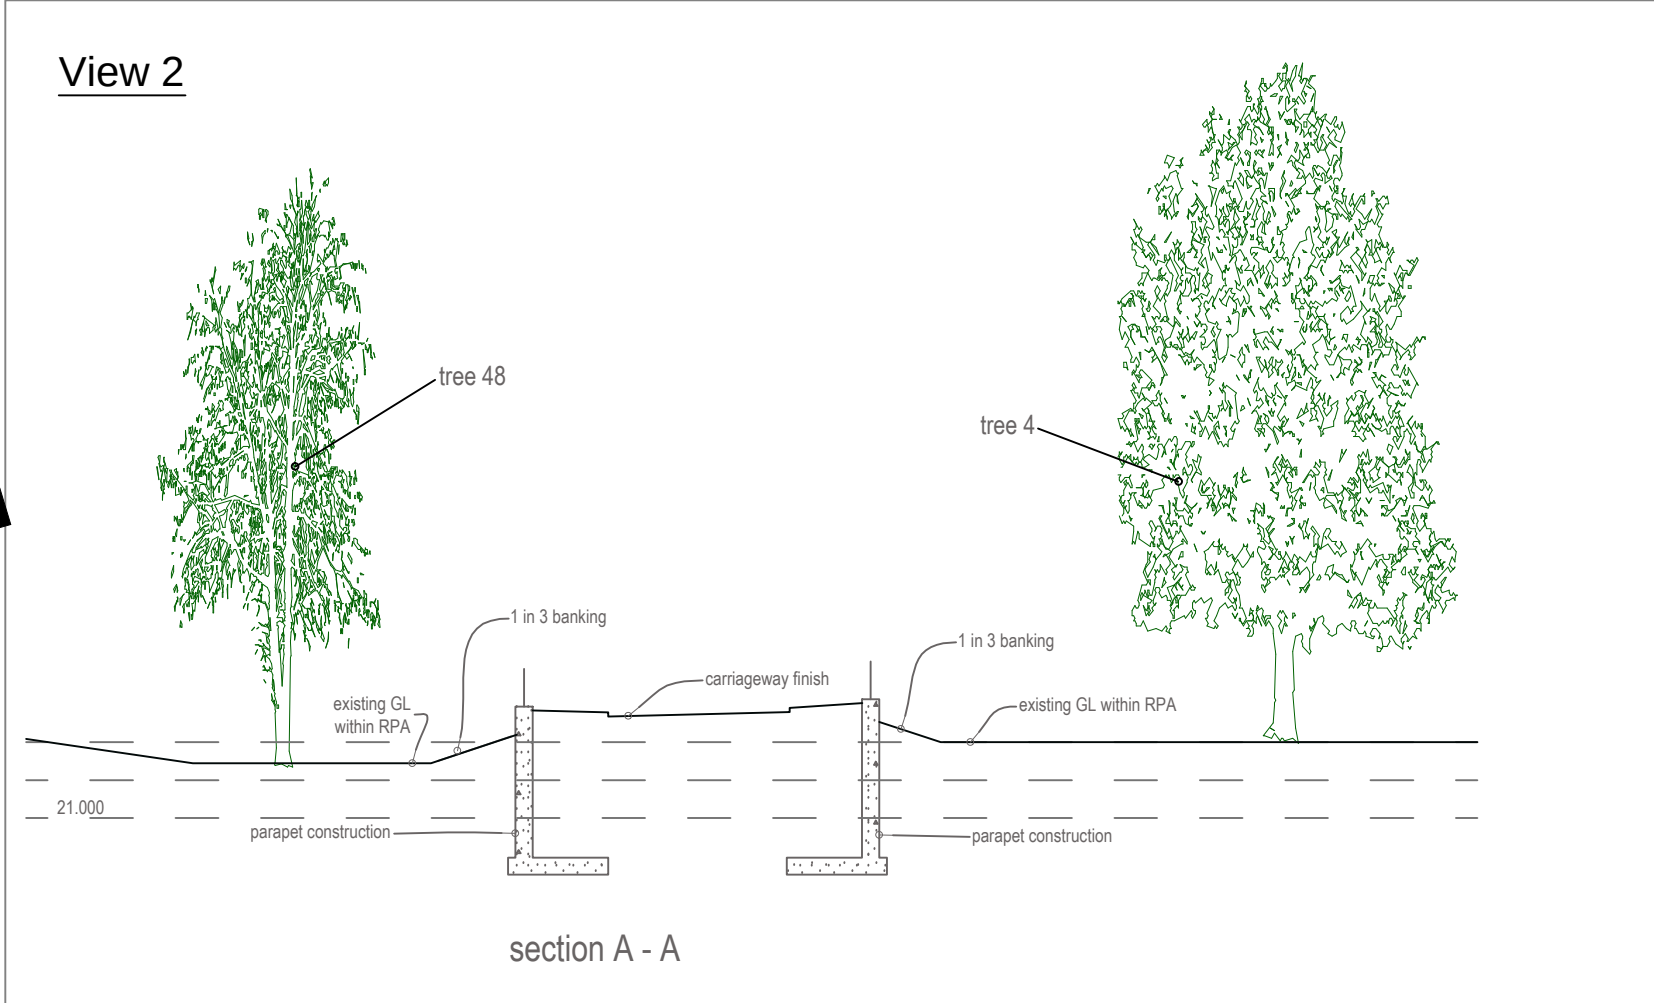

Tree protection plan
Location of trees & protection/management proposals at Scratchface Lane, Bedhampton