


NOTES

- 1. The contents of this drawing are copyright.
- 2. Do not scale. Figured dimensions only to be used.
- 3. Contributors must verify all dimensions and report any discrepancies before putting work in hand or making any shop drawings.

2.5m 5m

Scale 1:100 Drawing size A3

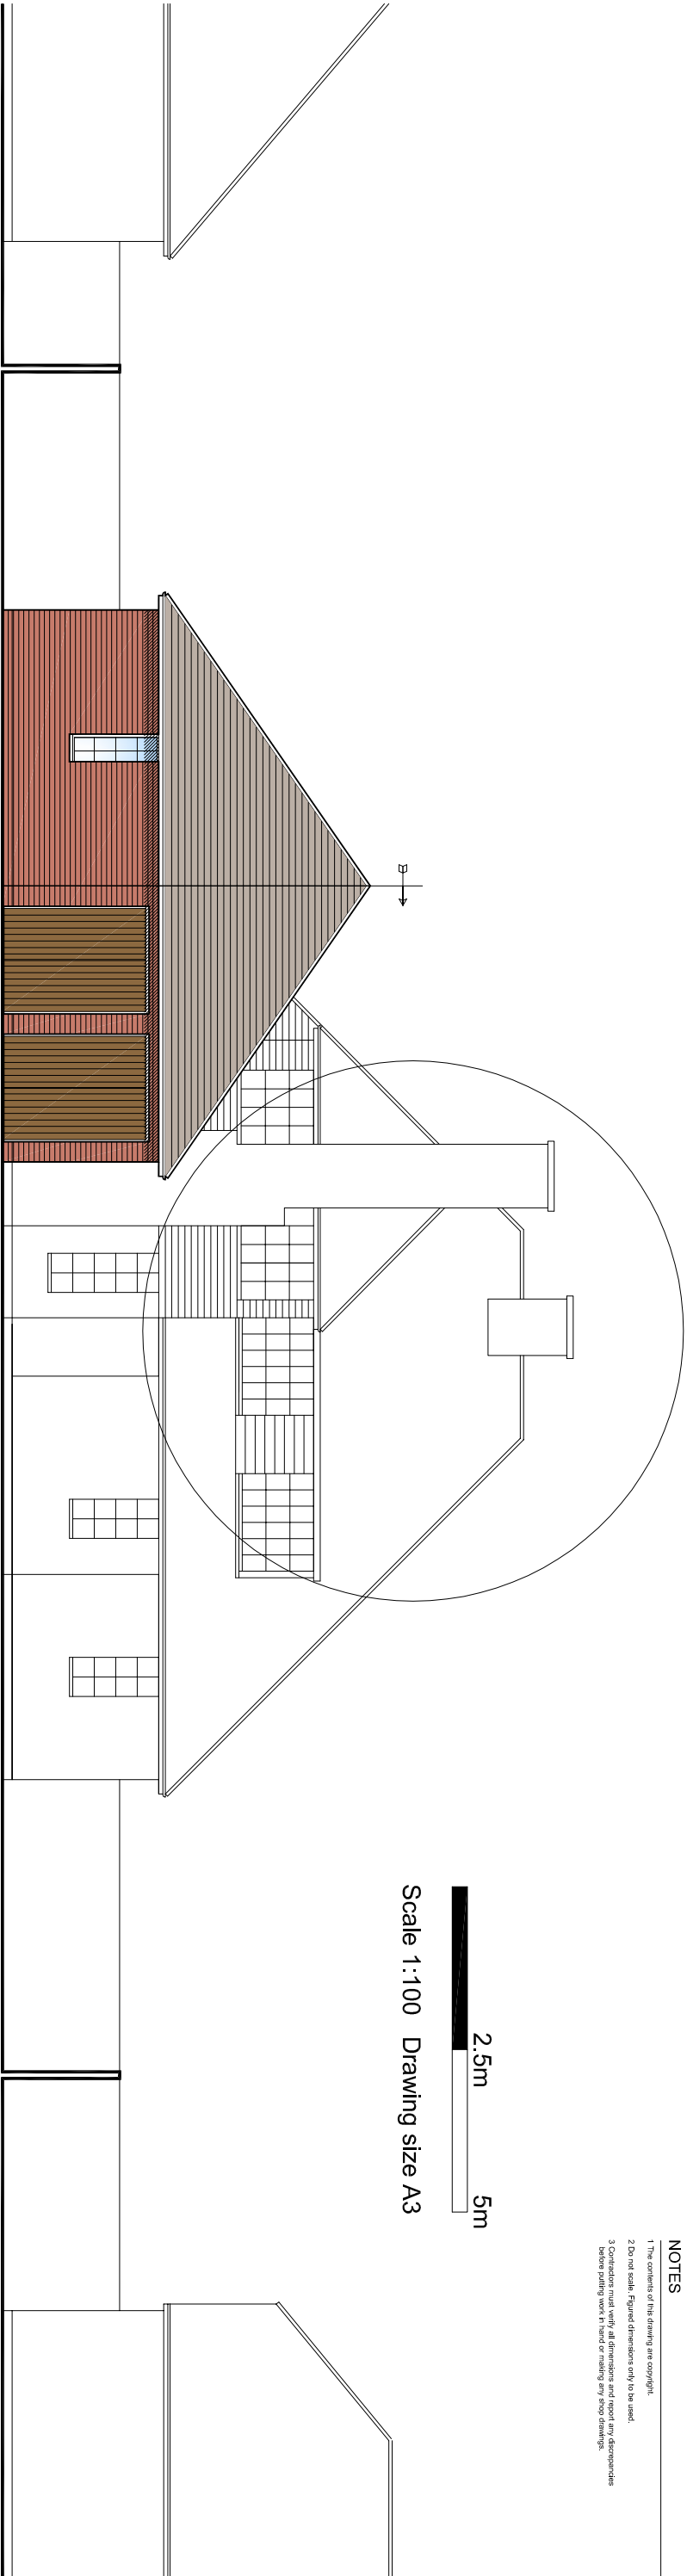


East (Road)
Elevation


1:100

South(Side)
Elevation

1:100

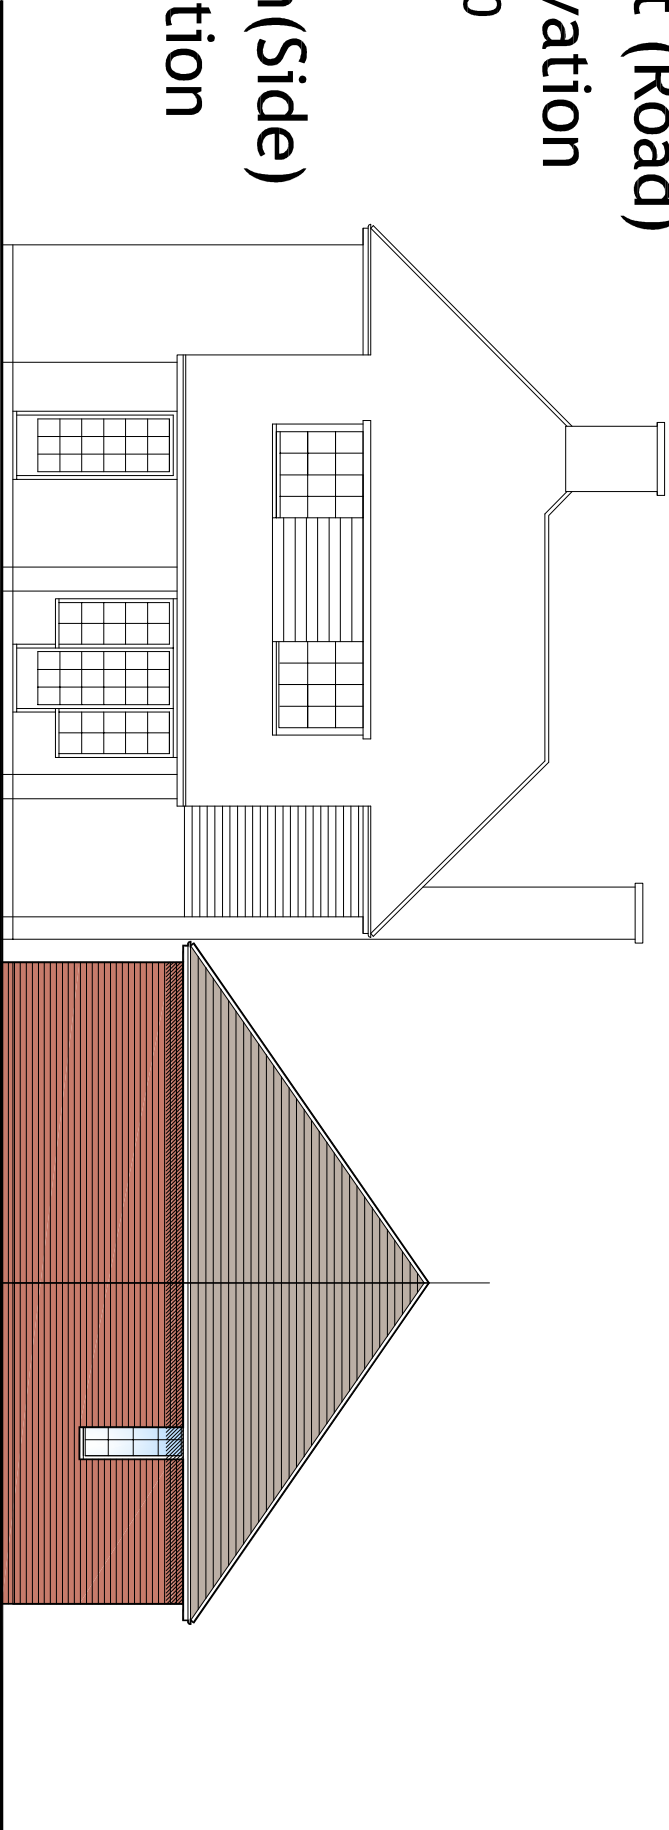

North(Side) Elevation 1:100

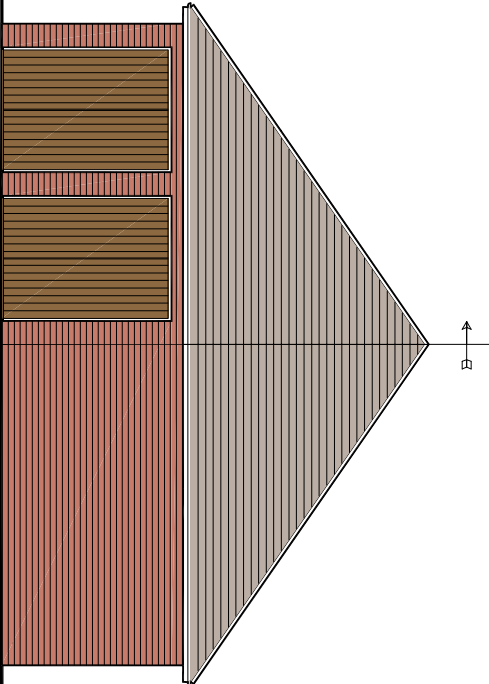


0m 5m

Scale 1:200
Drawing size A3

Street
Elevation

1:200

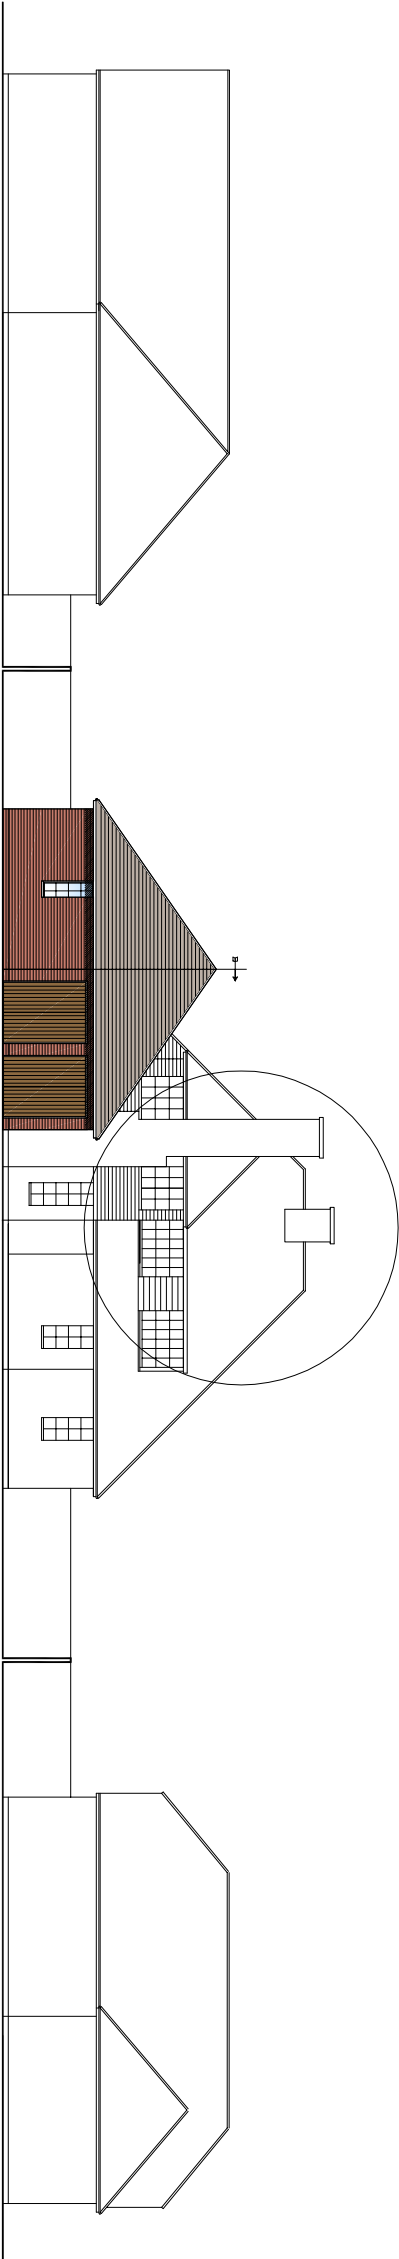

PLANNING

Project/Client: **1341**
Title/Ref: **002**
Scale: **A**

Drawing: **Proposed Elevations**
North: **@ A3**
Drawn By: **ACA**
Checked By: **TA**

Rev.	Date	Details	Drawn	Checked
Issued By:				

Project/Client: **1341**
Title/Ref: **002**
Scale: **A**

Drawing: **Proposed Elevations**
North: **@ A3**
Drawn By: **ACA**
Checked By: **TA**