


**PROPOSED SINGLE STOREY REAR ADDITION.
78, SEAFRONT ESTATE, HAYLING ISLAND, HANTS.
FOR MR & MRS F. BALDWIN.**

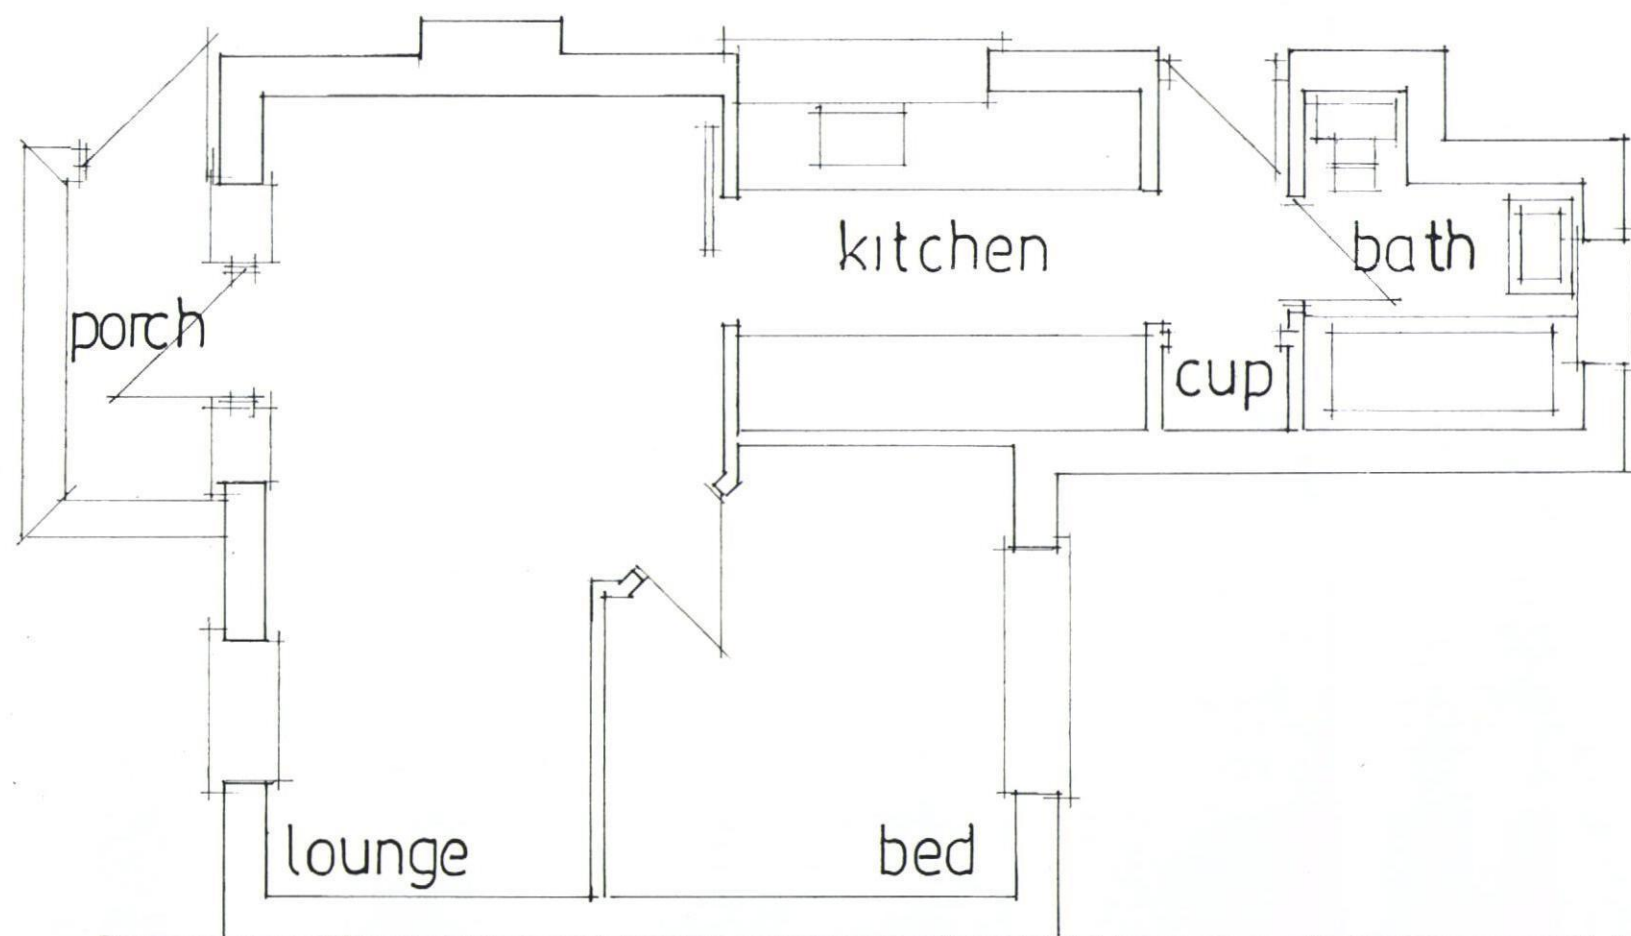

date sept 2013
scale 1:50

EXISTING LAYOUT

PETER J. WALKER MRICS
CHARTERED SURVEYOR
182 SEAFRONT, HAYLING ISLAND, HANTS
PO11 9 AN

TEL: 02392 467571