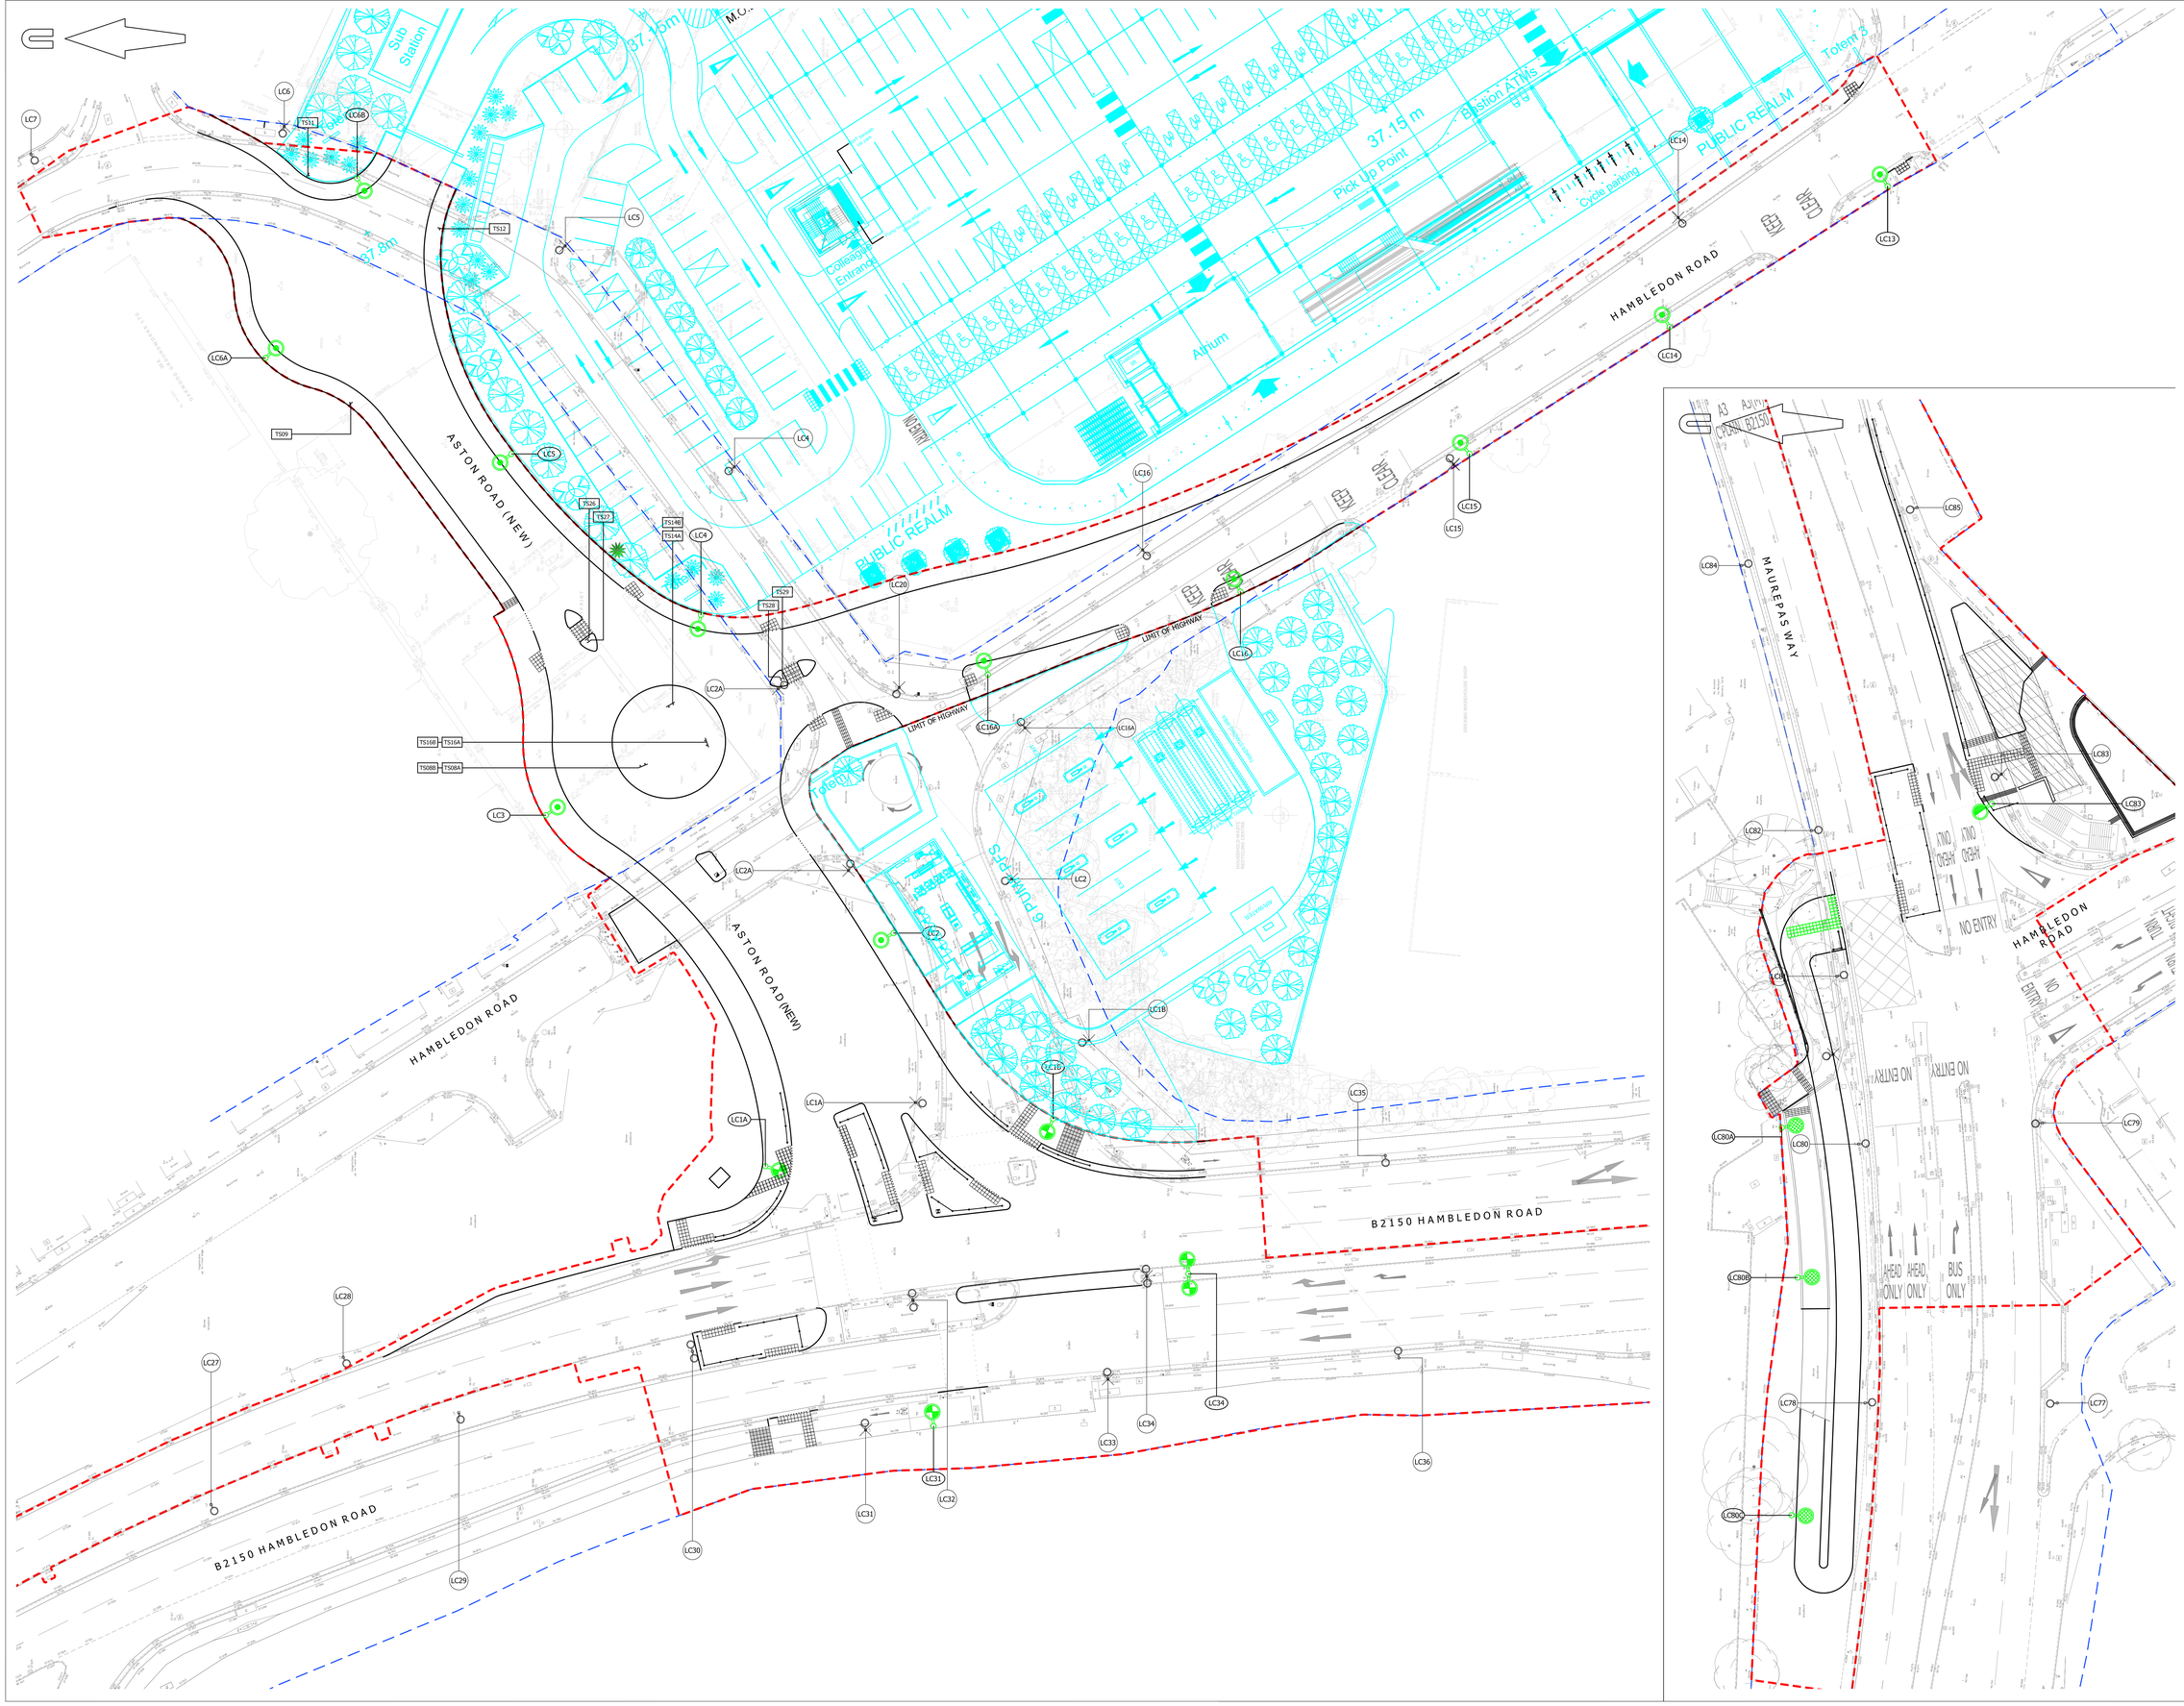


KEY

- EXISTING KERB LINE
- PROPOSED KERB/EDGING LINE
- PROPOSED DROPPED KERB
- NEW 12m NOMINAL HEIGHT POST TOP POLYMER COATED (12B21) TUBULAR STEEL LIGHTING COLUMNS COMPLETE WITH POST-TOP MOUNTED LANTERNS (PHILIPS IRIDIUM SGS254 FLAT GLASS, FITTED WITH 250W SON-T LAMPS AT 5 DEGREE TILT, OPTICAL SETTING 1) LANTERN TO HAVE 'DALI' ELECTRONIC BALLASTS. CONTROL BY MAYFLOWER INTELLIGENT MANAGEMENT SYSTEM (MIMS) REMOTE MONITORING NODES.
- NEW 12m NOMINAL HEIGHT POST TOP POLYMER COATED (12B21) TUBULAR STEEL LIGHTING COLUMNS, COMPLETE WITH TWIN LANTERNS ON 0.2m BRACKET ARMS (PHILIPS IRIDIUM SGS254 FLAT GLASS, FITTED WITH 250W SON-T LAMPS AT 5 DEGREE TILT, OPTICAL SETTING 1) LANTERN TO HAVE 'DALI' ELECTRONIC BALLASTS. CONTROL BY MAYFLOWER INTELLIGENT MANAGEMENT SYSTEM (MIMS) REMOTE MONITORING NODES.
- NEW 8m NOMINAL HEIGHT POST TOP POLYMER COATED (12B21) TUBULAR STEEL LIGHTING COLUMNS, COMPLETE WITH POST TOP MOUNTED LANTERNS (PHILIPS IRIDIUM SGS253 FLAT GLASS, FITTED WITH 100W SON-T LAMPS AT 5 DEGREE TILT, OPTICAL SETTING 1) LANTERN TO HAVE 'DALI' ELECTRONIC BALLASTS. CONTROL BY MAYFLOWER INTELLIGENT MANAGEMENT SYSTEM (MIMS) REMOTE MONITORING NODES.
- NEW 8m NOMINAL HEIGHT POST TOP POLYMER COATED (12B21) TUBULAR STEEL LIGHTING COLUMNS, COMPLETE WITH POST TOP MOUNTED LANTERNS (PHILIPS IRIDIUM SGS253 FLAT GLASS. FITTED WITH 100W SON-T LAMPS AT 5 DEGREE TILT, OPTICAL SETTING 3) LANTERN TO HAVE 'DALI' ELECTRONIC BALLASTS. CONTROL BY MAYFLOWER INTELLIGENT MANAGEMENT SYSTEM (MIMS) REMOTE MONITORING NODES.
- EXISTING COLUMN LC83 RELOCATED
- LC13 — PROPOSED LIGHTING COLUMN REFERENCE
- LC31 — EXISTING LIGHTING COLUMN REFERENCE
- LC31 — EXISTING LIGHTING COLUMN TO BE REMOVED
- PROPOSED ILLUMINATED SIGNS
- TS08 — PROPOSED SIGN REFERENCE
- PROPOSED ILLUMINATED KEEP LEFT TRAFFIC BOLLARD
- PROPOSED ILLUMINATED PLAIN ASPECT TRAFFIC BOLLARD
- AREA OF S278 WORKS
- EXISTING HIGHWAY BOUNDARY

NOTES

1. Store/Carpark layout taken from CHQ drawing reference CHQ.08.8455 - PL 104 E received 13/09/11. PFS layout taken from CHQ drawing reference CHQ.08.8455 - PL 161 received 08/04/13.

FOR CONSTRUCTION

rev.	amendment	checked	date
D	Drawing revised following comments from HCC Dated 11/03/13, 13/03/13 & 27/03/13. (OJN)	AB	09/05/13
C	Drawing revised following comments from HCC Dated 19/11/12. (OJN)	AB	08/01/13
B	Drawing updated following design progression. (OJN)	AB	24/09/12
A	Drawing updated following design progression. (OJN)	AB	29/08/12

mayer brown

Mayer Brown Limited Lion House
Orientall Road Woking Surrey GU22 8AR
Telephone 01483 750 508 Fax 01483 750 437
wokingoffice@mayerbrown.co.uk www.mayerbrown.co.uk

client: SAINSBURY'S SUPERMARKETS LIMITED

project: HAMBLEDON ROAD, WATERLOOVILLE
S278 AGREEMENT HIGHWAY IMPROVEMENTS

scale	drawn by	checked by
1:250 @ A0	PB	AB

date	cad file
JUNE 2012	MASTER.DWG

title: PROPOSED HIGHWAY IMPROVEMENTS
STREET LIGHTING DRAWING

drawing number: ZSSLWVILLE2.2/15 rev. D