


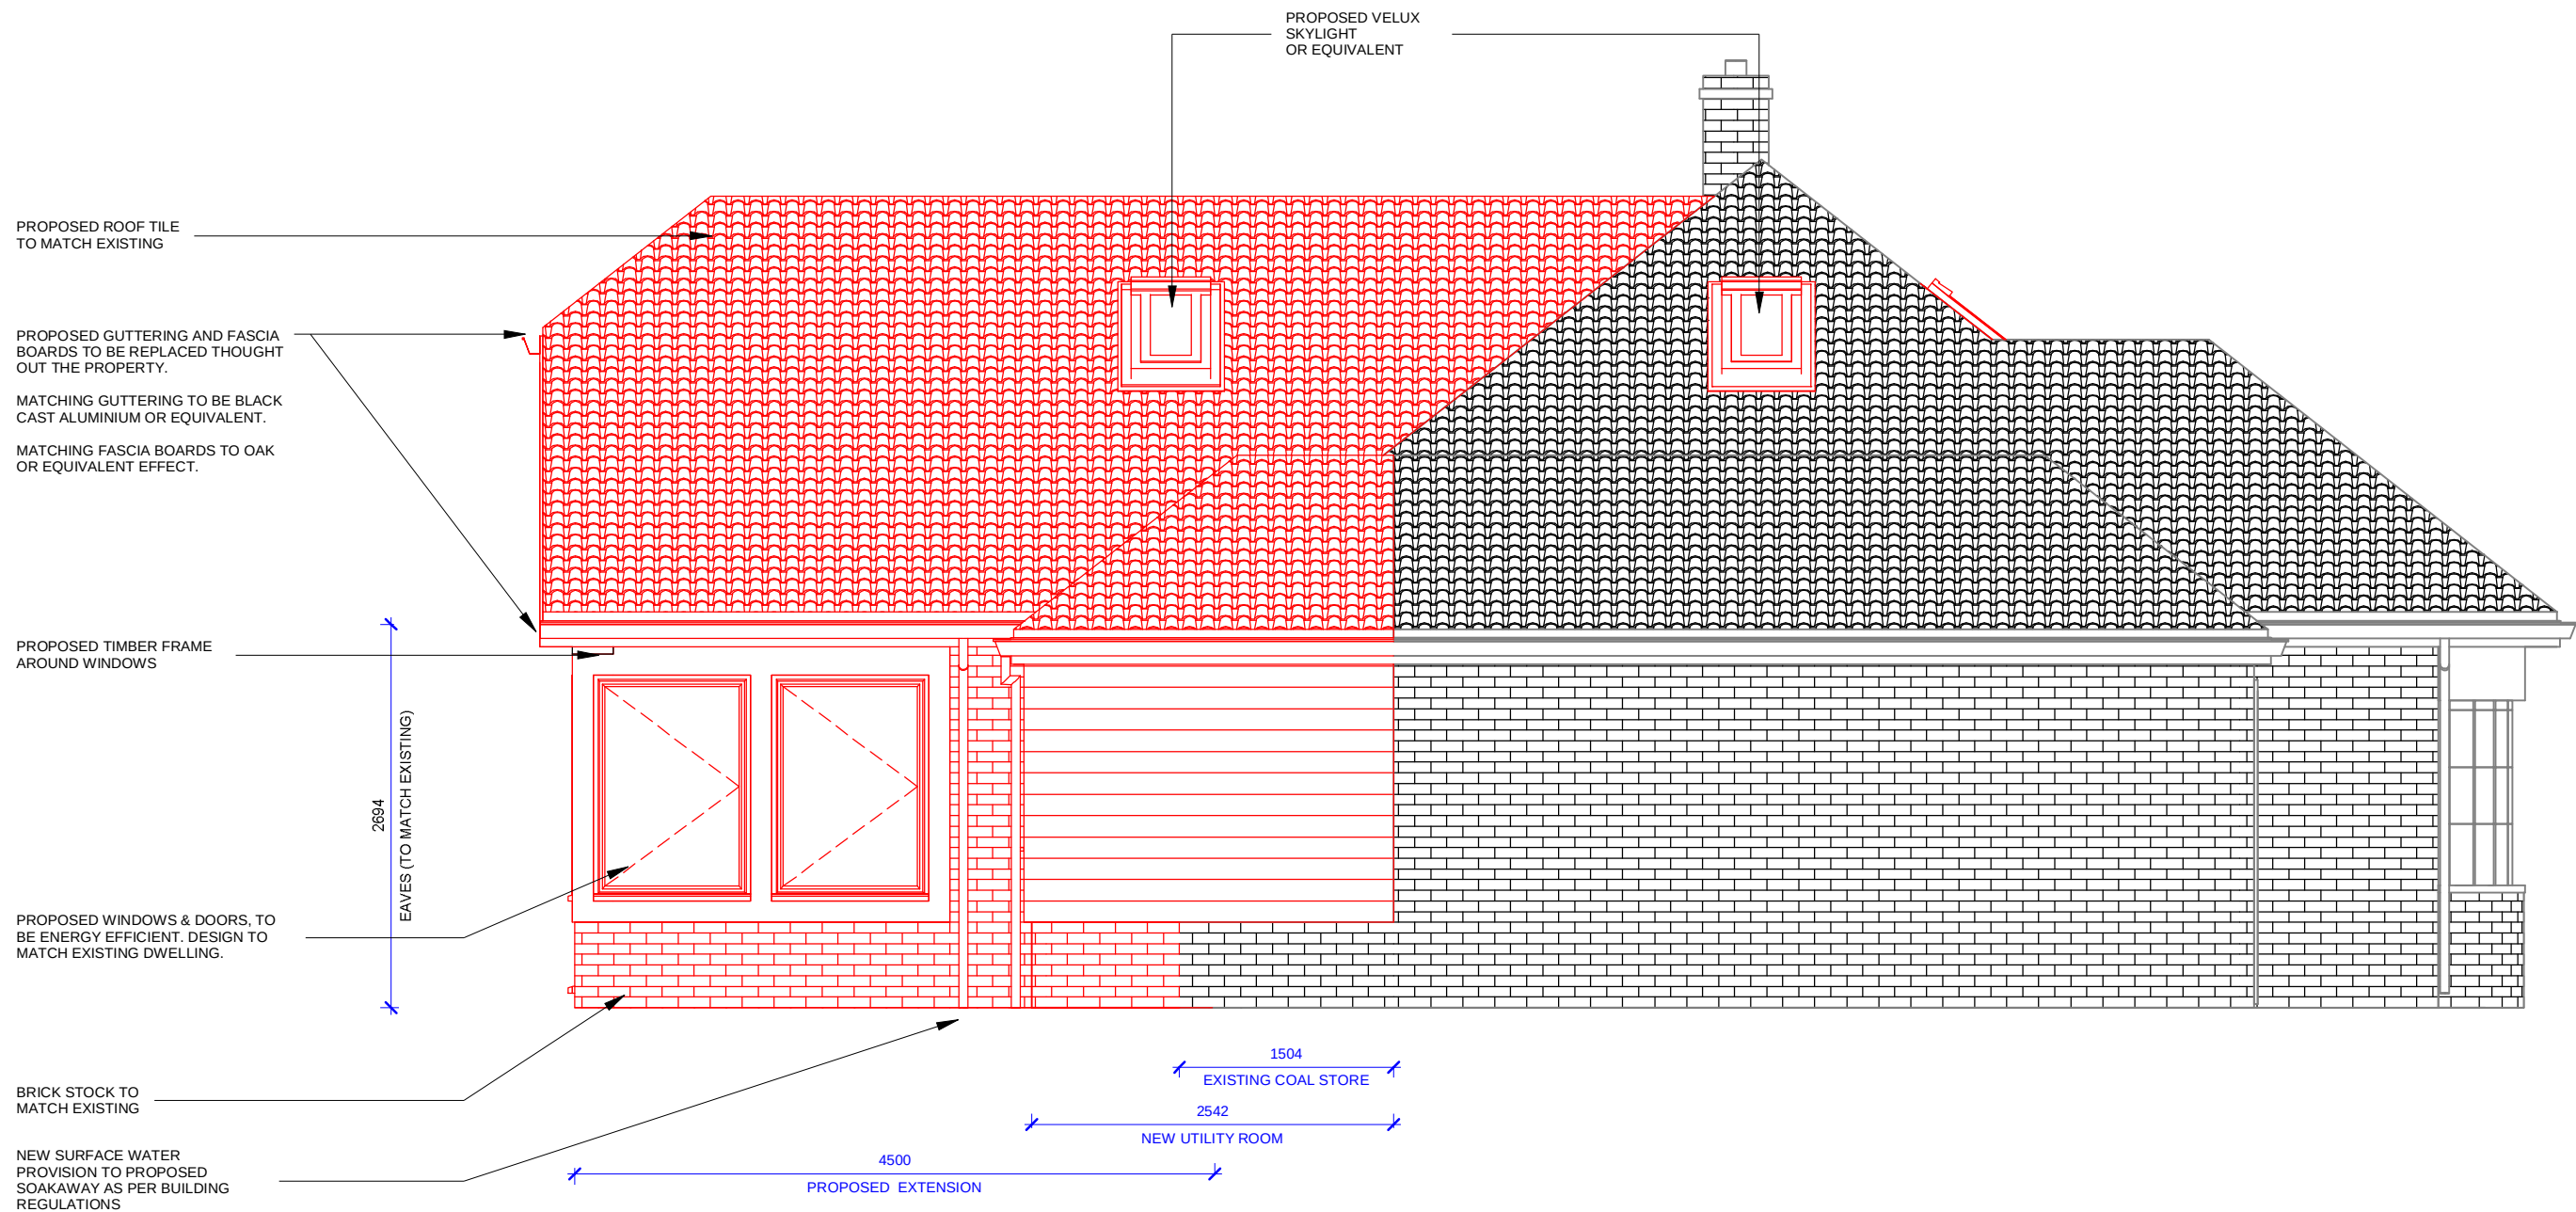

DETAILED ELEVATION EAST
1 : 50