
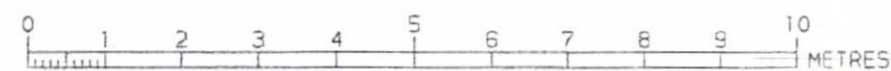
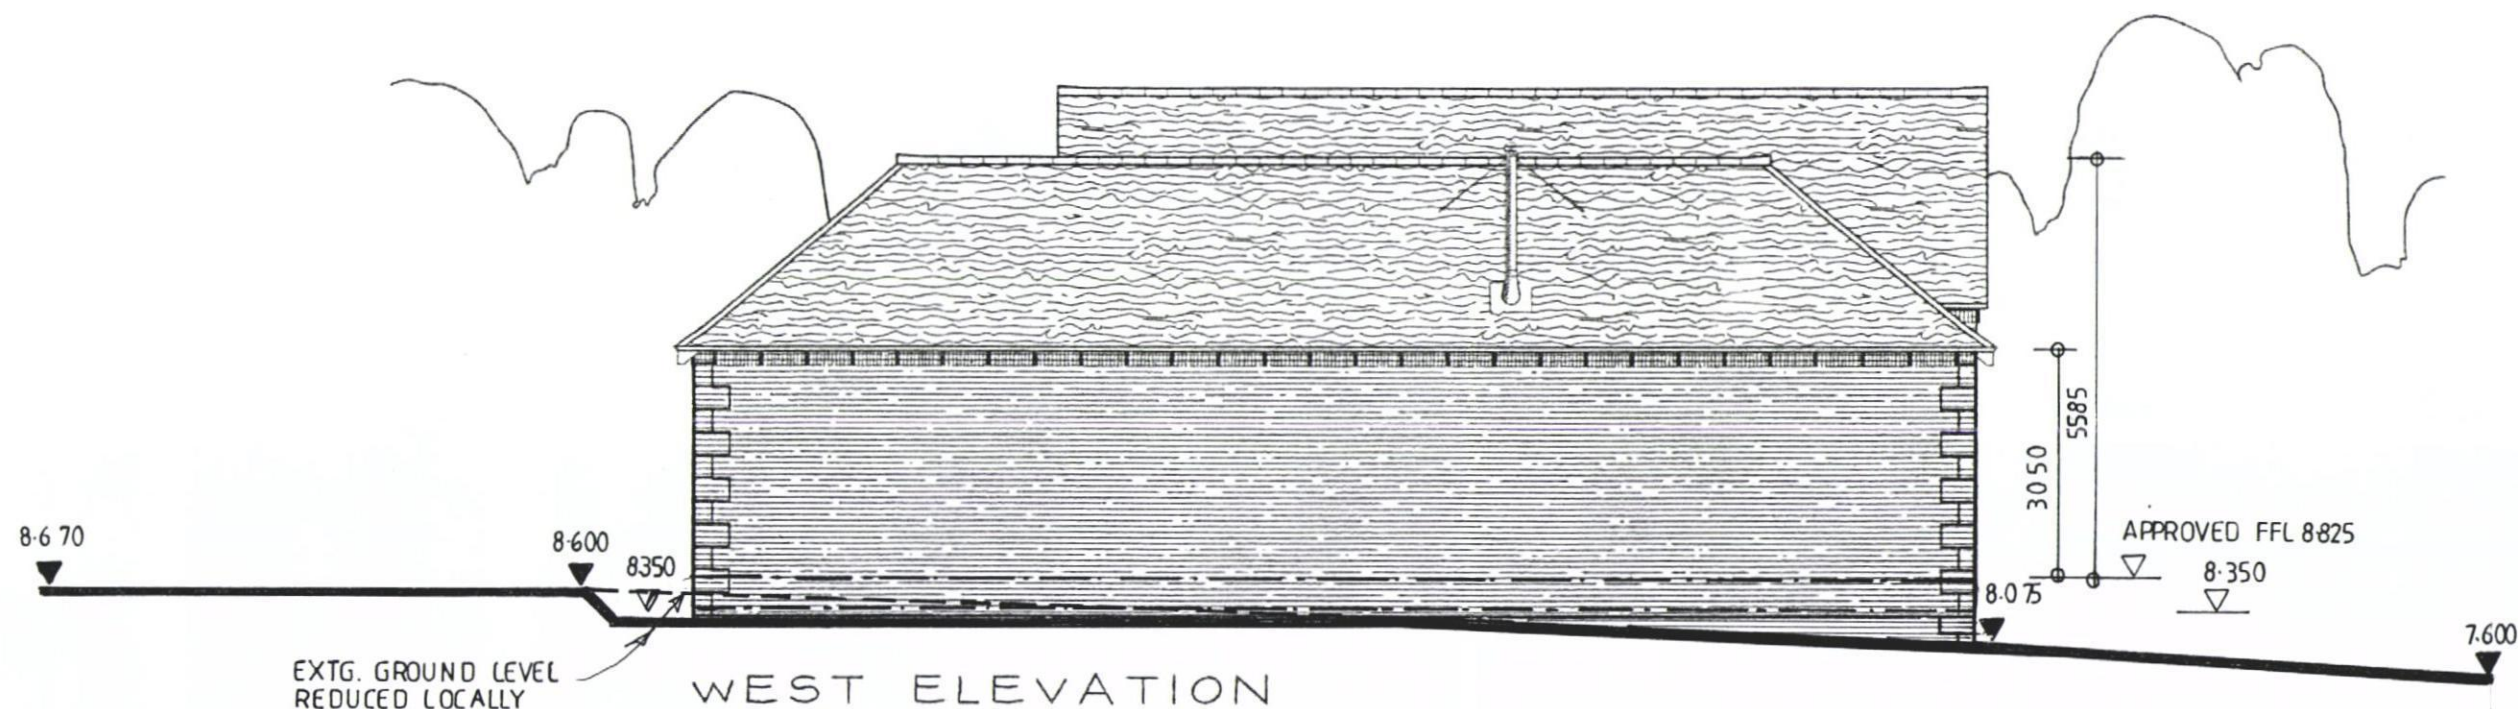


NOTE: RIDGE AND EAVES HIEGHTS ARE THE SAME AS SHOWN ON PREVIOUSLY SUBMITTED SECTION DRAWING 12-097- 5-D RELATIVE TO FINISHED FLOOR LEVEL.

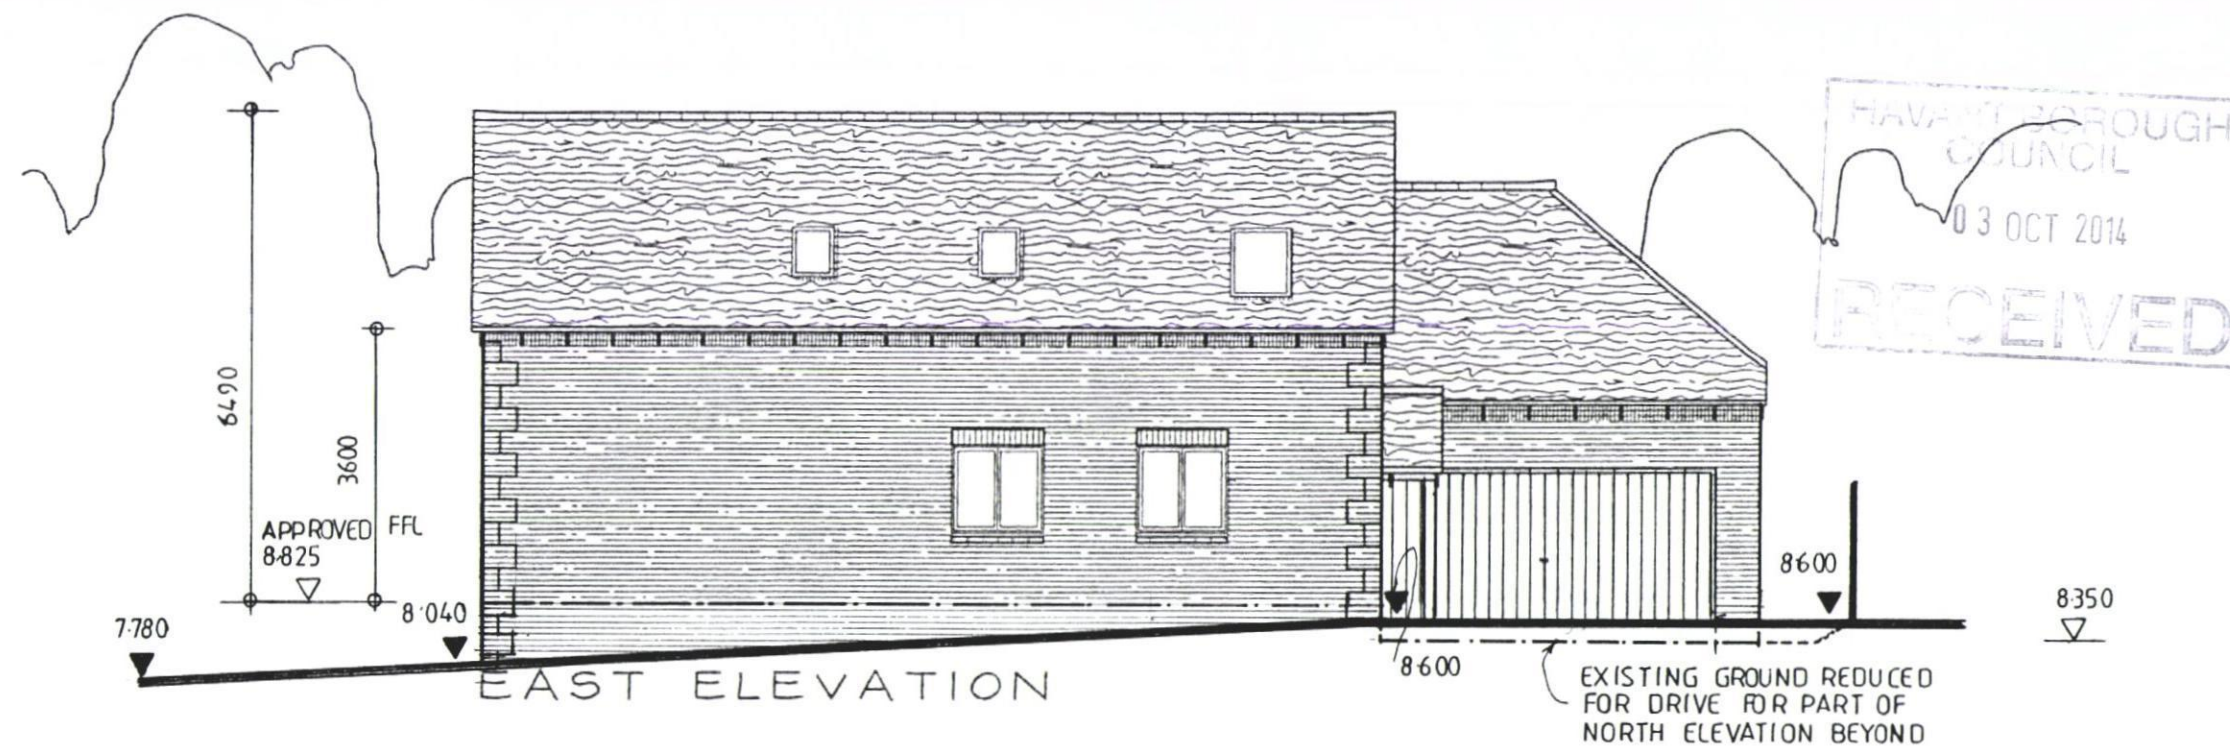

REVISIONS:

19 February 2013 -MLJ- (Rev F)
amendments to the vault & attic areas
17 February 2014 -KDB- (Rev G)
Change of levels and layout as requested.
09 April 2014 - MW - (Rev H)
Amendments to joinery.
12 May 2014 - SC - (Rev I)
Amendments for order.
28 May 2014-Rev.J-KDH
Building regs compiled.
Internal doors revised to imperial sizes.
3 July 2014 -SJW- (Rev K)
Minor amends to bathroom layout.

14/7/14 -KDB- (Rev L)

PRODUCTION COMPILED
FOR TIMBER FRAME ERECTION SITE
QUERIES PLEASE PHONE...
KEITH BUTLER 01767 676 435

Checked by: Date checked:
SJW 4/6/14

Title:
Modified Alderney

BUNGALOW-2342

Handing:
Lounge Left

Client Name:
Mapledean Special
Projects Ltd
Hampshire

Scale: Size:
1:100 A3

Job No: Type: Rev:
12-097 E2 L

Drawing No:
4

This document is the copyright of Kingspan Timber Solutions Ltd, and is made available on the express condition that it shall not be used in connection with the erection of any building or the production of any components for such a building unless the building to be erected or the components are supplied by Kingspan Timber Solutions Ltd.

© Kingspan Timber Solutions Limited

POTTON
A KINGSPAN COMPANY

Kingspan Timber Solutions Ltd
Eltisley Road, Great Gransden
Beds, SG19 3AR
Tel No (01767) 676400
Email: sales@potton.co.uk
Web site: www.potton.co.uk

