



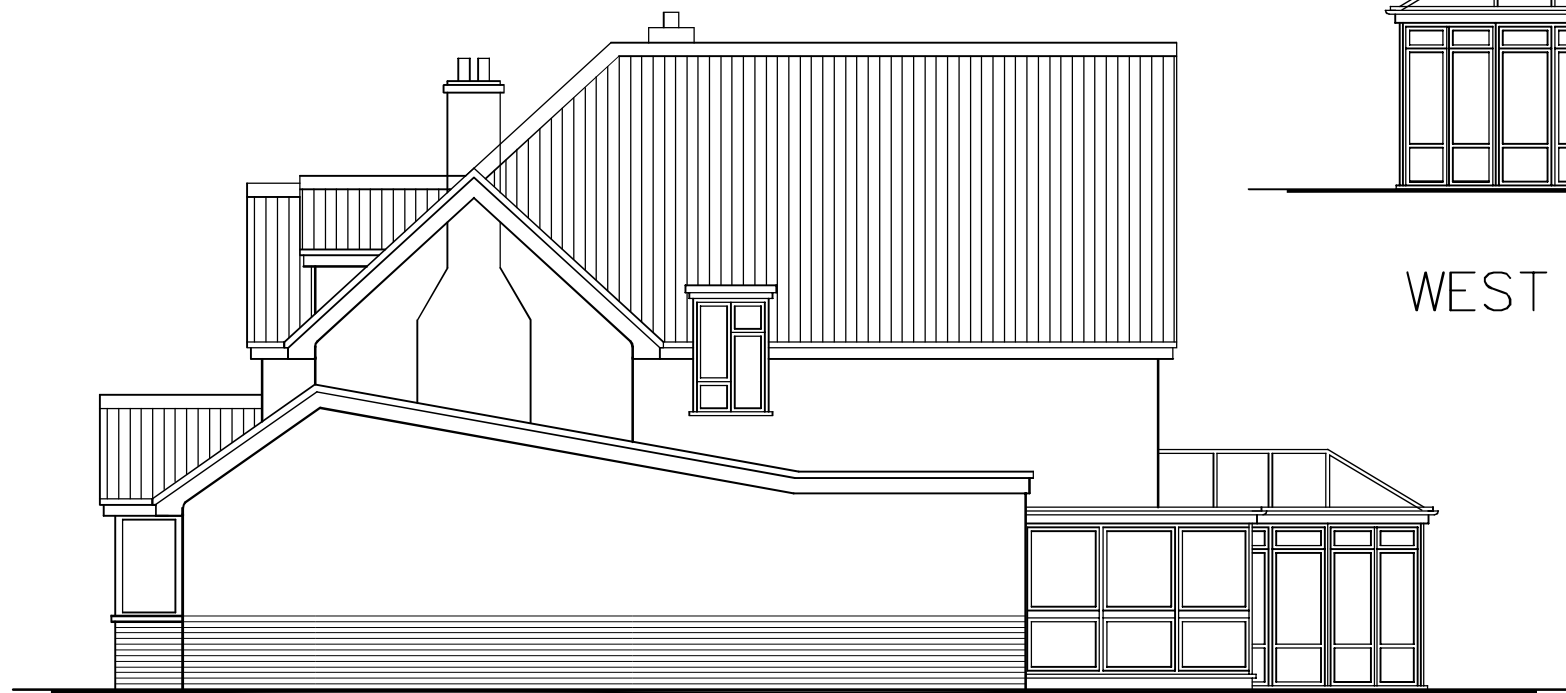

EAST

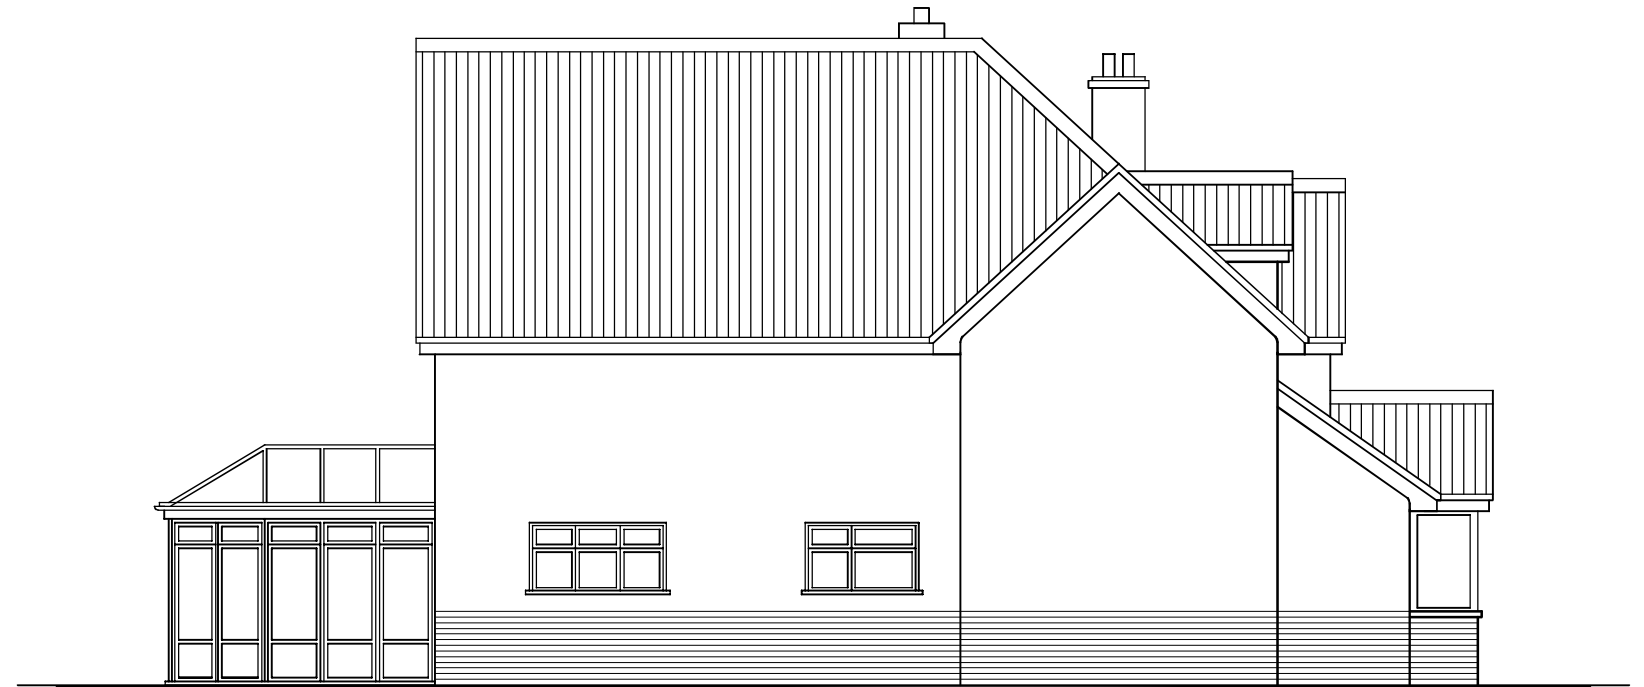

WEST



NORTH

Bredon, Selshire Road
Hayling Island
PO11 9JZ

EXISTING
ELEVATIONS

Revisions

- A.
- B.
- C.

Martin Critchley
Chartered Architect
7 North Street
Havant, Hampshire, PO9 1PW
023 92 474 919
critchleyarchitect@hotmail.com

Scale A3 = 1:100
Drawn ELR
Date 23/08/14

1447-401⁰

metres

10

20

30