



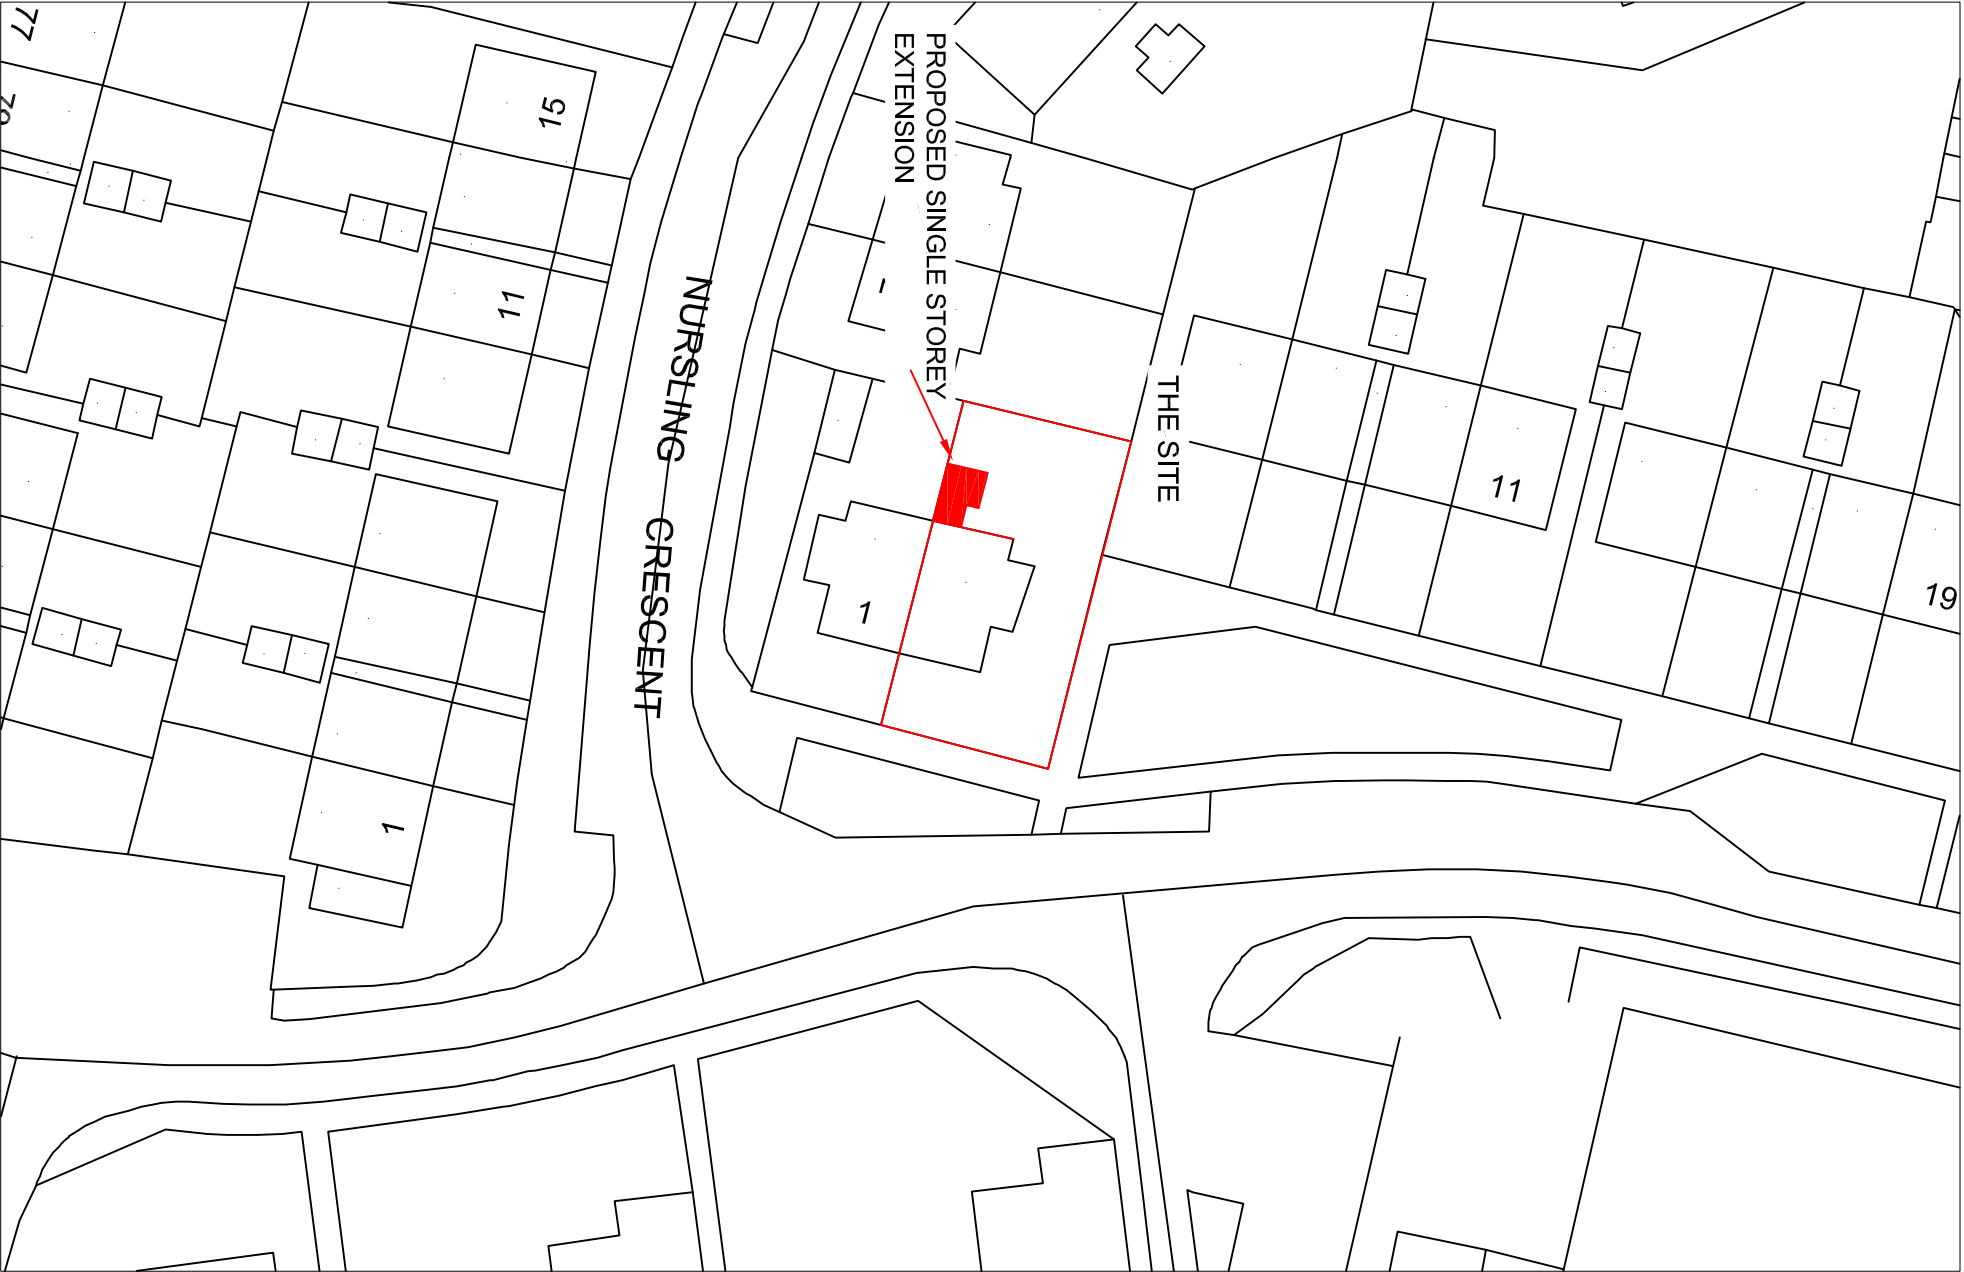

BLOCK PLAN Scale 1:500

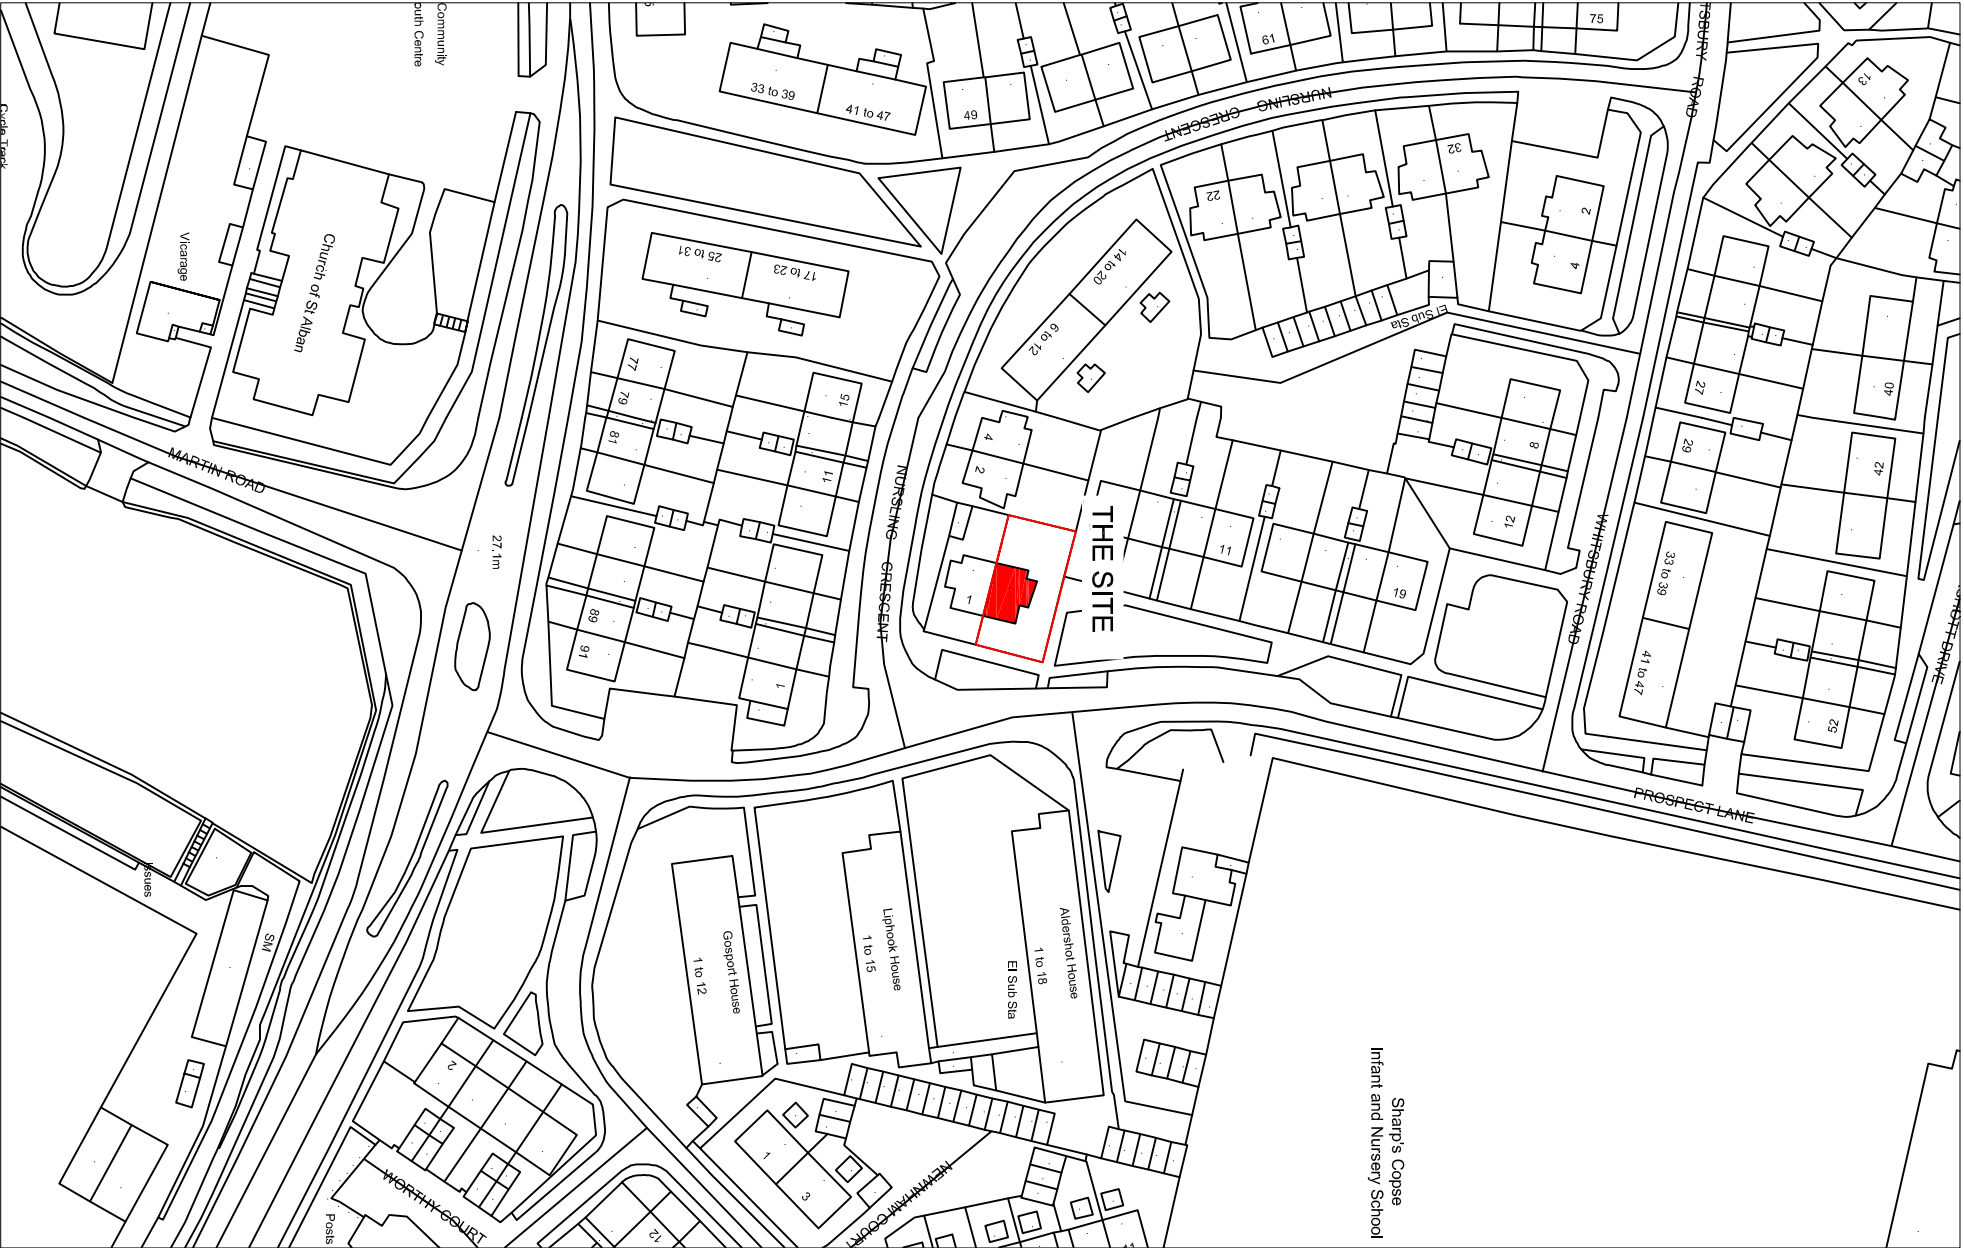

LOCATION PLAN Scale 1:500



PROJECT TITLE:
DFG Extension
3 Prospect Place
Leigh Park

DRAWING TITLE:
BLOCK PLAN
LOCATION PLAN

JAN-2014 Drawn by: OMS
Date: 15/01/2014 DWG No: PL-SP-001
REV No: /

A3 - As Indicated
OS Licence No.: 100019671

REVISIONS:

Planned Maintenance