



PROPOSED HOUSE FROM EXISTING
2 STOREY SIDE EXTENSION
68 BARNCROFT WAY, LEIGH PARK

SUPERSEDED

EXISTING ELEVATIONS 1/100 @A3

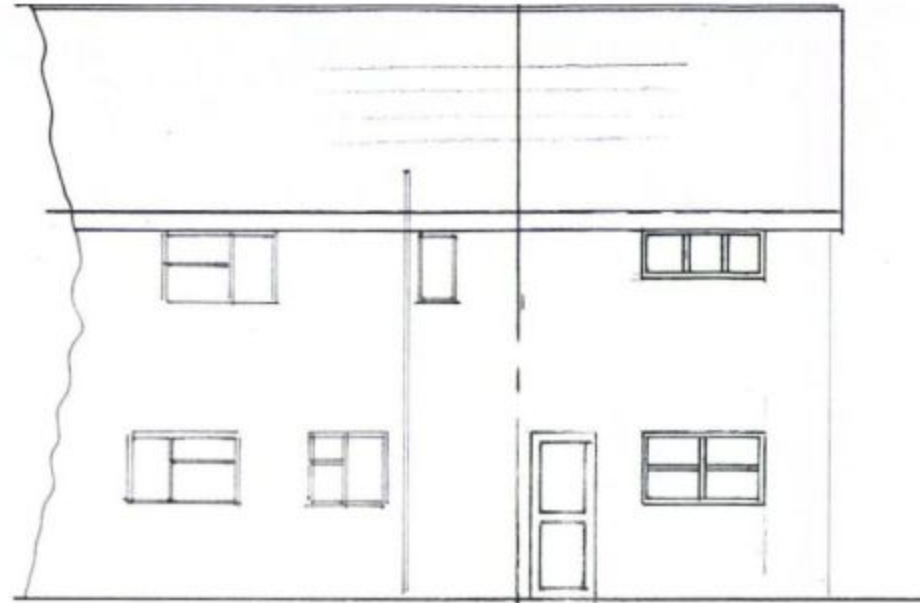

VIEW C

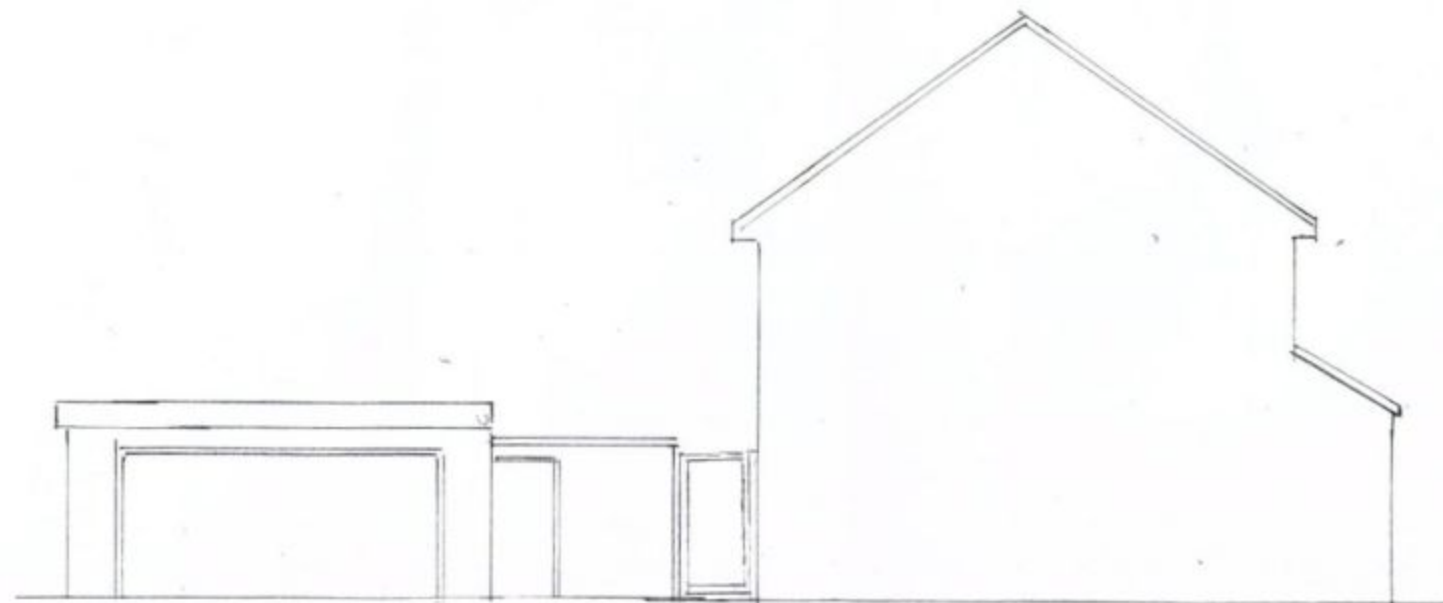

VIEW B



VIEW A

HAVANT BOROUGH
COUNCIL
02 SEP 2013
RECEIVED