



2 Eastoke Avenue, Hayling Island PO11 9QW
Existing north + west elevations 1:100 May 14
Roger Minost RIBA Chates Studio Stonepit Lane Henfield BN5 9QT

372Su03
rev :

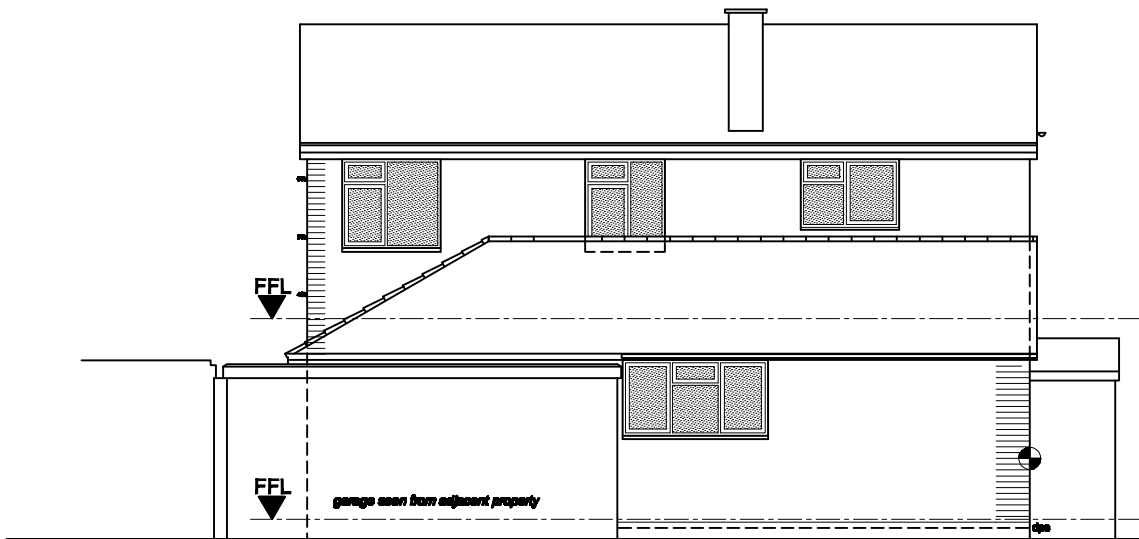

North elevation

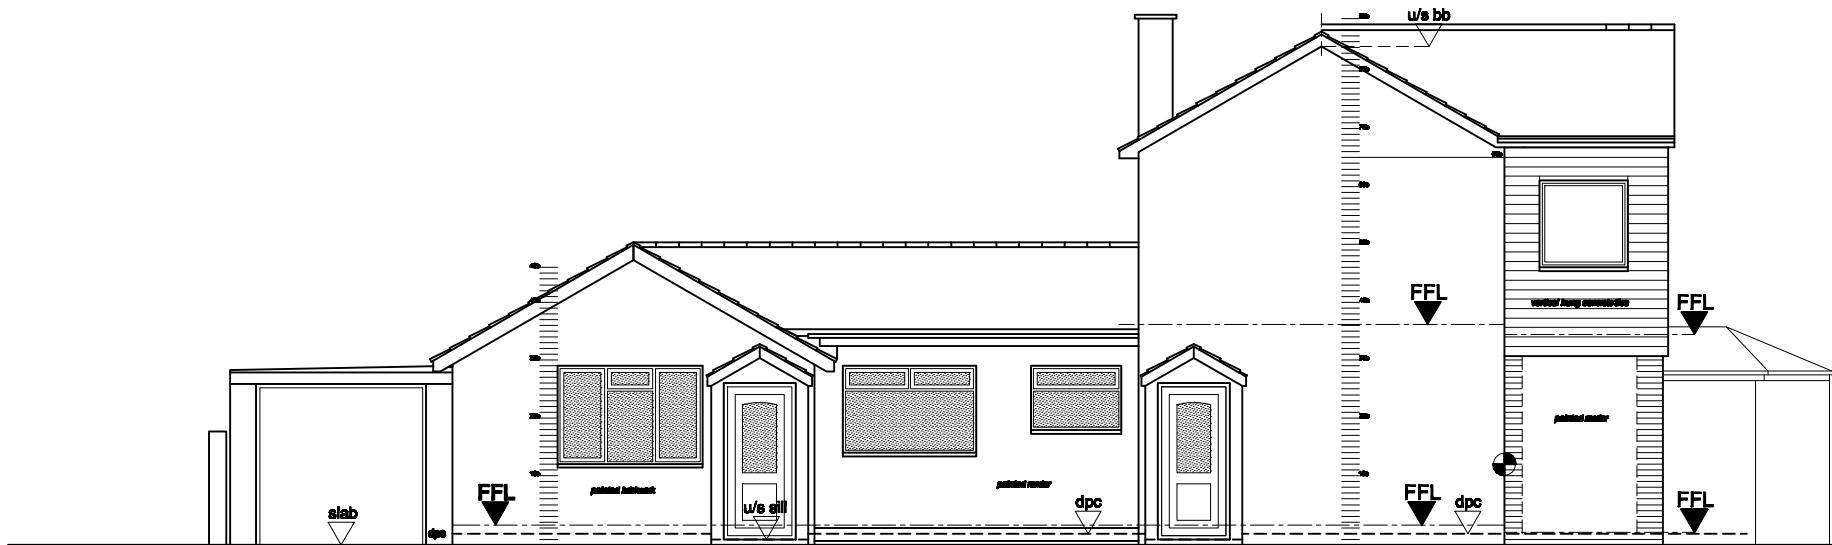

West elevation