

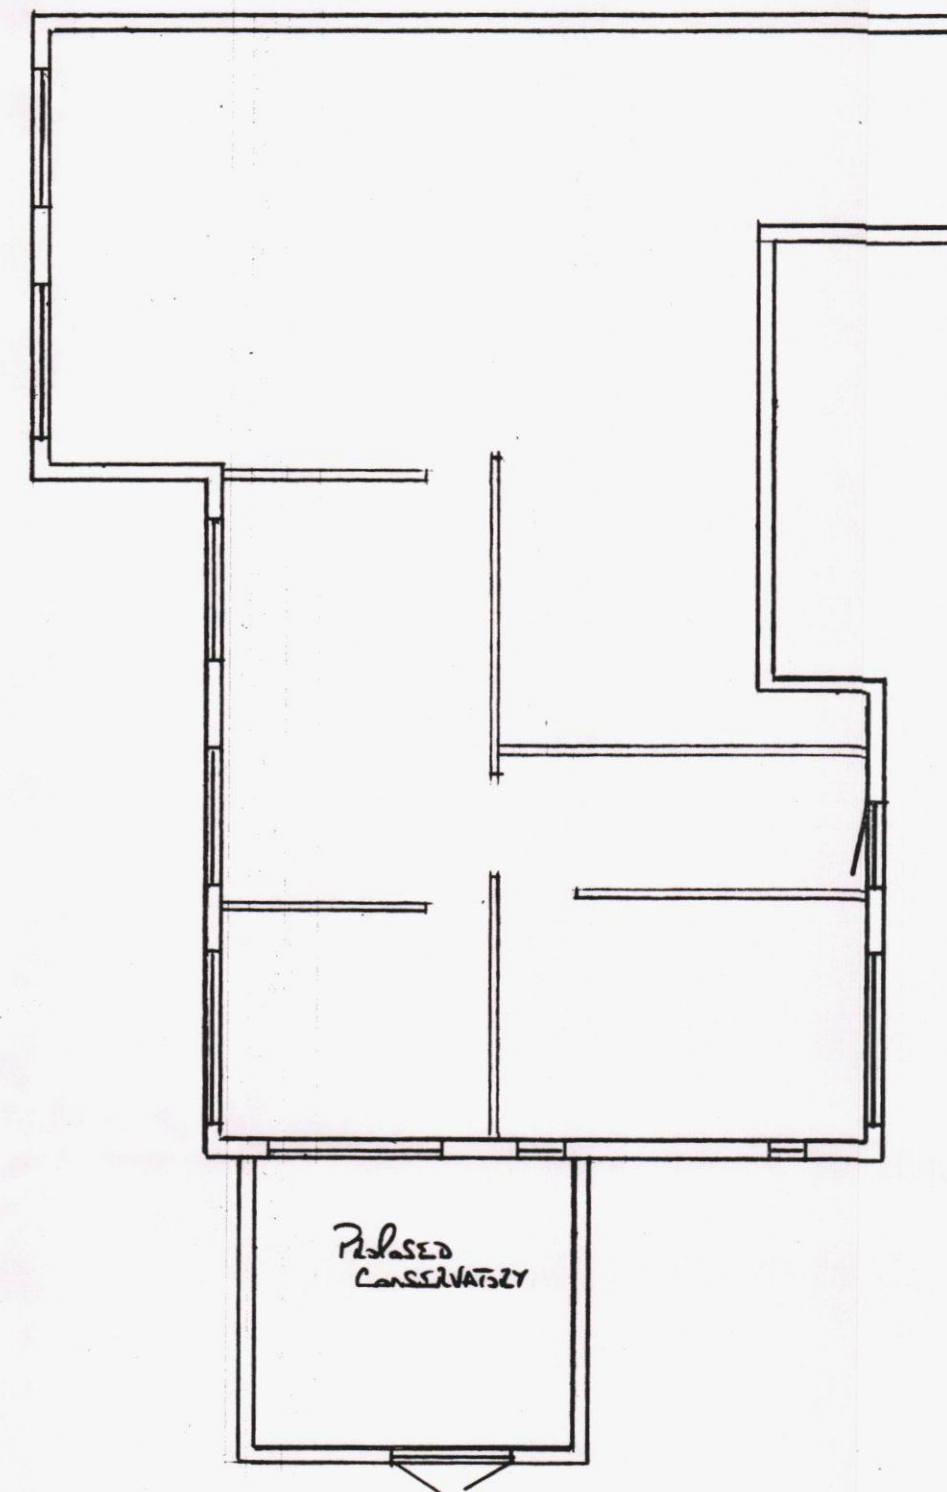


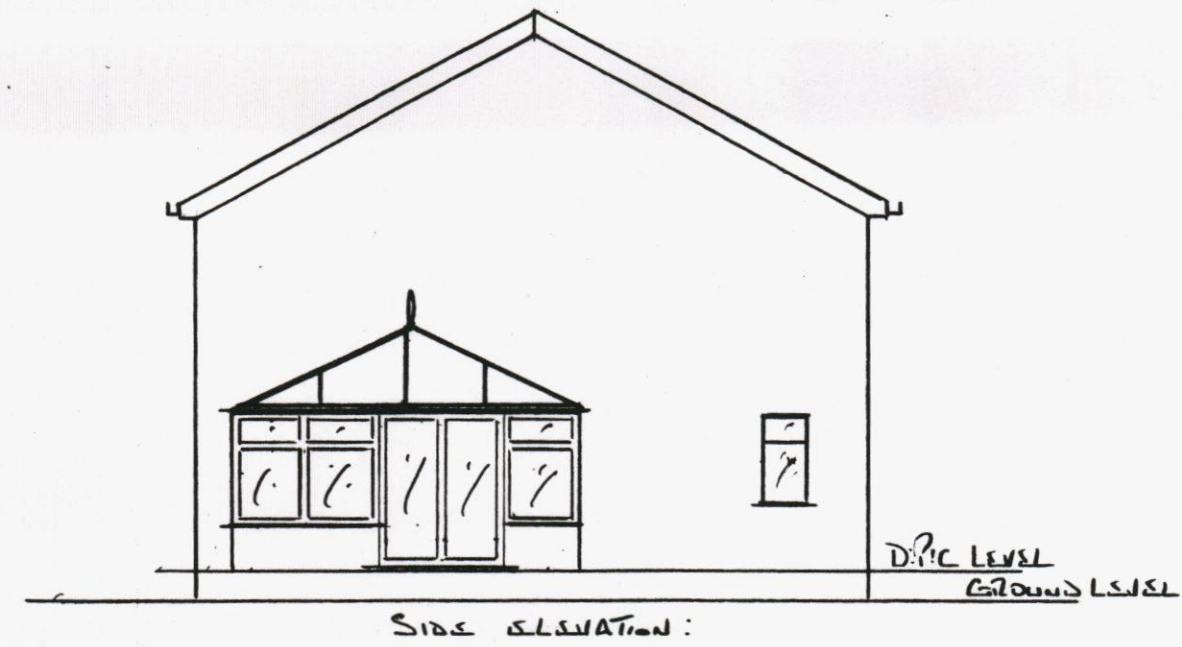

Proposed Conservatory
Mr. Mr. Bains
16 Oakmount Drive
Coulham
Portsmouth
DATE 25.07.14
SCALE 1:100 1:500

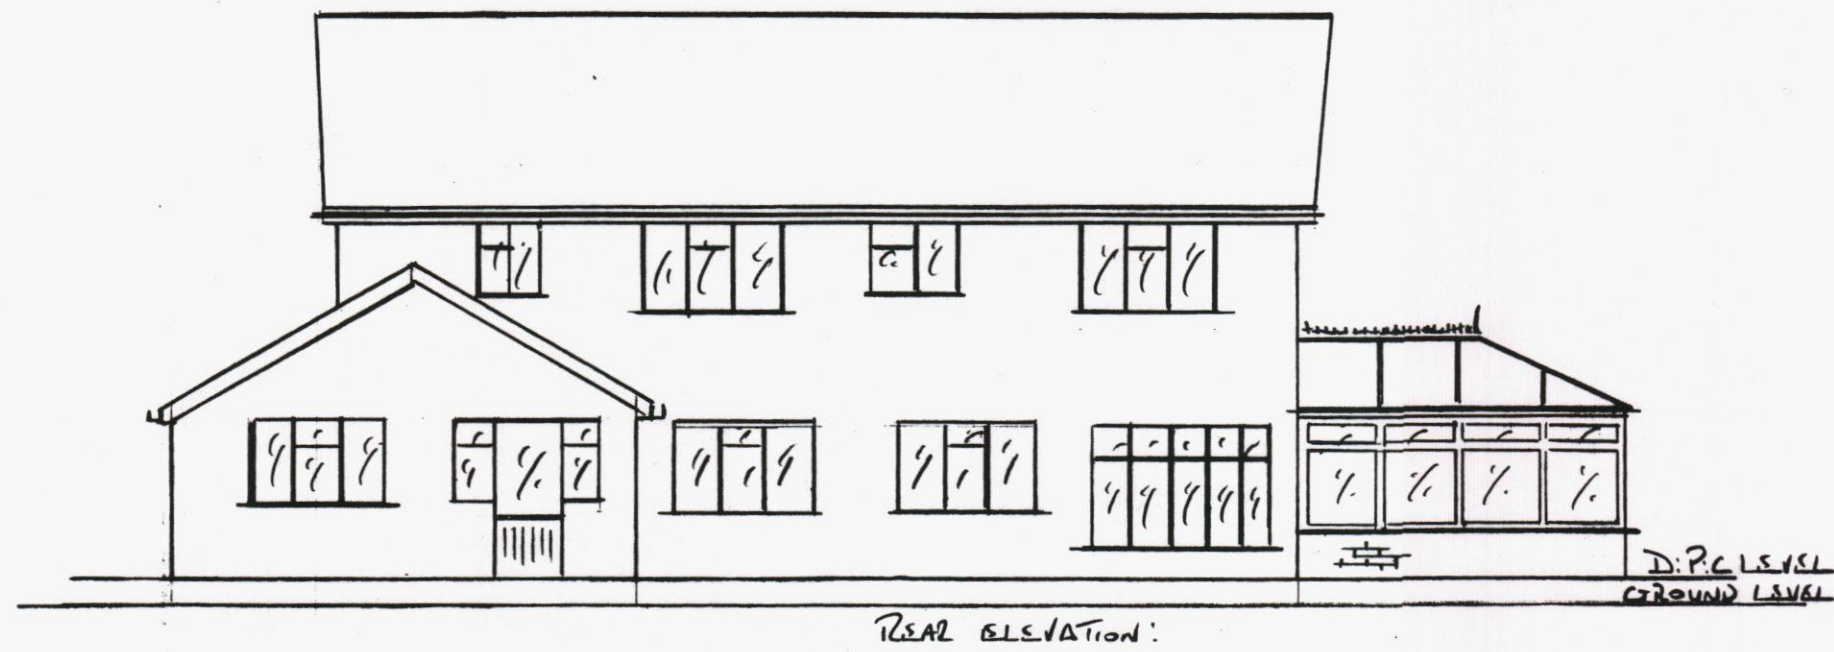