
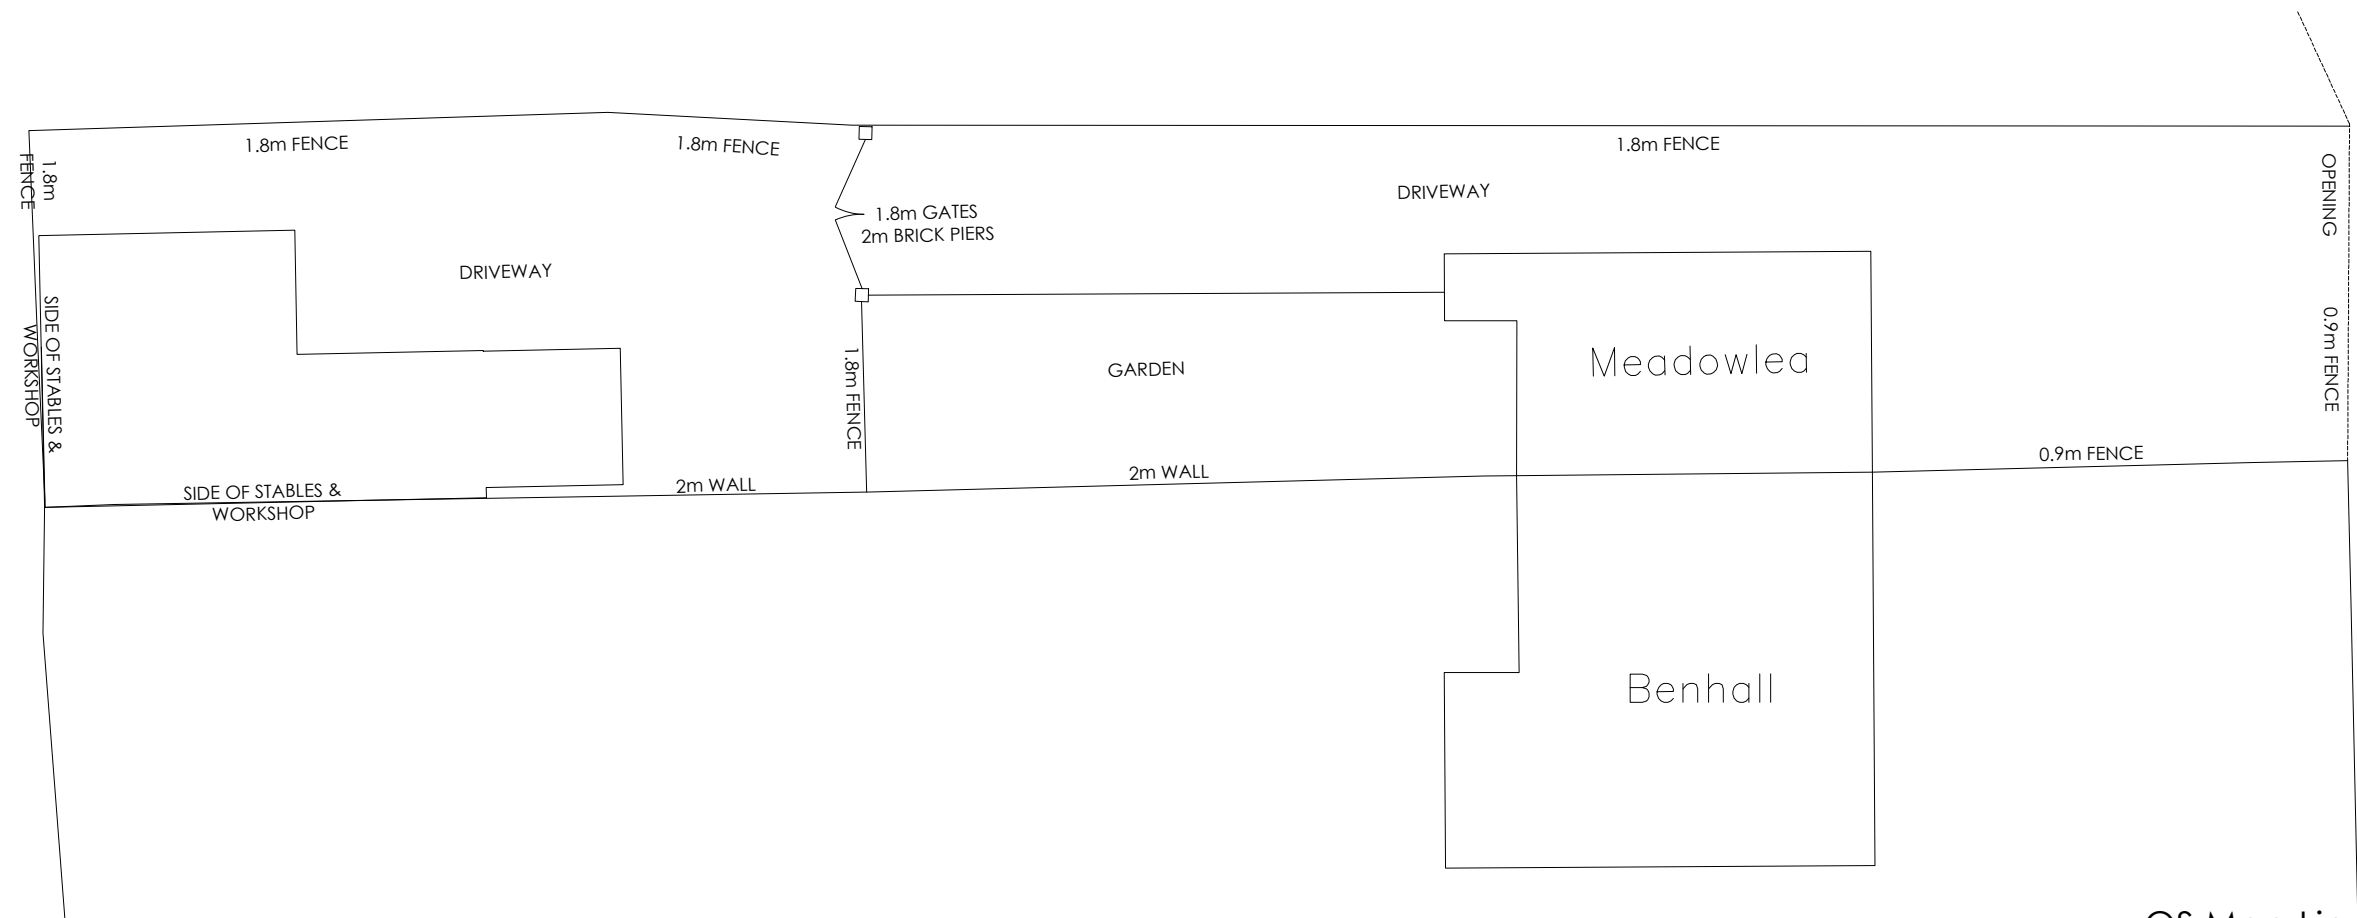


Copyright is reserved by GBS Designs and is issued on the condition that it is not copied or disclosed by or to any unauthorised persons without prior consent in writing from GBS Designs.

All dimensions to be checked on site

REV	DESCRIPTION	DRAWN	DATE	Drawing Ref		Drawing Title
-	Initial design	GBS	16.08.13	TREM 04		Ancillary living space at 'Meadowlea' Hambledon Road Waterlooville Hampshire PO7 6XB
A	Walk-in wardrobe introduced	GBS	02.10.13	Scale at A1	Scale at A3	
B	New scheme	GBS	15.01.14	N/A	1:200	
C	Scheme reduced	GBS	17.01.14			
D	Notes added	GBS	20.03.14	Date		
E	Annexe relocated and layout changed	GBS	15.04.14	16 August 2013		
				Drawn by		
				GBS		

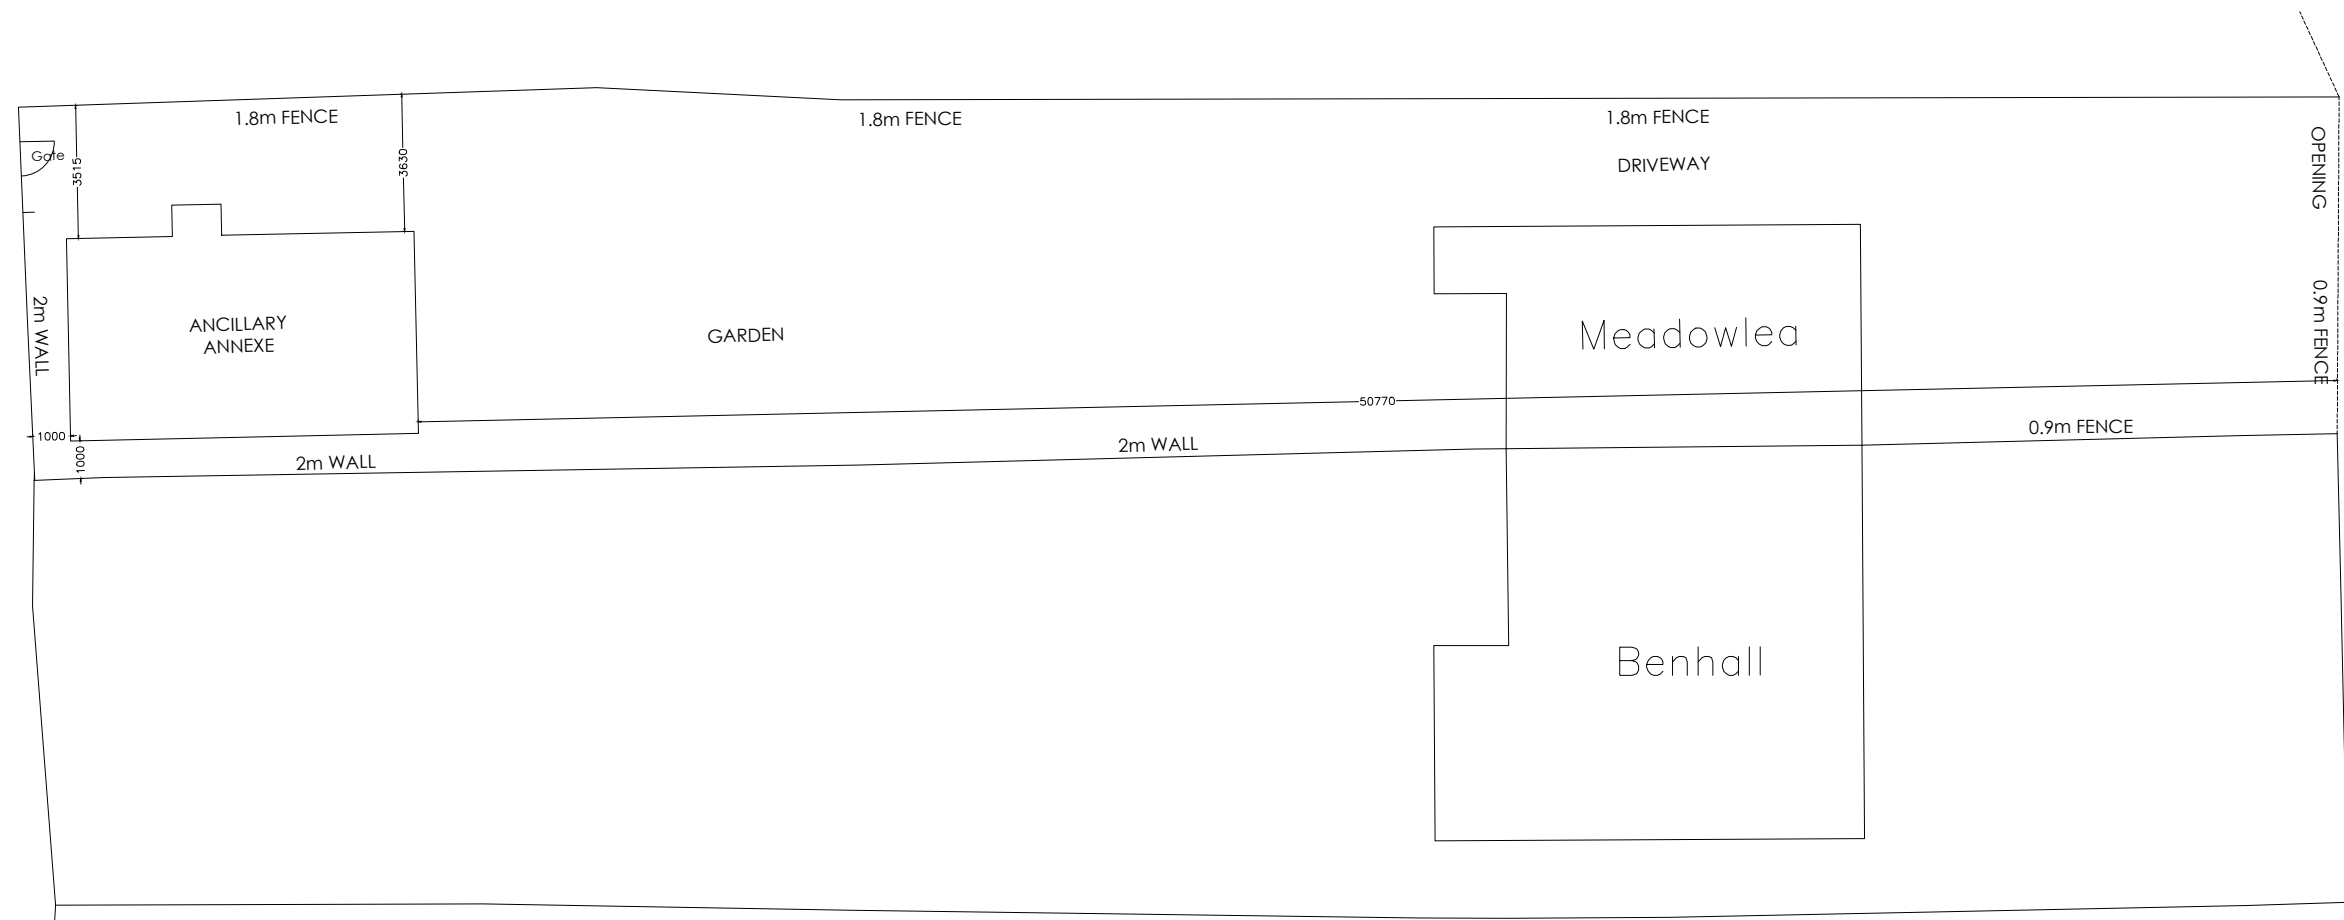