


PERMIT

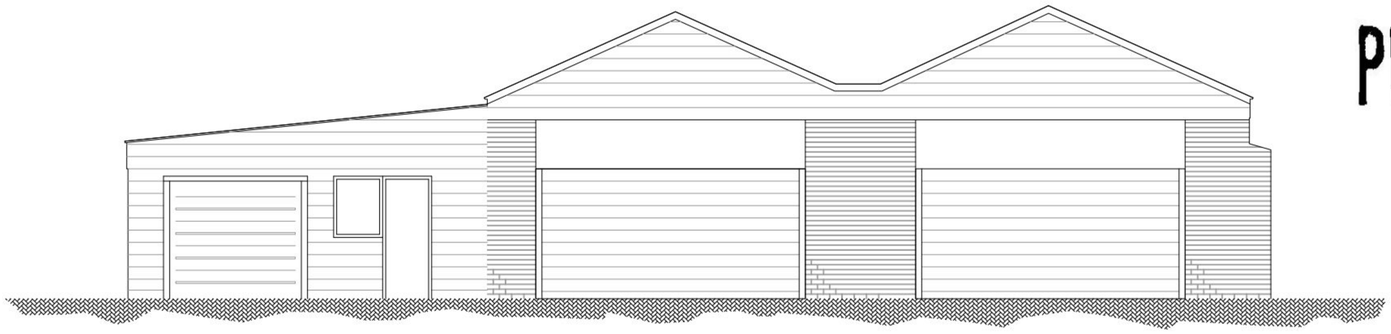

Front Elevation
SCALE 1:50

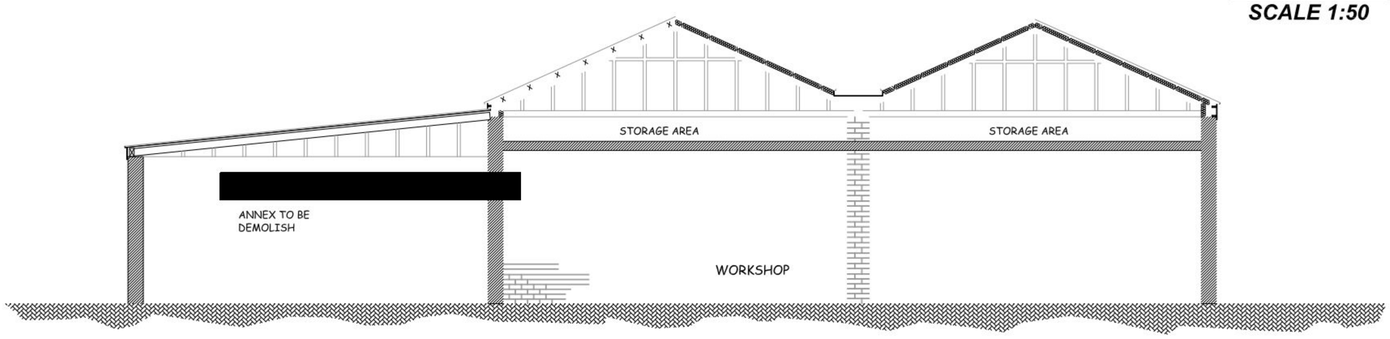


Section A:A
SCALE 1:50

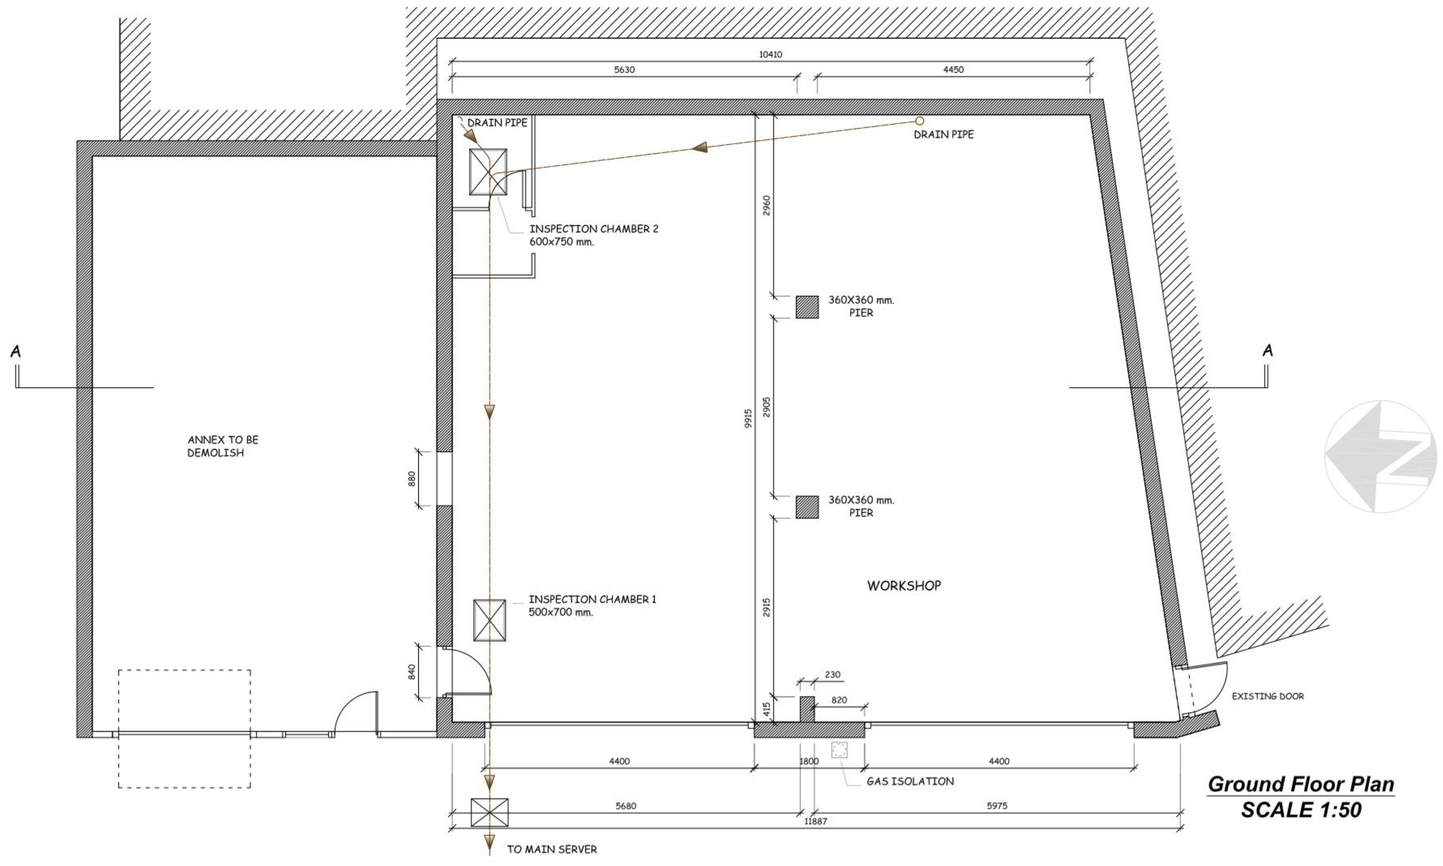

Ground Floor Plan
SCALE 1:50

Site Location Plan
SCALE 1:500

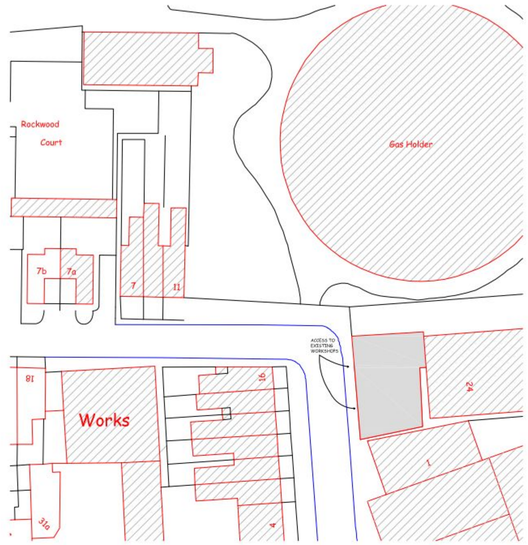

NOTES

This drawing is the property of McAndrew Martin and must not be reproduced in part or whole or used for the execution of works without their permission.

All dimensions to be checked on site prior to commencement of any construction works and McAndrew Martin notified of any discrepancy via the Supervising Officer.

Figured dimensions are to be used in preference to scaled dimensions. However for Planning purposes scaling is permitted.

No deviation from this drawing will be permitted without the express consent of McAndrew Martin via the Supervising officer.

All works are to comply with the current edition of the Building Regulations and British Standards.

CLIENT
Mr. D. Ness & Mr. T. Donn
Unit 23 Challenge Enterprise Centre
Sharps Close
Portsmouth
Hampshire
PO3 5RJ

PROJECT
Demolition of annex, replacement of existing metal profiled roof covering and subdivision to form two smaller industrial units.

The Workshops
Unit 3 Palmers Road
Emsworth
Hampshire
PO10 7DH

DRAWING TITLE
Existing Plan

DATE	DRAWN BY
06.10.10	DMV
SCALE	CHECKED BY
1:50	WICM

AMENDMENTS	DATE	CHECKED BY

DRAWING NO.	REVISION
101/P/297.02	A1

McANDREW MARTIN
CHARTERED SURVEYORS
ONE LINKS HOUSE
FAIRWAY BUSINESS CENTRE
DUNDAS LANE
PORTSMOUTH
HAMPSHIRE
PO3 5BL
TEL. 023 9269 7193
FAX. 023 9266 4678
office@mcandrewmartin.com
Chartered Building Consultancy
WWW.MCANDREWMARTIN.COM