



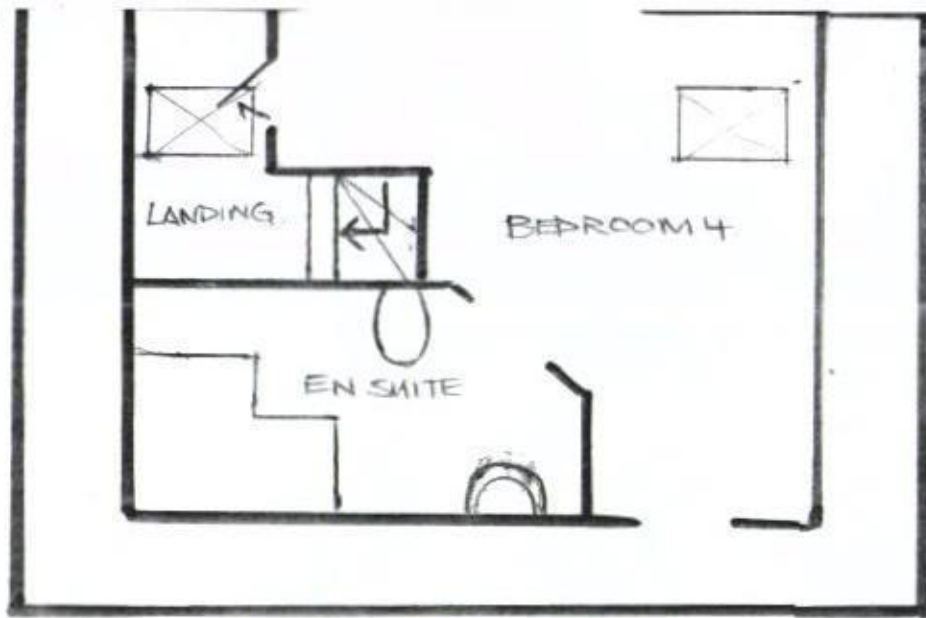

PROPOSED LOFT SPACE
PROPOSED 1ST FLOOR

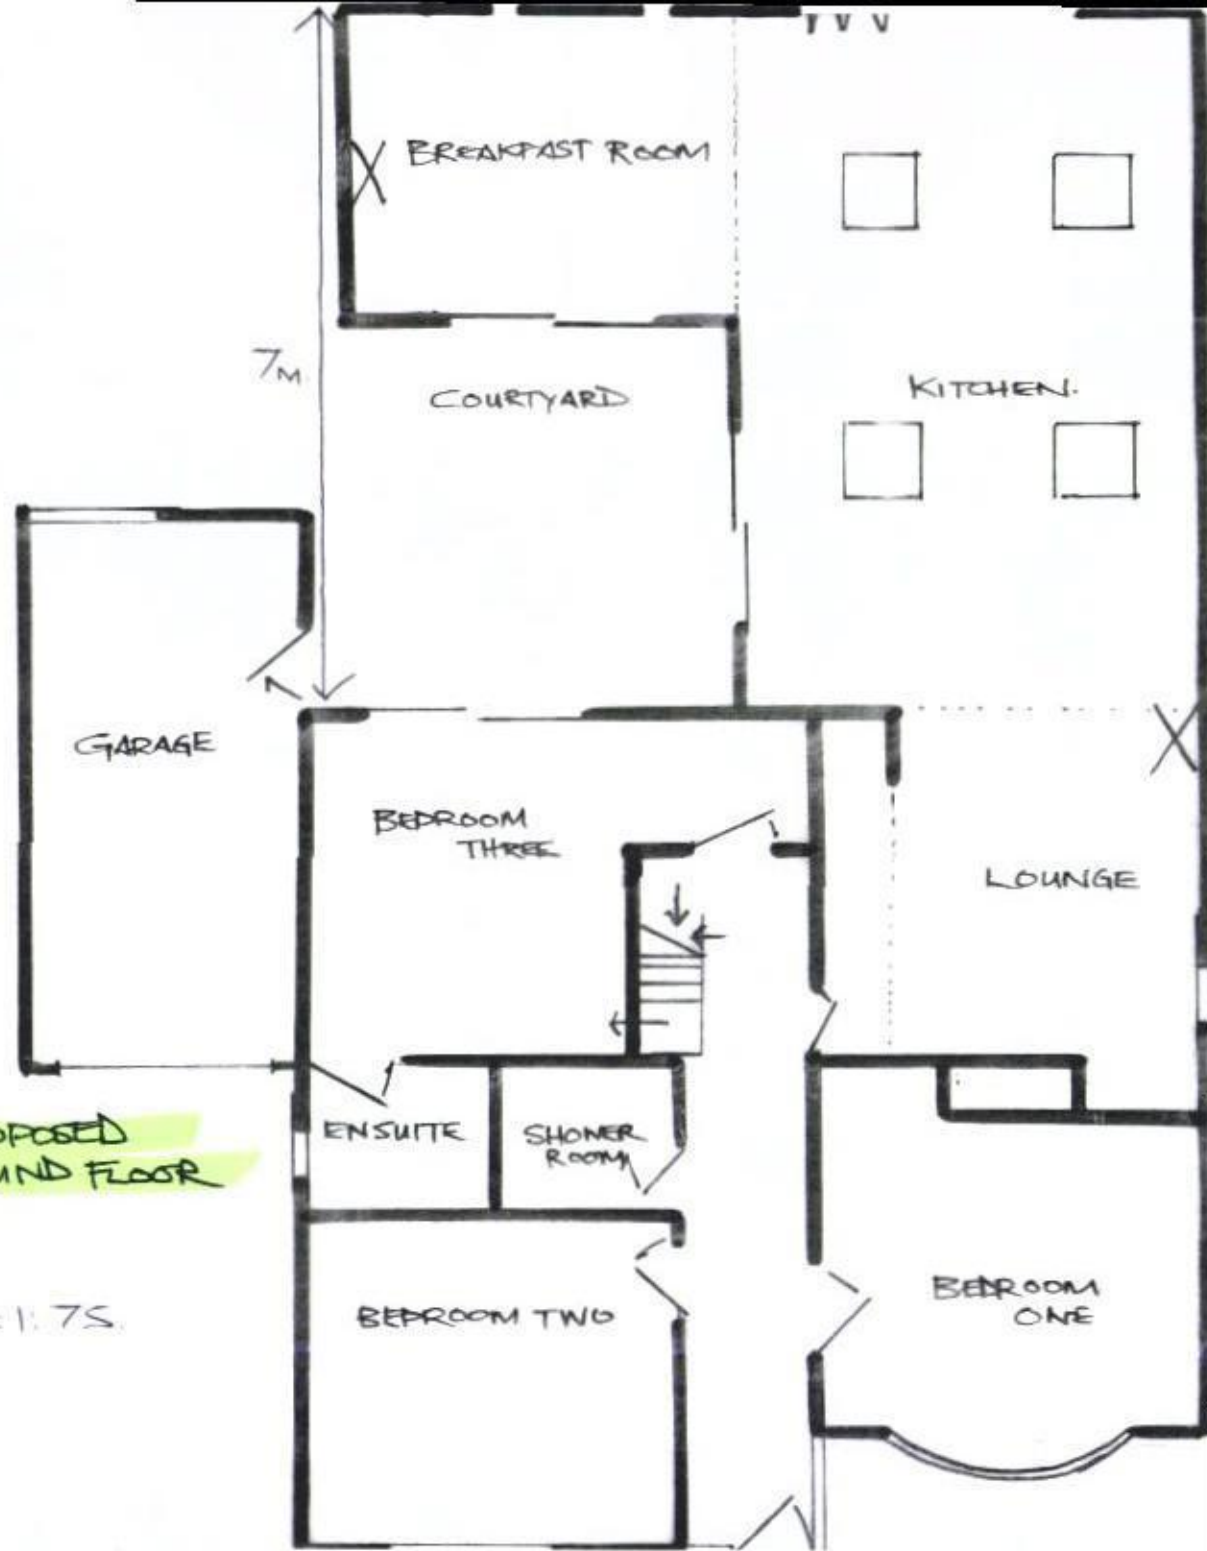

PROPOSED
GROUND FLOOR

SCALE = 1:75

