



Department of Planning and
Development
Havant Borough Council
Public Service Plaza
Civic Centre Road
Havant
Hampshire
PO9 2AX

Developer Services
Southern Water
Sparrowgrove House
Sparrowgrove
Otterbourne
Hampshire
SO21 2SW

Tel: 0330 303 0119
Email: developerservices@southernwater.co.uk

Your Ref
APP/14/00958
Our Ref
PLAN-007693
Date
17/10/2014

Dear Sir

Proposal: Retention of raised levels to rear garden to provide terracing and associated boundary treatments.
Site: 11 The Crescent, Waterloo, PO7 5EU.
APP/14/00958

Thank you for your letter of 07/10/2014.

Southern Water has no objections to the above proposal.

Due to changes in legislation that came in to force on 1st October 2011 regarding the future ownership of sewers it is possible that a sewer now deemed to be public could be crossing the above property. Therefore, should any sewer be found during construction works, an investigation of the sewer will be required to ascertain its condition, the number of properties served, and potential means of access before any further works commence on site.

The applicant is advised to discuss the matter further with Southern Water, Sparrowgrove House, Sparrowgrove, Otterbourne, Hampshire SO21 2SW (Tel: 0330 303 0119) or www.southernwater.co.uk.

Yours sincerely


Developer Services

SOUTHERN WATER

HAVANT BOROUGH
COUNCIL

21 OCT 2014

RECEIVED

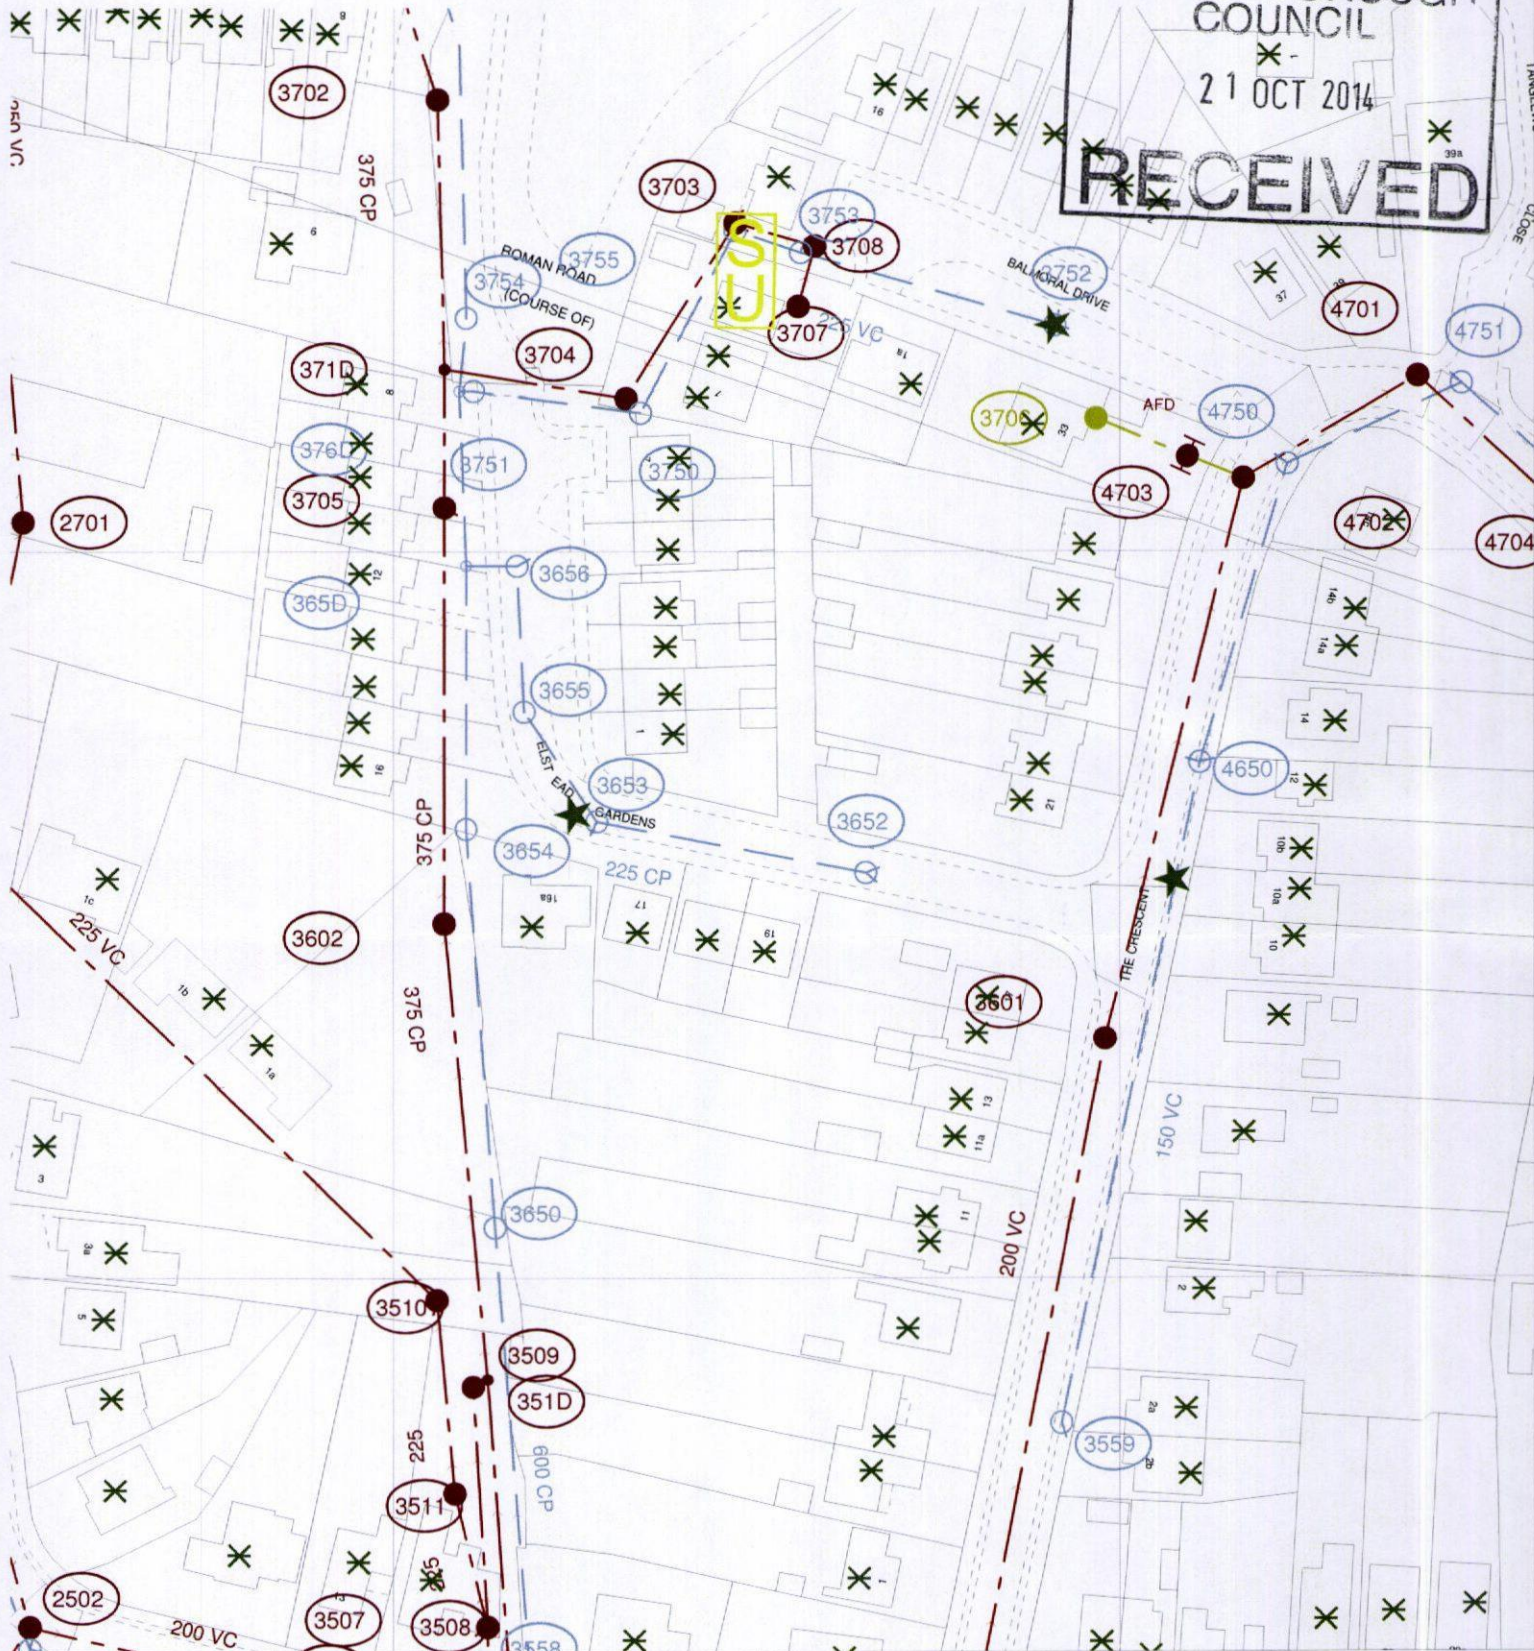

The positions of pipes shown on this plan are believed to be correct, but Southern Water Services Ltd accept no responsibility in the event of inaccuracy. The actual positions should be determined on site.

Based upon Ordnance Survey Digital Data with the permission of the controller of H.M.S.O. Crown Copyright Reserved Licence No. WU 298530

O.S. REF: SU6707NW

Scale: 1:1000

Screen Print

WARNING: BAC pipes are constructed of Bonded Asbestos Cement

WARNING: Unknown (UNK) materials may include Bonded Asbestos Cement

**Southern
Water**

Printed By: Ponnannv

Date: 17-10-2014

Southern Water MapGuide Browser

Requested By:

