




existing front

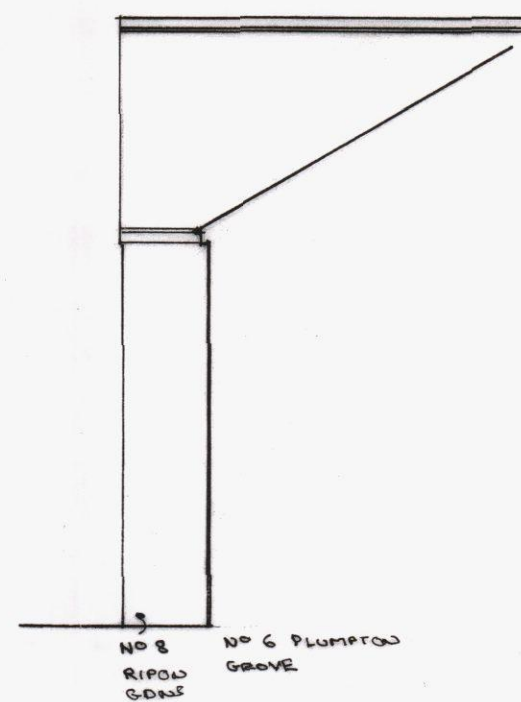


existing side




existing rear




proposed front

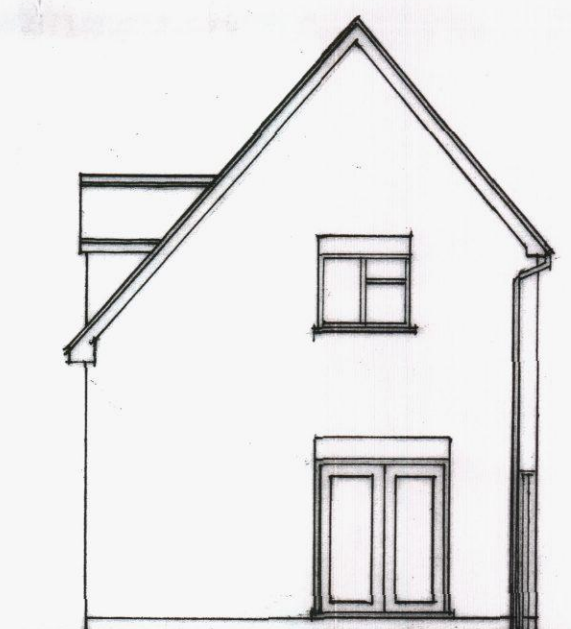

proposed side

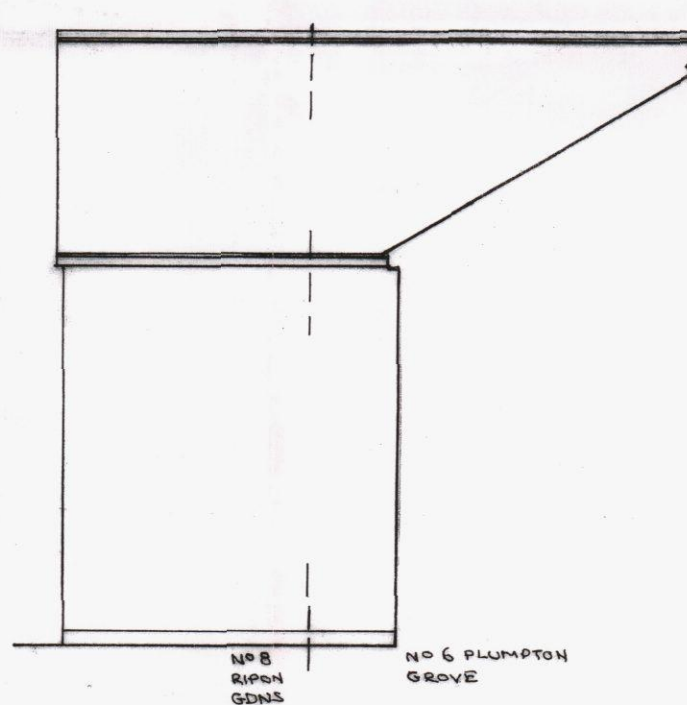

proposed rear

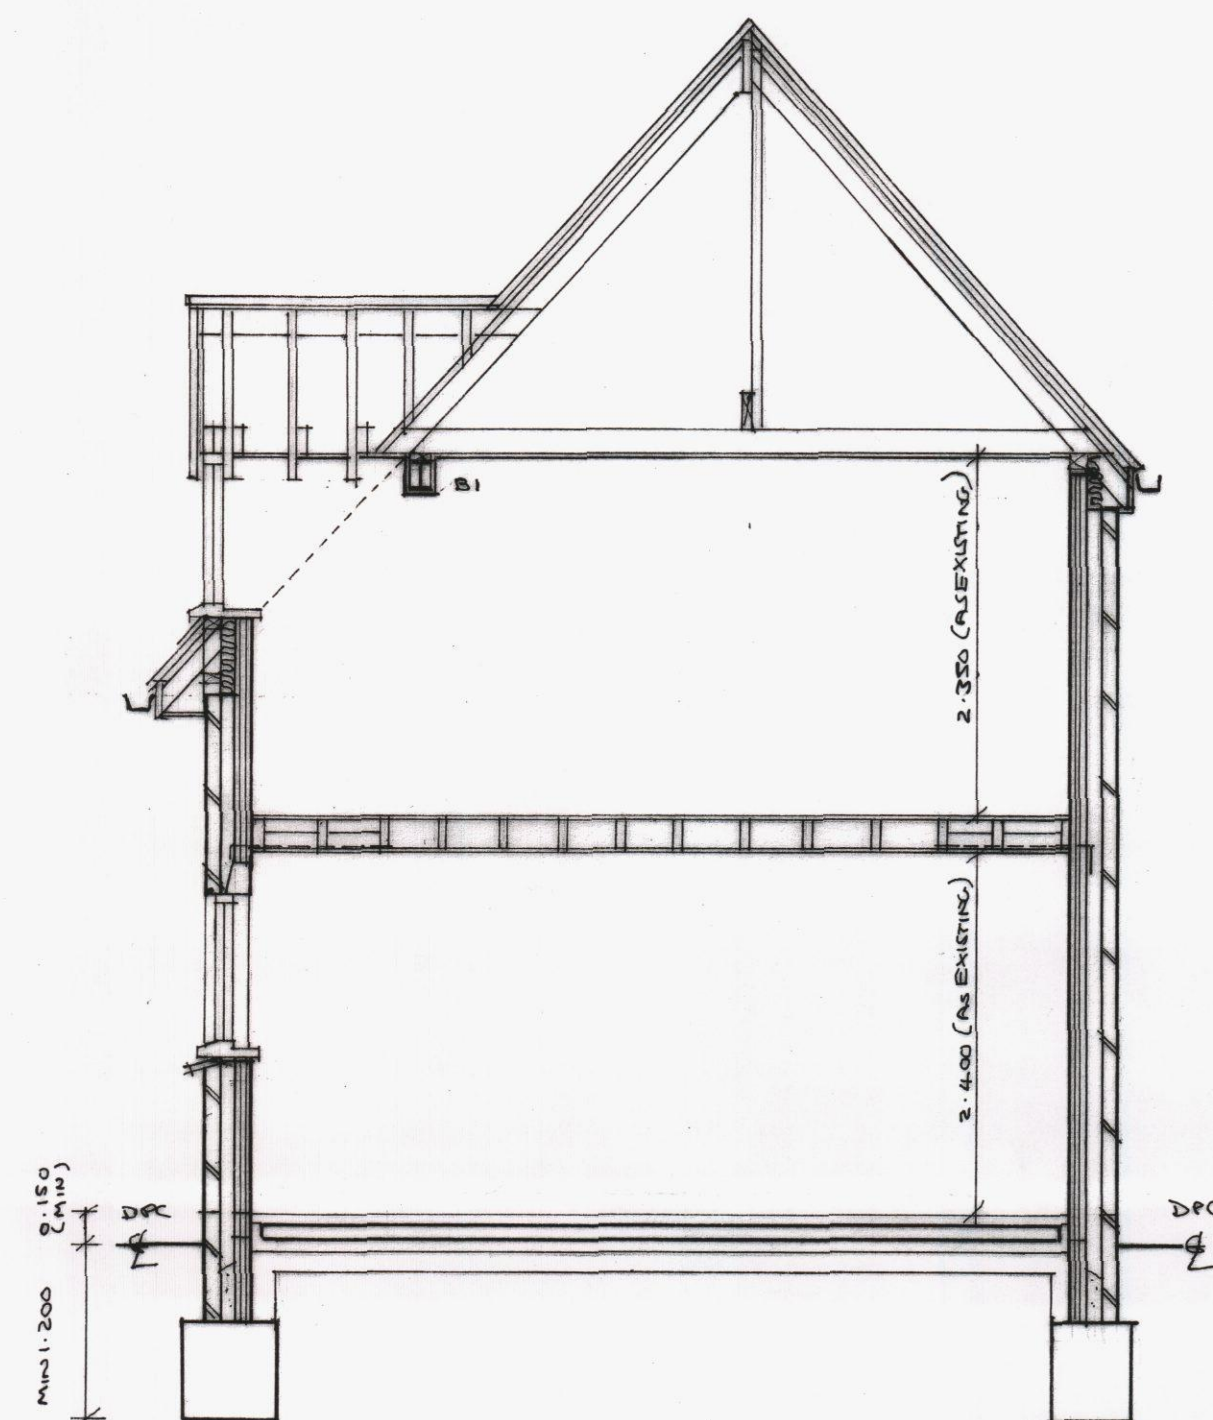

section a a

HAVANT BOROUGH
COUNCIL
- 6 MAY 2014
RECEIVED

two storey side extension and
front porch
at 9 ripon garden waterlooville

for mr mrs cork

scales 1:100 1:50 date APR 14 dwg M5C01