

5100mm

700mm

The Royal Oak

Item 1 (1 off)
Signwritten house name in black direct to building
Scale:1:20
AGL: 2270mm

230mm

160mm


LICENSED SINCE 1700

Item 2 (1 off)
Signwritten in White direct to building
Scale:1:10
AGL: 4097mm



Item 3 (1 off)
1500mm wide Greene King wall mounted logo.
Scale 1:10 @ A3
Code: SD3
AGL: 3060mm

Cross section

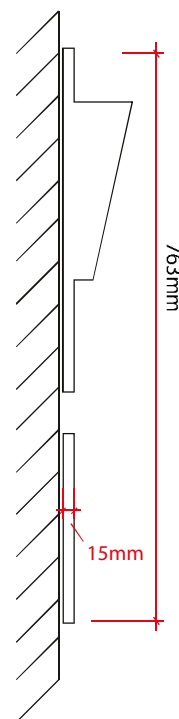


Cross Section



Item 4 (2 off)
350mm x 250mm
replacement brass plaque.
Scale 1:10 @ A3
AGL: 1116mm

Cross Section

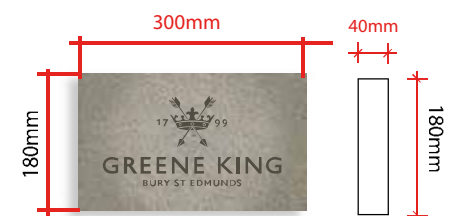

Item 5 (2 off)
300mm x 180mm stone
Greene King plaque.
Scale 1:10 @ A3
Code: SE2
AGL: 872mm



MORGAN
Signs & Design

Unit A4, Walsall Enterprise Park,
Regal Drive, Walsall, WS2 9HQ

T: 01922 635 726 F: 01922 659 940
www.morgansignsanddesign.co.uk

Client: Greene King - OEI

The Royal Oak

19 Langstone High Street, Havant, PO9 1RY

Date: 01.07.14

Sheet: 2 of 4

Drawn by: L.N

Typefaces:

Nueva

Decorating Schedule:

NB - Please refer to manufacturer paint swatches
for true colour representation

This drawing must not be scaled,
the details on this drawing are
confidential and must not be
copied or disclosed without
written permission.

Copyright ©2014 Morgan Signs
and Design Ltd.