


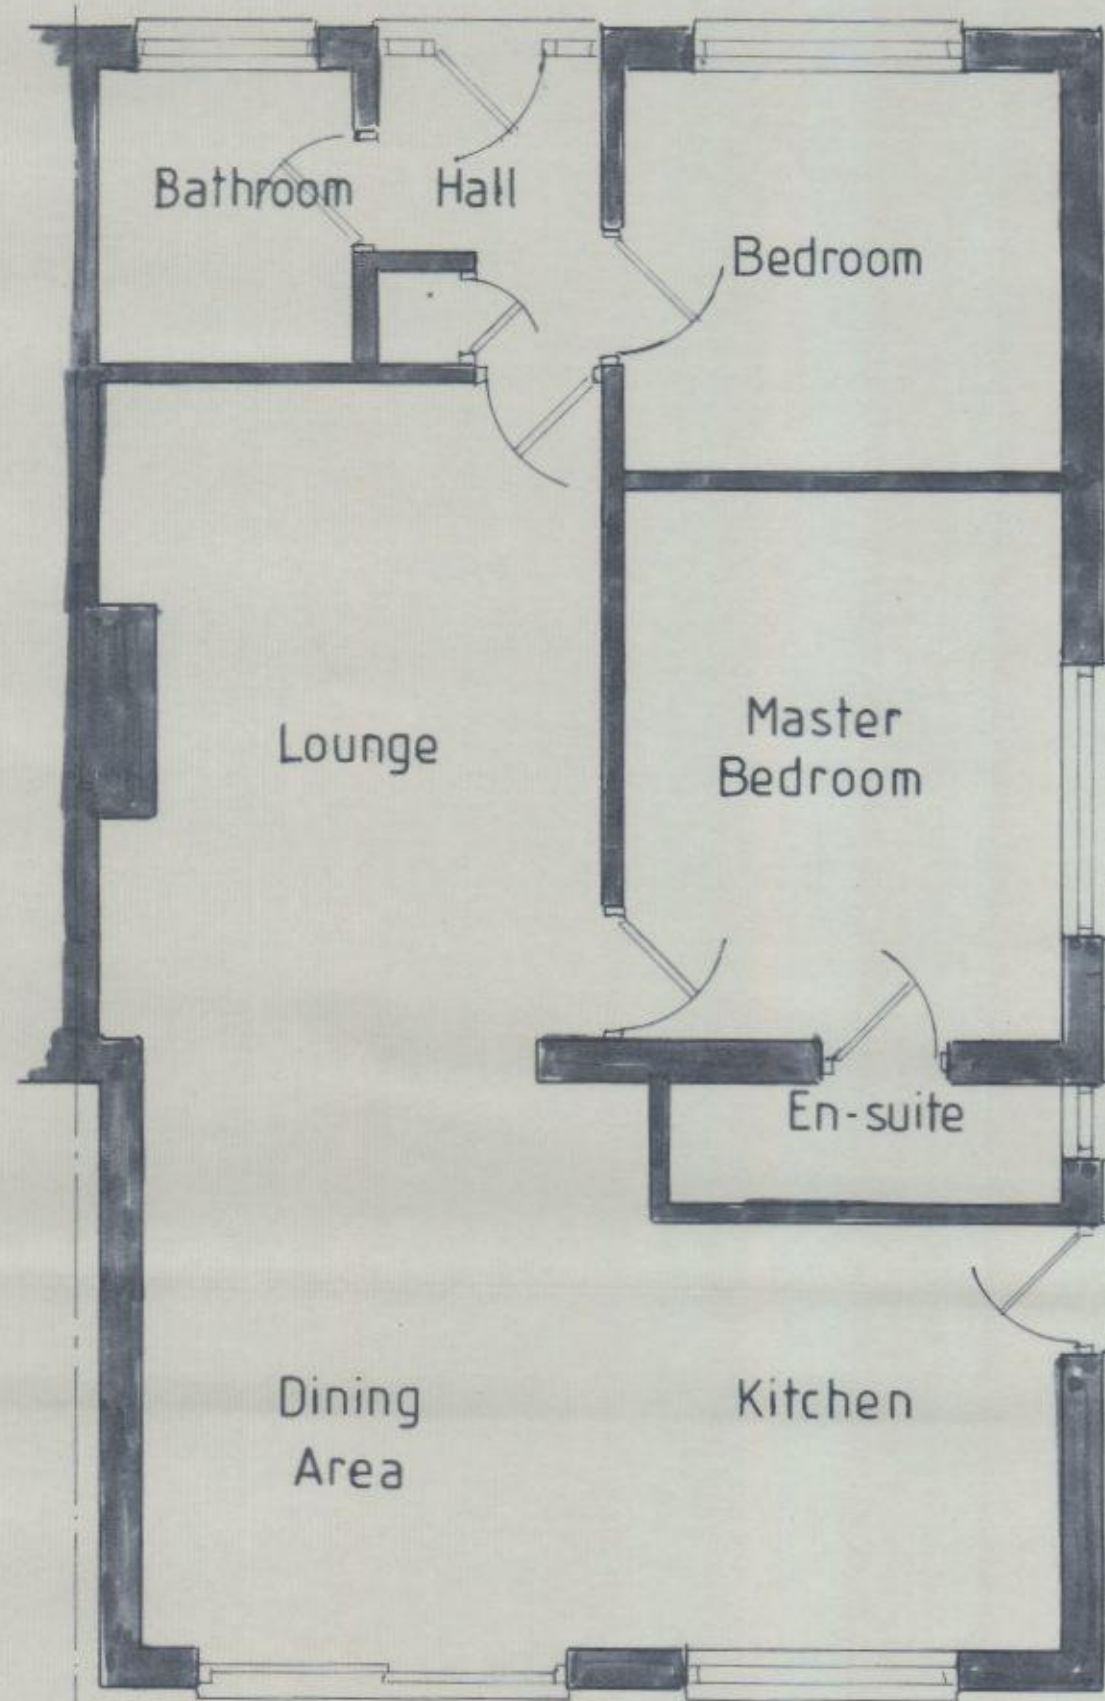


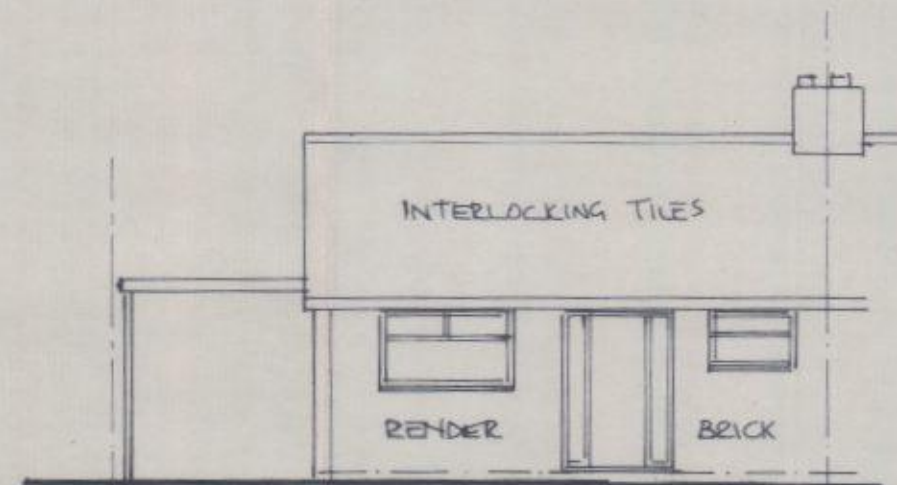

Ground Floor Plan

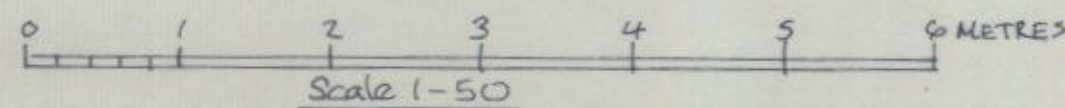


Front - Northeast Elevation

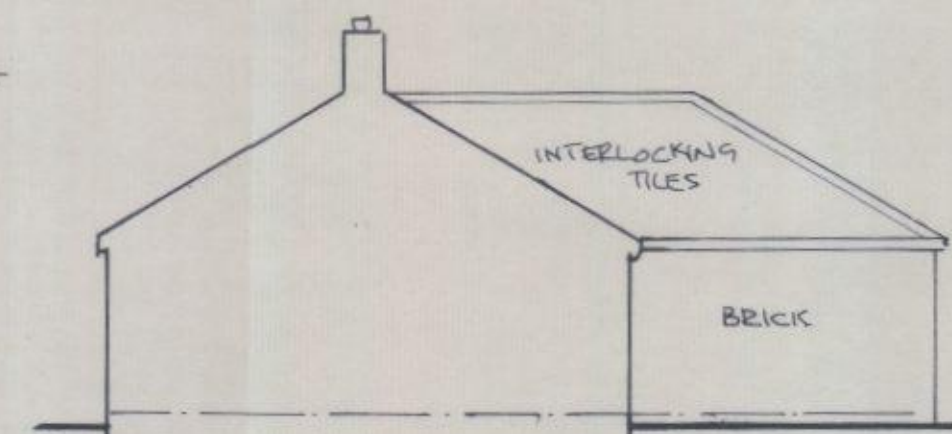



Side - Northwest Elevation



Rear - Southwest Elevation

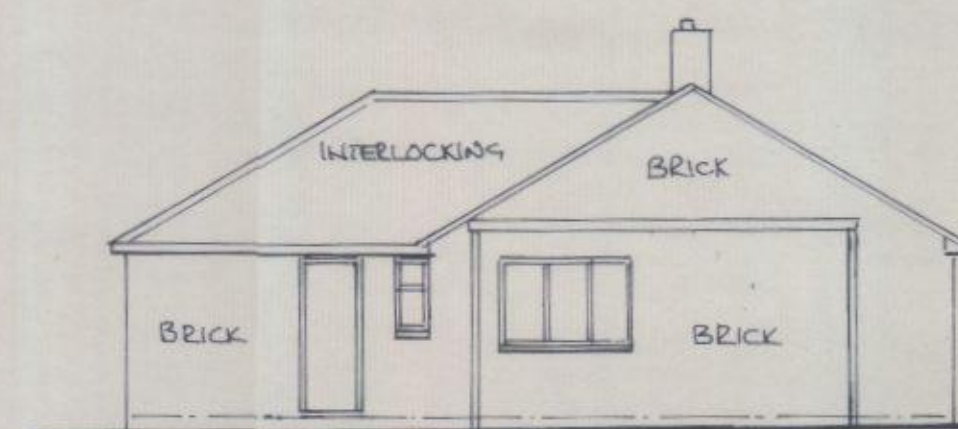


Side - Southeast Elevation

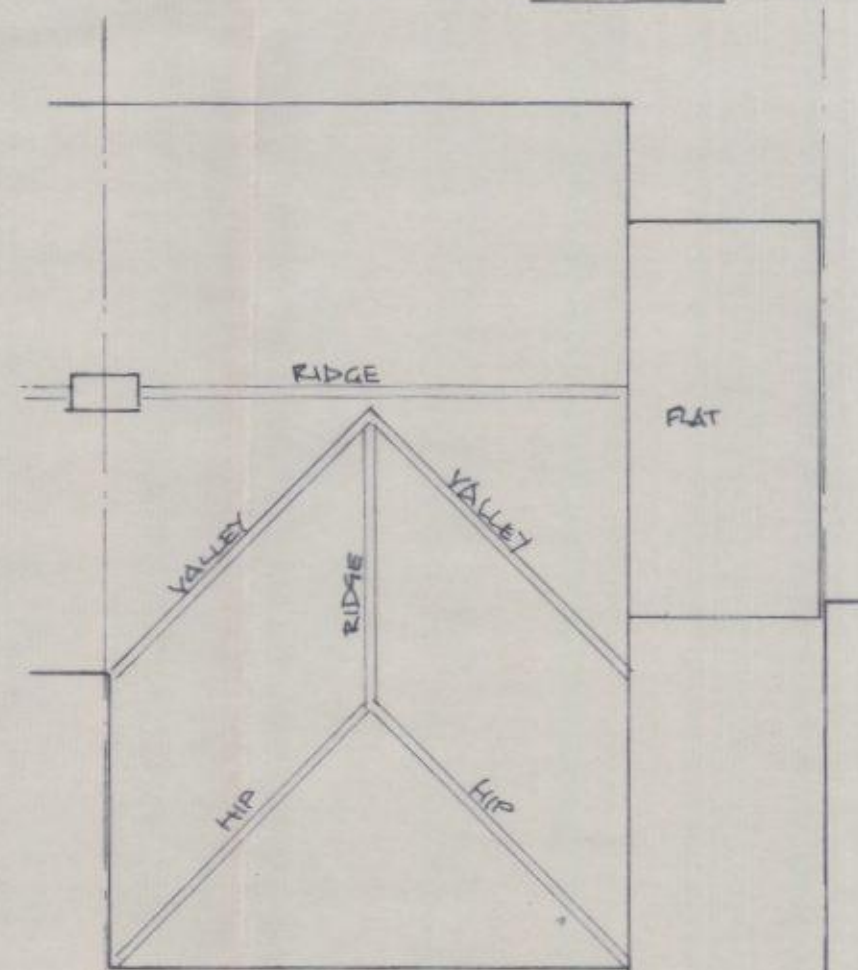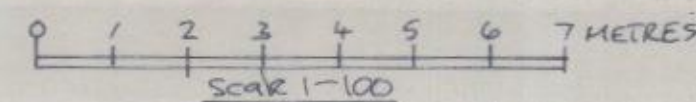

Roof Plan

## Existing Plans and Elevations.

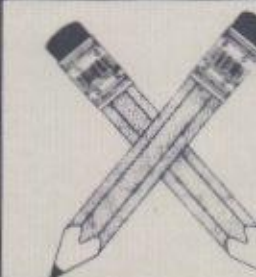

**Mike Gillings - Building Plans**

'Oakdene', 248 Milton Road, Cowplain,  
Waterlooville, Hampshire. PO8 8TX  
Tel: 023-9264 8053 Fax: 023-9278 2670

**98 SILVERDALE DRIVE,  
WATERLOOVILLE,  
HAMPSHIRE. P07 6DU**

HAVANT BOROUGH  
COUNCIL

- 6 MAY 2014

**RECEIVED**

Scales As Shown

Date April 2014

Project N<sup>o</sup> 14 / 2156 D

Drawing N<sup>o</sup>

**2156.02**

N<sup>o</sup> Amendment