


**PROPOSED ALTERATIONS AND ADDITIONS.
47, ST. THOMAS AVENUE, HAYLING ISLAND, HANTS.
FOR MR & MRS SKENNERTON.**

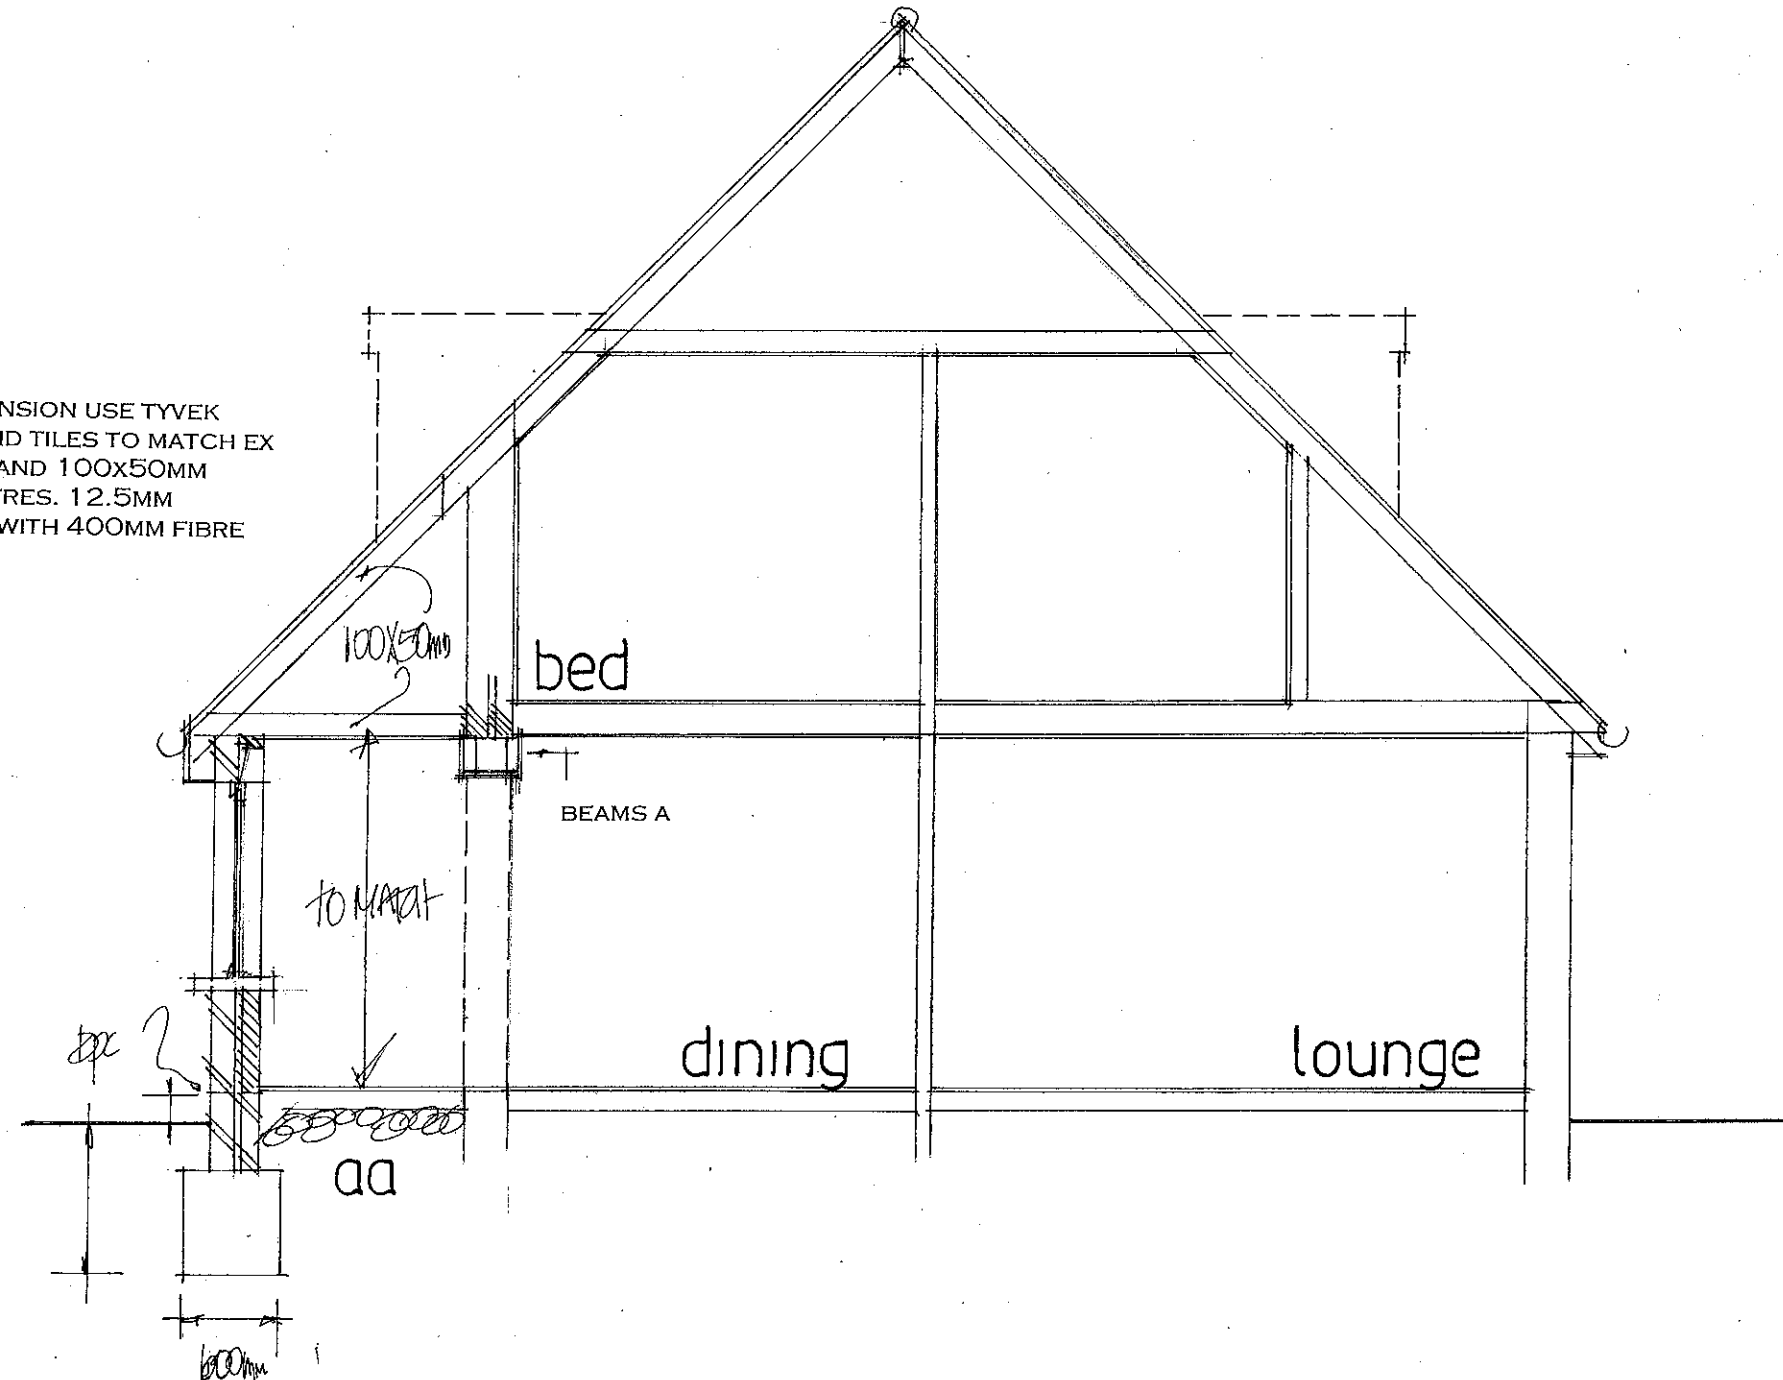

ROOF OVER DINING ROOM EXTENSION USE TYVEK BREATHABLE FELT / BATTENS AND TILES TO MATCH EX ROOF ON 100x50MM RAFTERS AND 100x50MM CEILING JOISTS AT 400MM CENTRES. 12.5MM PLASTERBOARD AND SET CEILING WITH 400MM FIBRE GLASS QUILT LAID OVER.

FOUNDATIONS TO BE MINIMUM 1 M. DEEP TO LOCAL AUTHORITY APPROVAL TO SUIT SITE CONDITIONS. USE ONLY CLASS A CONCRETE BLOCKS BELOW GROUND LEVEL. FOUNDATIONS ALSO TO COMPLY WITH NHBC PRACTICE NOTE WITH REGARD TO ANY TREES.
NOTE TRENCH FILL FOUNDATIONS

SECTION DRAWING

date jan 2014
scale 1:50

PETER J. WALKER MRICS
CHARTERED SURVEYOR
182 SEAFRONT, HAYLING ISLAND, HANTS
PO11 9 AN

TEL: 02392 467571