


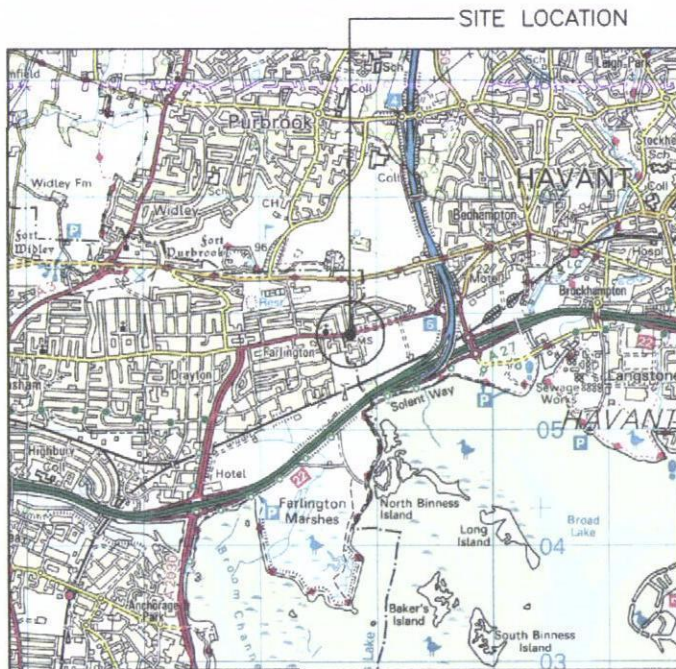

0 1km 2km
Scale

SITE LOCATION
(Scale 1:50000)
Ordnance Survey map extract
based upon Landranger map series
with the permission of the controller of
Her Majesty's Stationary Office
Crown copyright.



SITE PHOTOGRAPH



1058.00



4687.00

DETAILED SITE LOCATION
(Scale 1:1250)

Based upon Ordnance Survey map extract
with the permission of the Controller of
Her Majesty's Stationary Office.
Crown copyright.
Promap licence no. 10022432

**HAVANT BOROUGH
COUNCIL**

21 MAR 2014

RECEIVED

N.G.R. E: 468775 N: 105813


- NOTES:
1. ALL DIMENSIONS ARE IN MM UNLESS NOTED OTHERWISE
2. SITE ACCESS:
HEAD SOUTH ON A3(M). TAKE THE EXIT TOWARD
BEDHAMPTON/FARLINGTON/DRAYTON. AT THE ROUNDABOUT,
TAKE THE 3RD EXIT ONTO HAVANT RD/A2030. SITE WILL
BE ON LEFT HAND SIDE JUST BEFORE TURN ONTO
WESTWAYS
3. SURROUNDING AREA IS - RESIDENTIAL
4. DISTANCE TO PUBLIC HIGHWAY APPROX. 2.5M

REV	Issued for Approval	OSC	AM	20.01.14
	MODIFICATION	BY	CH	DATE



Tel: 01925 741 810
Fax: 01925 740 621

The Barn
Elms Farm
Hobb Lane, Daresbury
Warrington, Cheshire
WA4 5LS

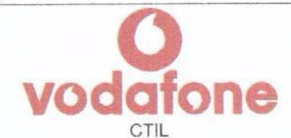

Cell Name		Opt
HAVANT RD		-
Cell ID No		
CORNERSTONE (CTIL)	TEF	VF
130539	N/A	46546
Site Address / Contact Details		
HAVANT ROAD FARLINGTON HAMPSHIRE PO6 1BZ		
Drawing Title: PROPOSED LOCATION MAPS		
Purpose of Issue: PLANNING		
Drawing Number: 100		
Scale: As Shown	Drawn: OSC	Date: 20.01.14
Checked: WR	Date: 20.01.14	Approved: AM
		Date: 20.01.14
		Issue: V1