



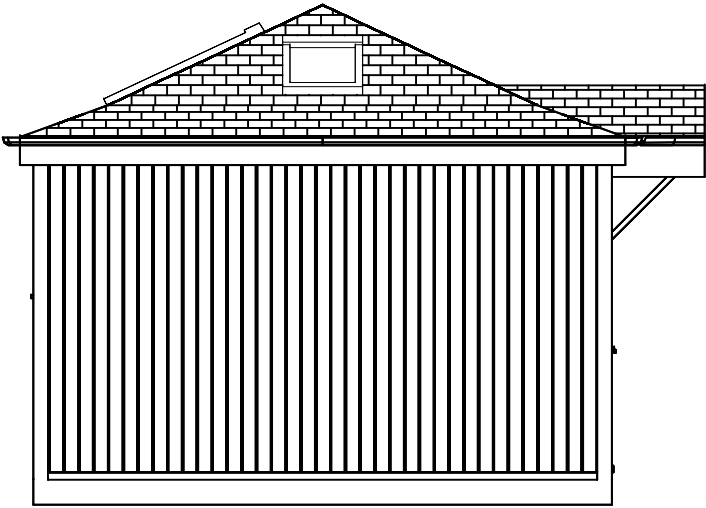


ELEVATION A

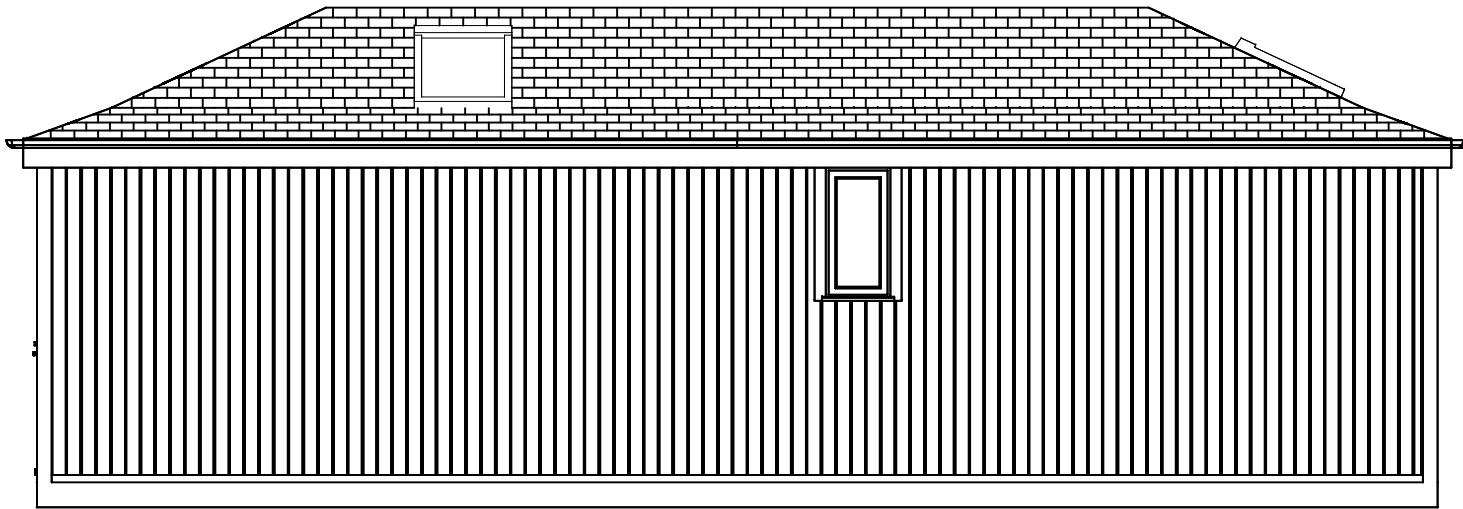

ELEVATION B



ELEVATION C

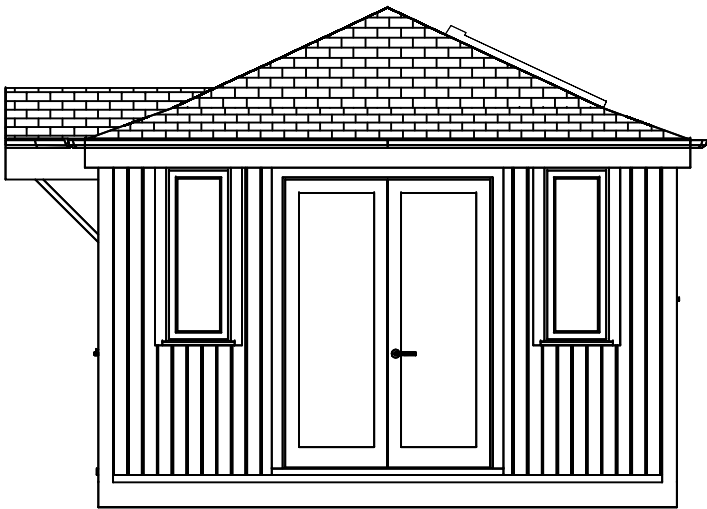

ELEVATION D

NOTE
Written Dimensions are in all cases to be preferred to the scaled dimensions. Contractors, Sub-contractors and Suppliers MUST verify all dimensions on site .

Rev.	Description	Date	Drwn By.	Chkd.



HOMELODGE BUILDINGS LTD
KINGSWELL POINT
CRAWLEY
WINCHESTER
HAMPSHIRE
SO21 2 PU
TEL: 01962 881 480 - FAX 01962 889 070

Client :

MR AND MRS WILLIAMS

Project/Drawing Title :

ELEVATIONS

Drawn by : R.L	Checked by : --	Signed off by :
Date : 05/06/13	Scale : 1:50 @ A3	
Drawing No : HL1815/E	Rev. No : 1	