

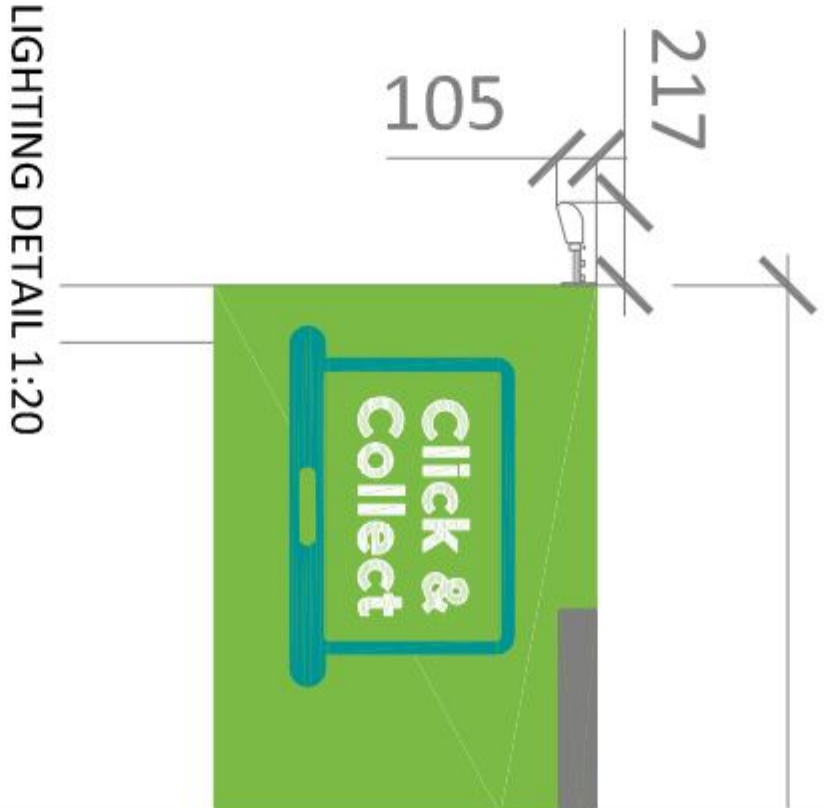


CAR LOADING BAY SIGNAGE
UNDER CANOPY

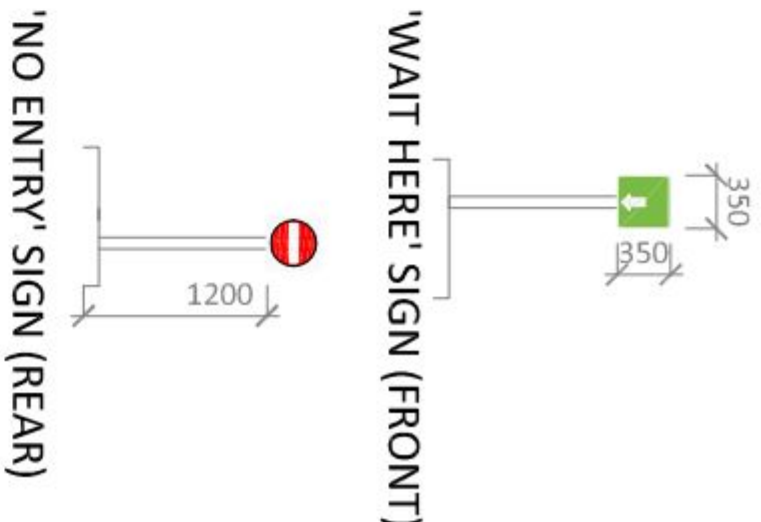

SIGNAGE LIGHTING
LIGHTWEIGHT PROFILED STEEL
LOW PITCH ROOF SHEETS,
COLOUR: GOOSEWING GREY.

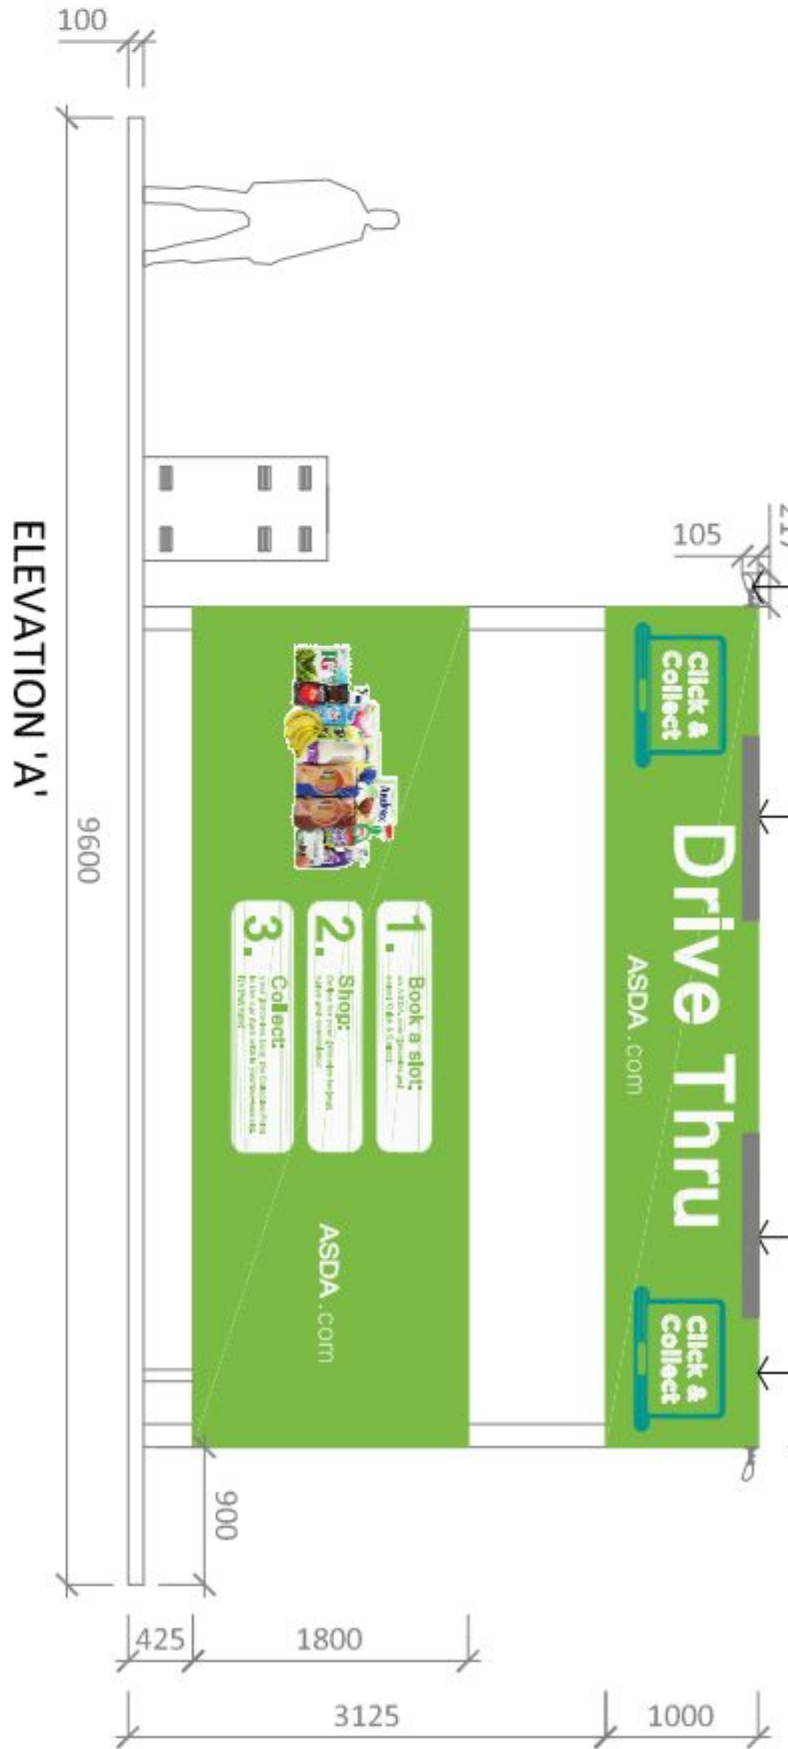

SIGNAGE LIGHTING



MODEL STANDARD PARKING BAY SIZE
2400mmx 4800mm
(Parking bay may vary in size and should
be surveyed at each site)


NOTE

1. Co between
 2. All pour foun
 3. Co work
 4. Fo
 5. Cu contr
 6. Co home
 7. Re
 8. Sie 34%,
 9. Co to m
 10. C brush
- oints in a neat straight line course.
ccordance with the sign ictor shall provide concrete st foundation detail.
ertificate for electrical
y the contractor.
be included within the (c)
e included when exit from Site specific)
3 and cover using safetrack
74C - Cyan 97%, Magenta
affected areas of car park l surfacing material
bs to have trowel edges &

SUPERSEDED

POTE
SPAC
3

ELEVATION 'C'
ELEVATIONS (1:50 AT A1)

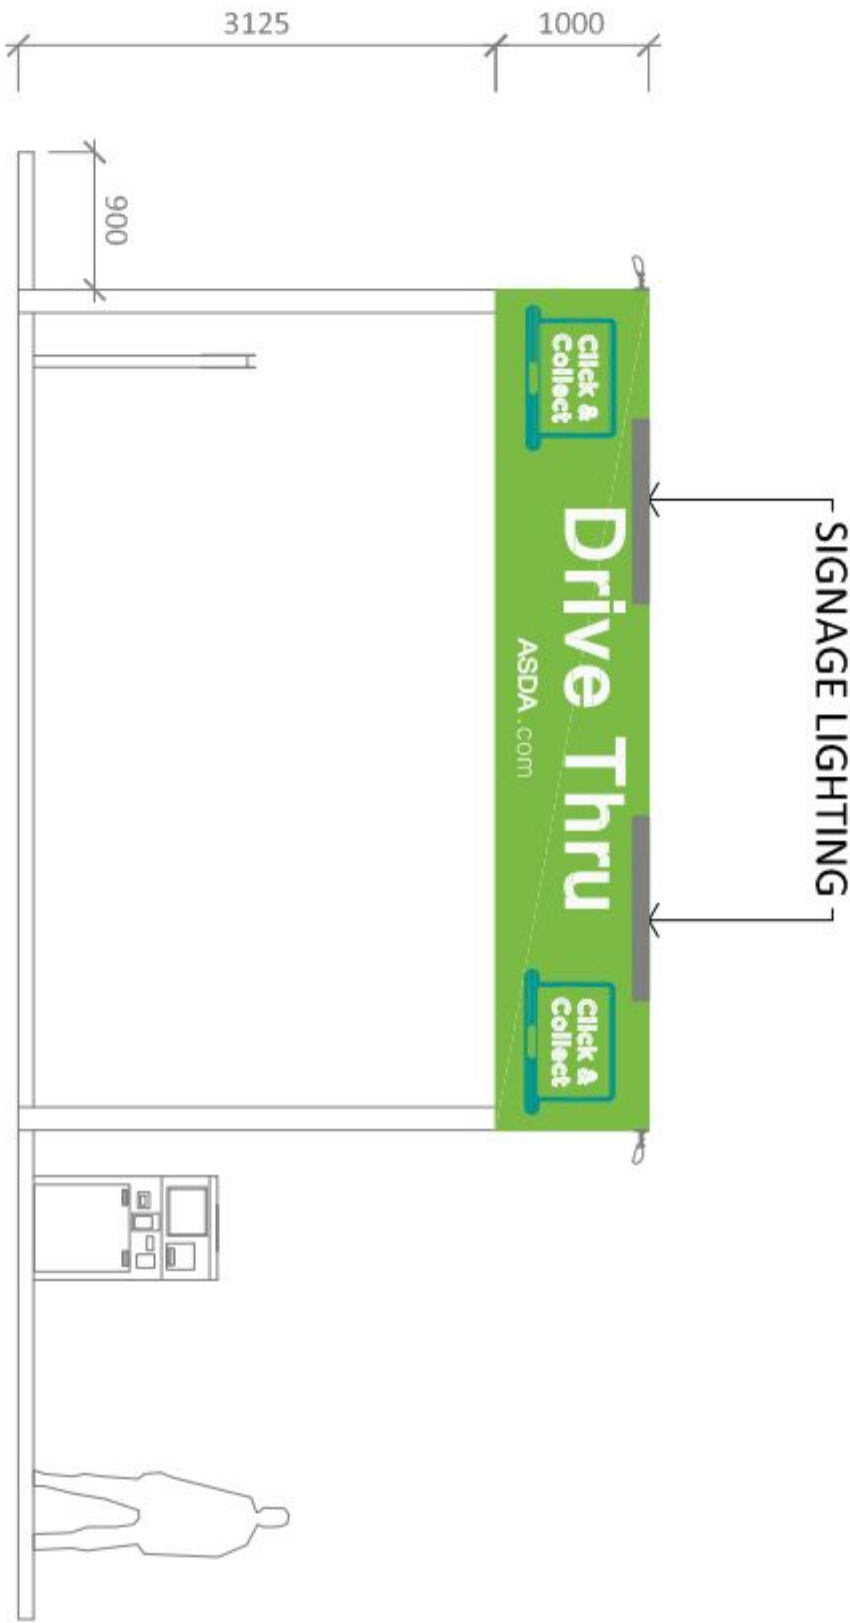

WHITE POWDER
COATED STEEL FRAME
(GALVANISED IN
COASTAL LOCATIONS).


THERMOPLASTIC
MARKING - WHITE

INFINITY NCE INTERNAL
LIGHTING TUBES

CCTV

'WAIT HERE' SIGNAGE

RAISED ISLAND
CONSTRUCTED USING
KERBS/ CONCRETE INFILL

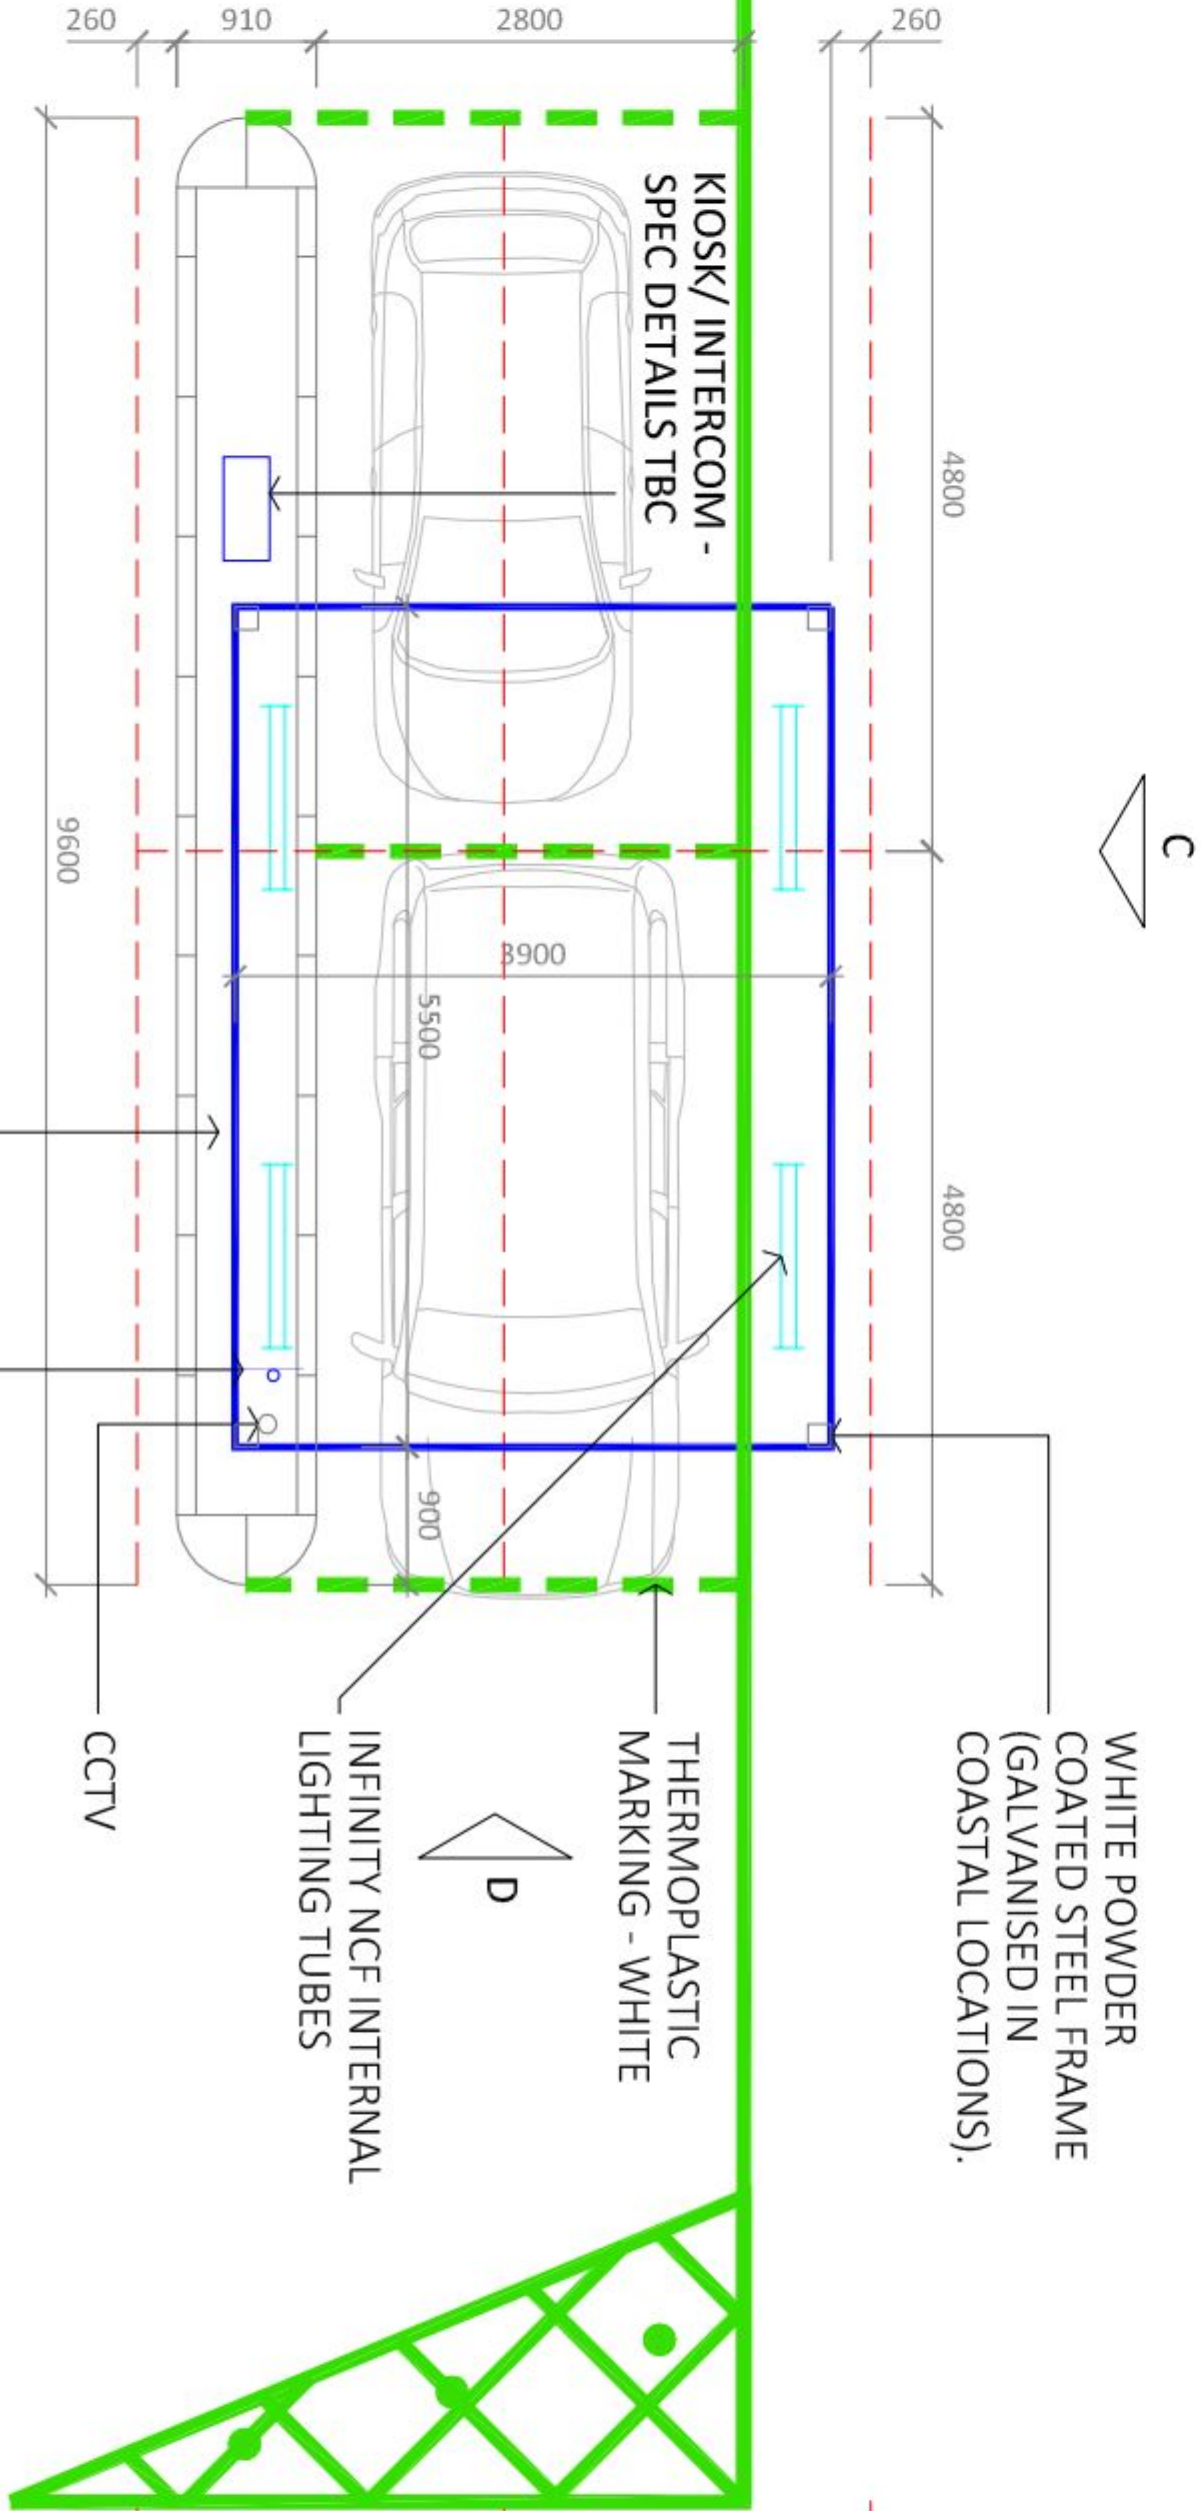

PLAN (1:50 AT A1)
2 CUSTOMERS, NO VAN



PLANNING

Project No	Dwg No	Rev
0636,4672	(0)015	-
Proposed Canopy Elevations and Plan		
Date	Scale	As Shown @A1
April 2013	AL	TG

Project
ASDA - Havant
Grocery Collection

Client



2 Pelion Place
Bradley Business Park
Dyson Wood Way
Huddersfield
HD2 1GT
Tel: 01484 422219
Fax: 01484 513617