
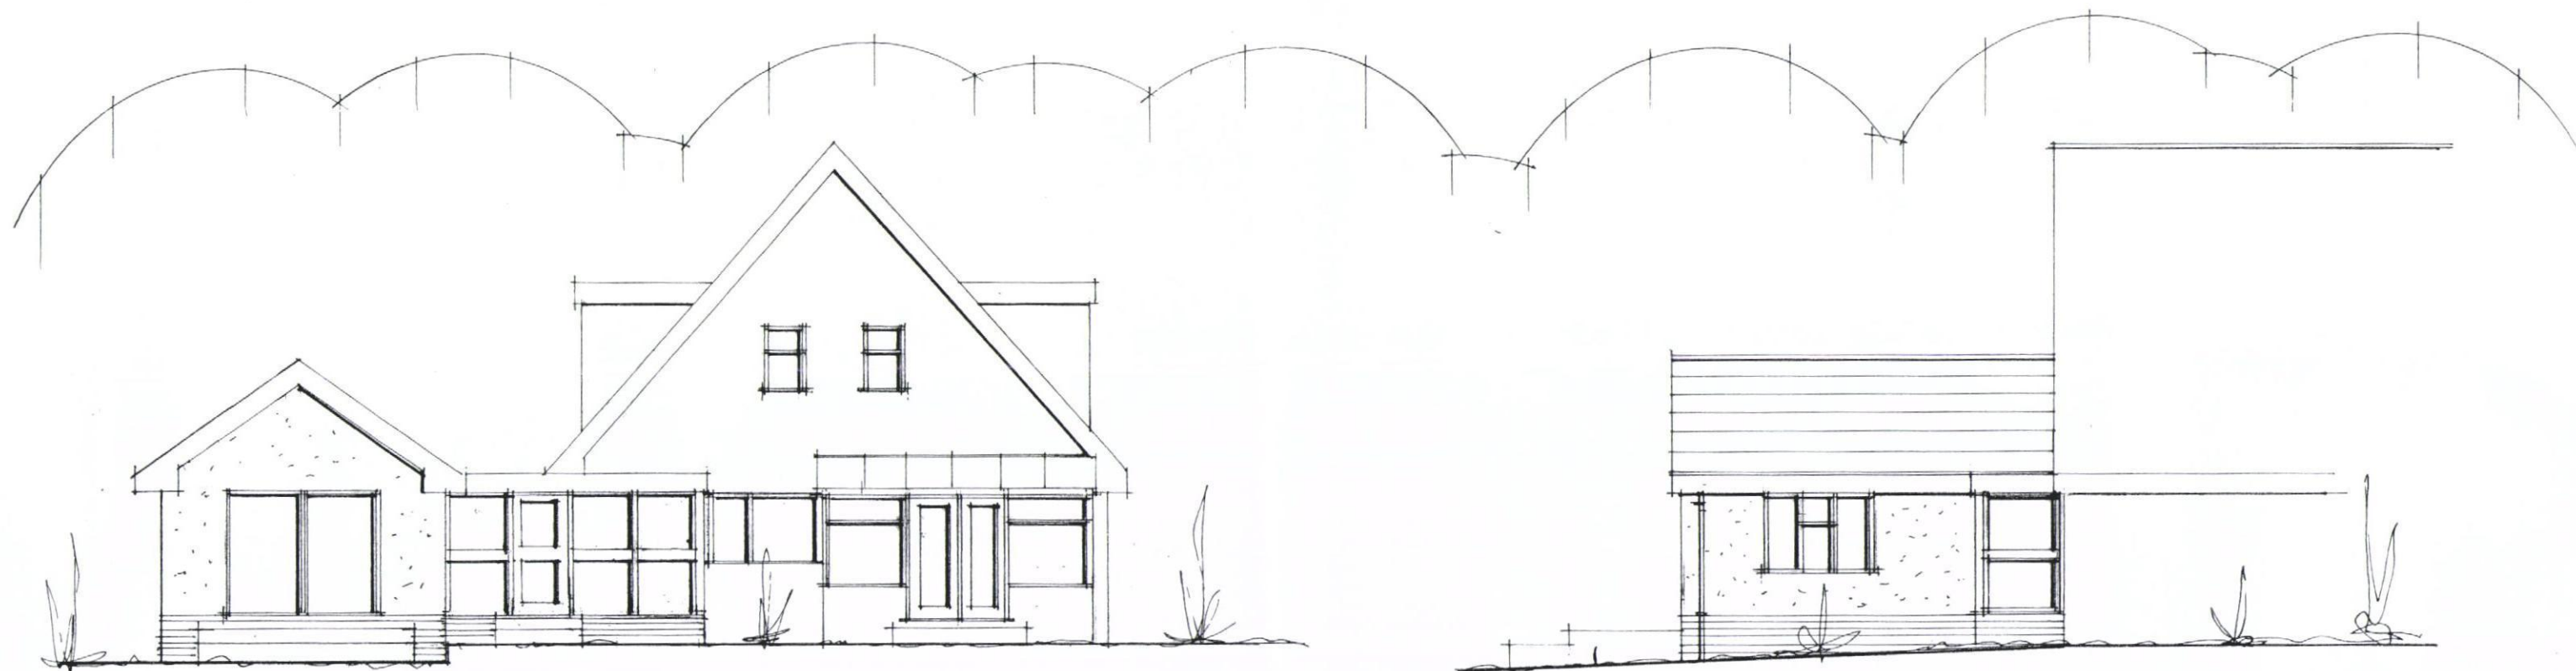


PROPOSED SINGLE STOREY ANNEXE ADDITION.
77, ST. THOMAS AVENUE, HAYLING ISLAND HANTS
FOR MR & MRS D.A. RICH.

HAVANT BOROUGH
COUNCIL
07 OCT 2014
RECEIVED

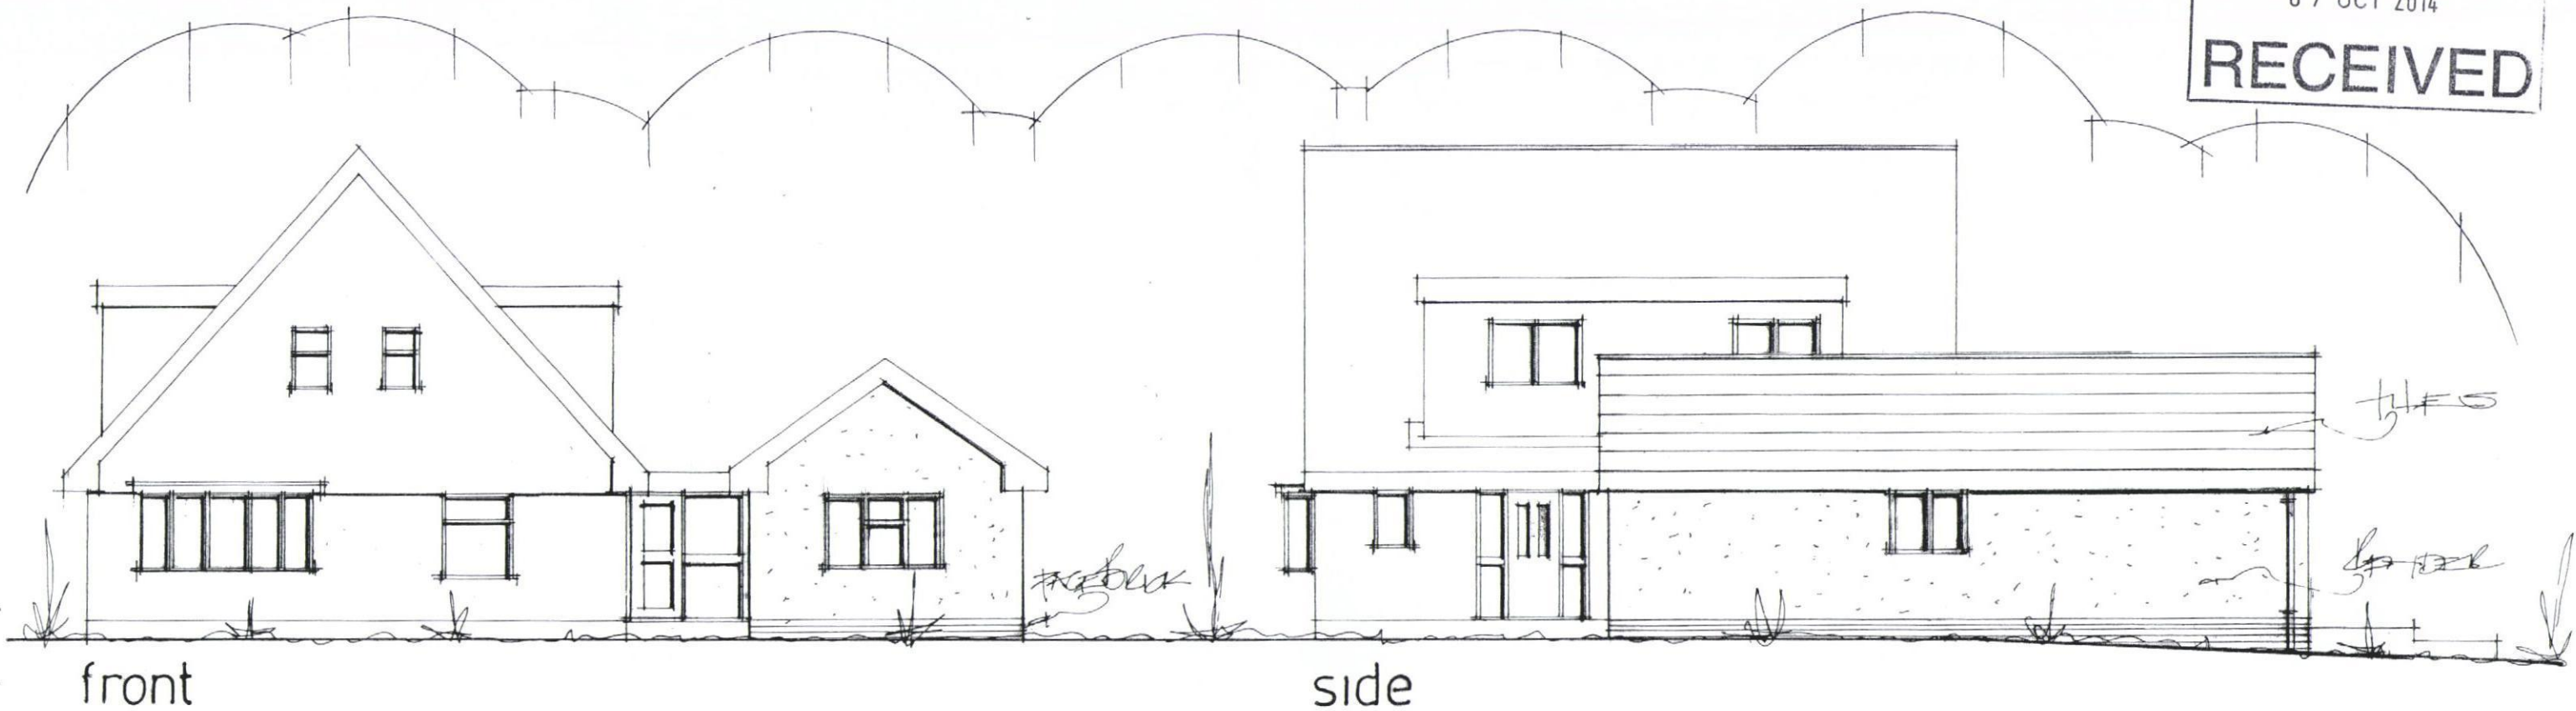

date oct 14
scale 1:100

PLANNING ONLY DRAWINGS

PROPOSED ELEVATIONS

PETER J. WALKER MRICS
CHARTERED SURVEYOR
182 SEAFRONT, HAYLING ISLAND, HANTS
PO11 9 AN

TEL: 02392467571