


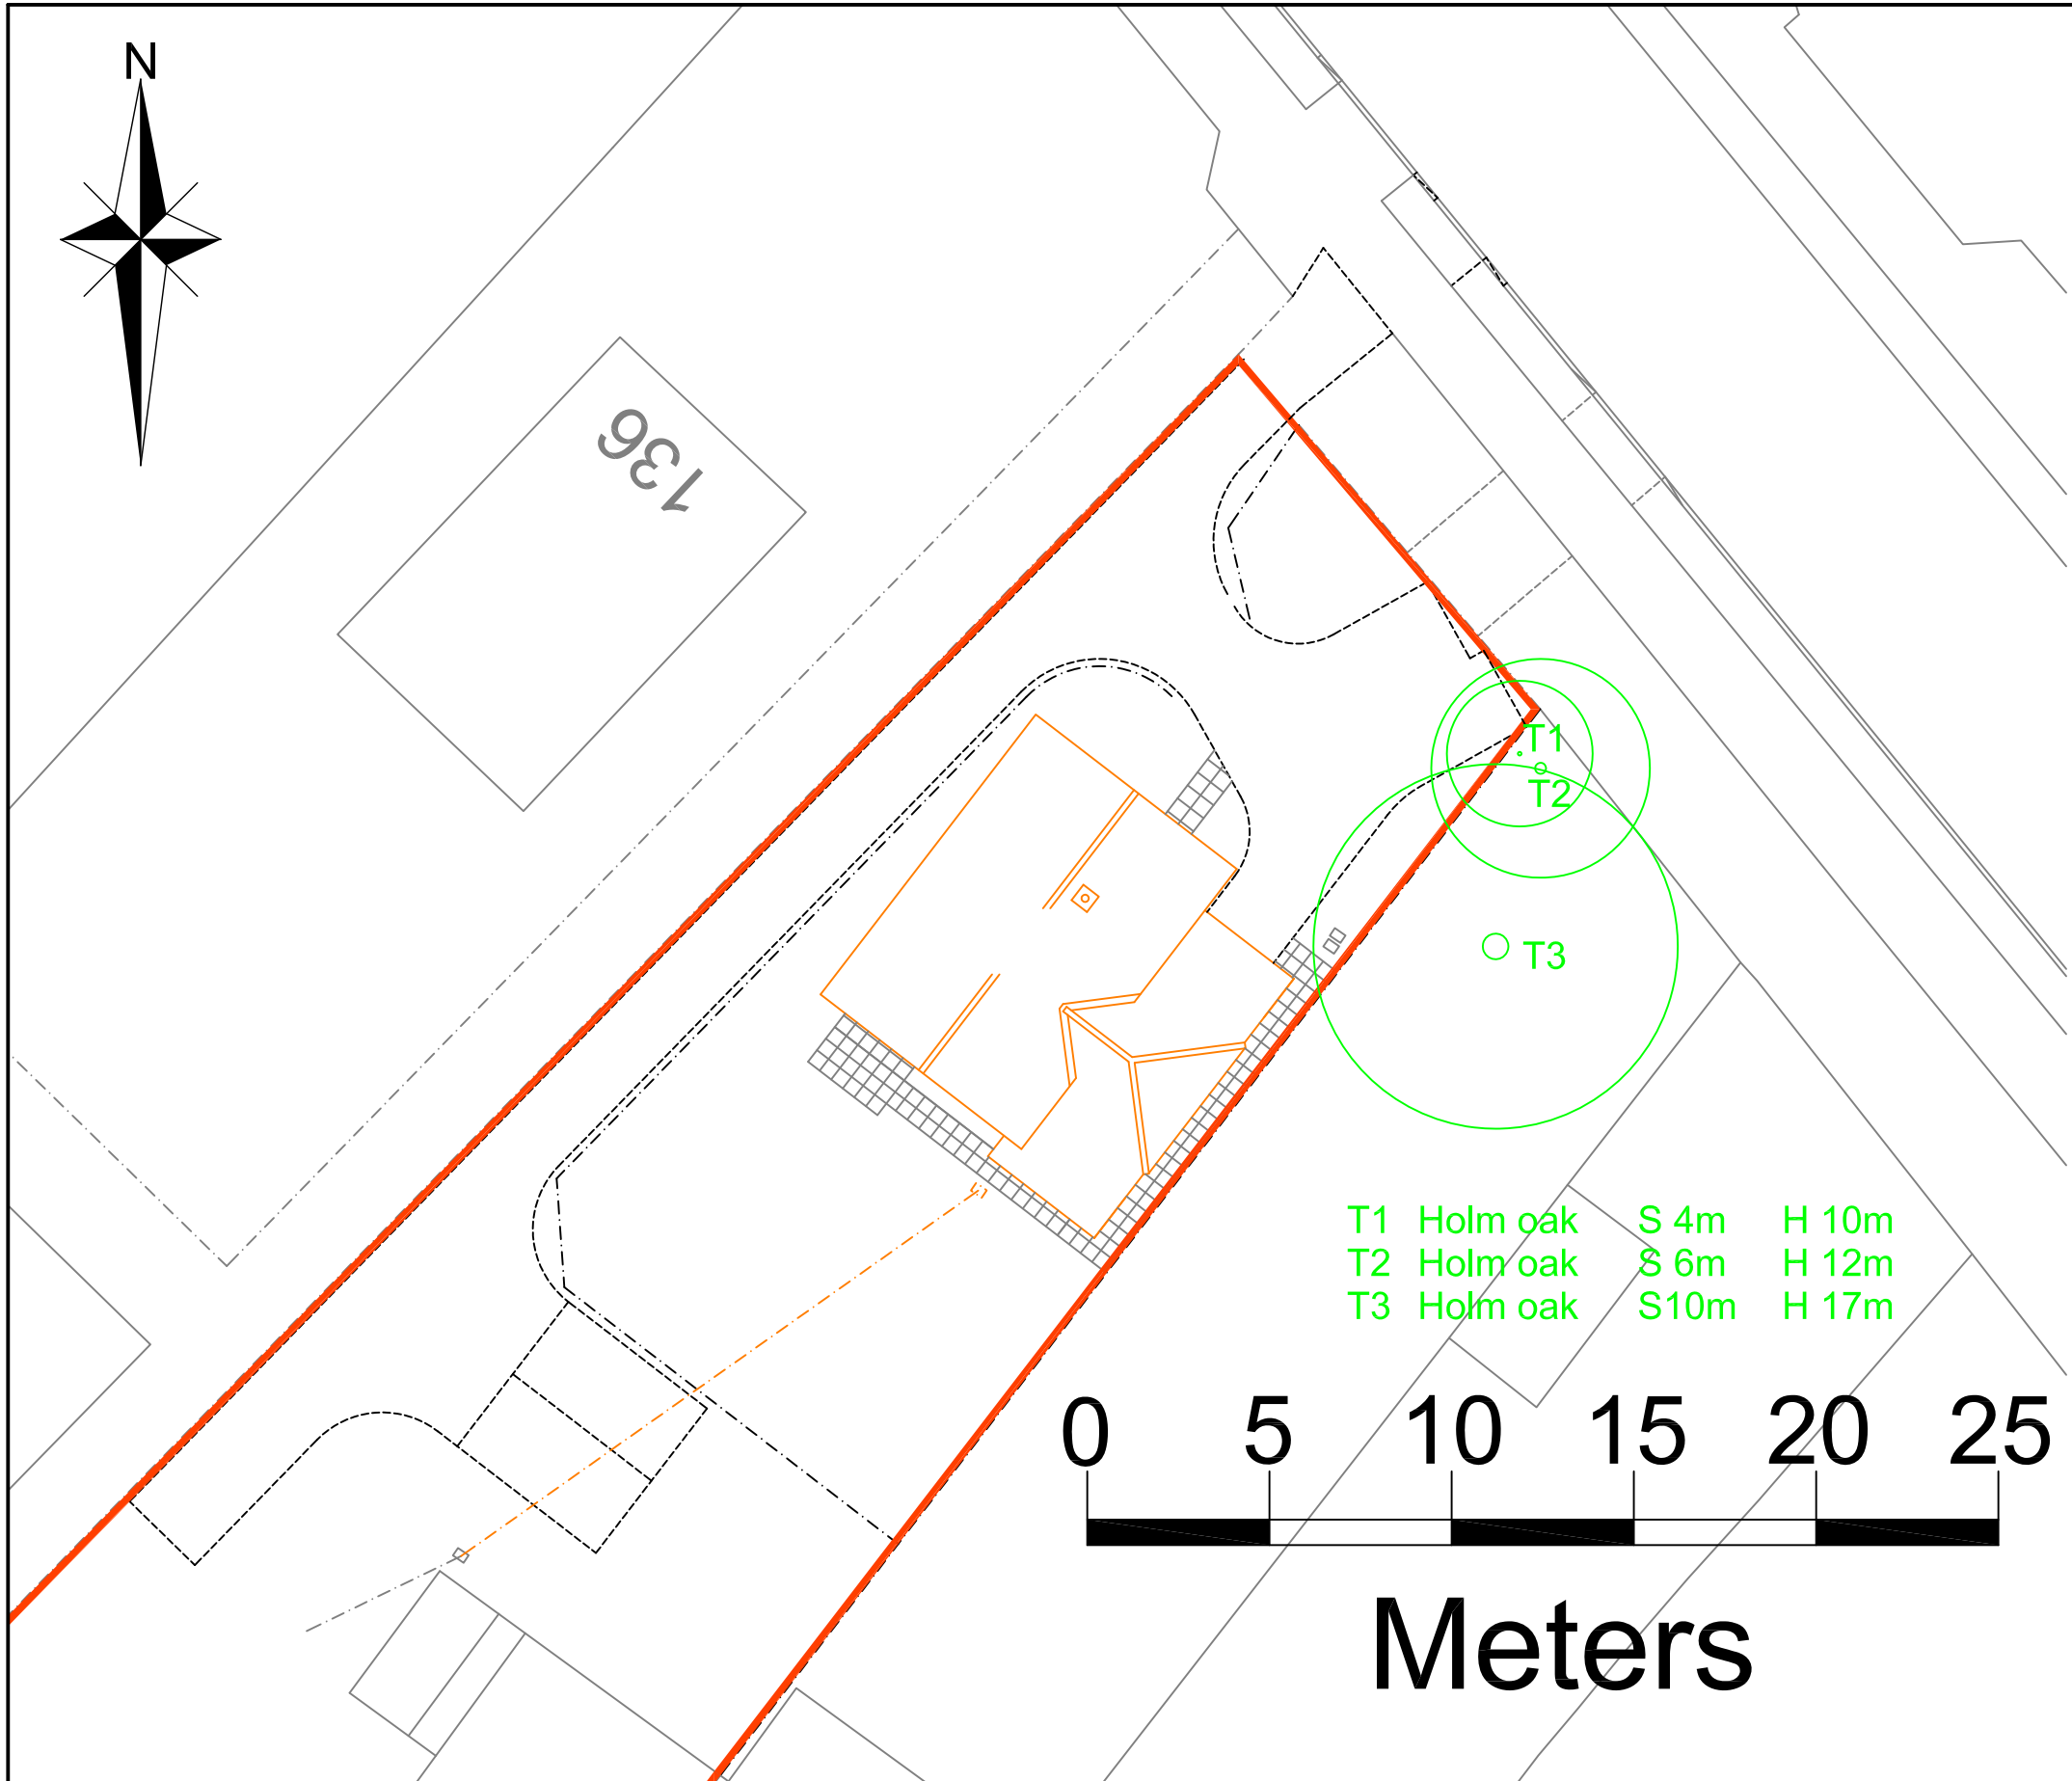

Arboricultural Statement

All three tree shown on the plan are located within the neighbouring property and are all "Holm Oaks" of varying sizes.

The proposed extension sits outside of the root area and we propose to install root protection measures during the construction of the property and have no hard landscaping on or over the root area of the trees.

T1 Holm oak S 4m H 10m
T2 Holm oak S 6m H 12m
T3 Holm oak S 10m H 17m

OS Licence No 100045733

	Architectural & Civil Engineering Design 143 Station Road, Liss, Hants. GU33 7AJ Tel 01730 894988 Fax 01730 891165 e-mail:enquiries@acedesigns-ltd.co.uk www.ace-designs.co.uk	Job Title	Client	Scale	Date	Designed	
		Proposed New Dwelling rear of 43 Elizabeth Road, Waterlooville		1:200 @ A3	August 2014	GG	
		Drawing Title		Drawn	Checked	Approved	
		Arboricultural Plan	Mr J G Gill	EV	GG		
				Job No	Drawing No		Rev
				140301	140301 / 08		