


1200mm ESTATE RAILING

(WITH WIRE MESH TO REAR ALONG NORTHERN BOUNDRY)

1200mm ESTATE RAILING WITH NATIVE HEDGE


1200mm CLOSE BOARDED FENCE WITH NATIVE HEDGE

1200mm CLOSE BOARDED FENCE WITH 600mm TRELLIS

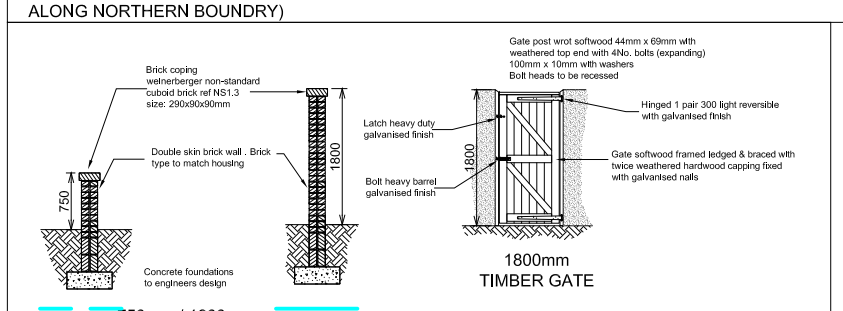


750mm / 1800mm BRICK WALL

1800mm TIMBER GATE

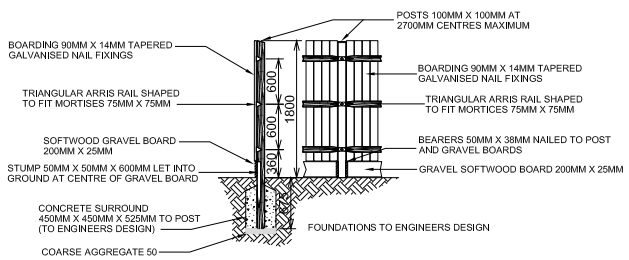


CLOSE BOARDED FENCE

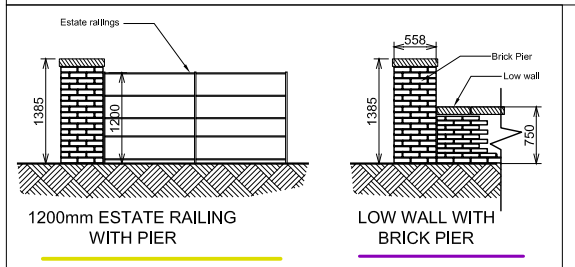


1200mm ESTATE RAILING WITH PIER


LOW WALL WITH BRICK PIER

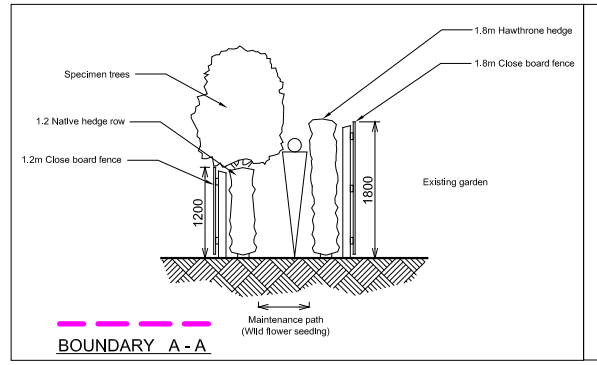


BOUNDARY A - A

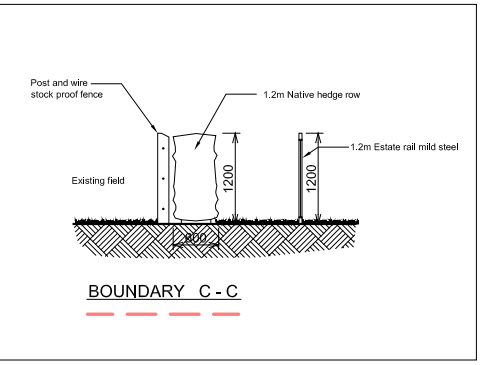

BOUNDARY C - C

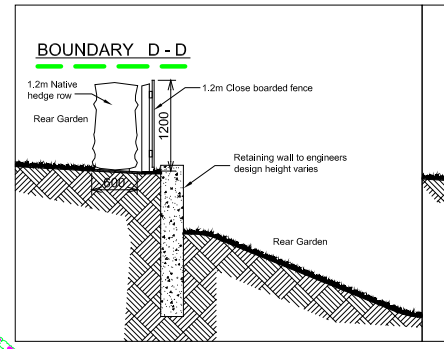

BOUNDARY D - D

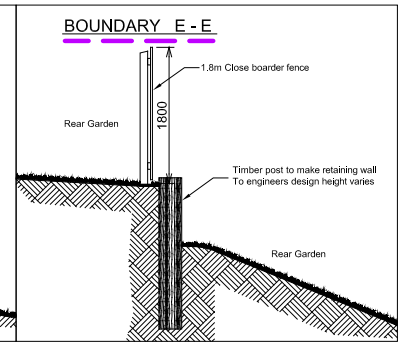

BOUNDARY E - E

REVISION	DATE	COMMENTS	AUTHOR / CHECKED
D	07/07/14	Fence types Amended on Section A-A	DW/RS
C	02/07/14	Boundary treatments Amended	DW/RS
B	08/05/14	Gate added into neighbouring field/ Fence to northern boundary omitted	DW/RS
A	30.04.14	Updated to suit revised master plan, wall types revised	AB/RS

lhc architecture urbanism landscape

LHC GROUP
www.lhc.net
EXETER 01392 444334
PLYMOUTH 01752 669368
SOUTHAMPTON 08450 714565

TITLE: PORTSDOWN HILL HAVANT

DETAIL: BOUNDARY TREATMENT PLAN

DATE: MAY 2014 | SCALE: 1:500 @A1

DRAWING No. P.01.22 | REV D | AUTHOR / CHECKED MH / DAH

DRAWING - STATUS PLANNING

CONTRACTORS MUST CHECK ALL DIMENSIONS ON SITE, ONLY FIGURED DIMENSIONS ARE TO BE WORKED FROM, DISCREPANCIES MUST BE REPORTED TO THE ARCHITECT BEFORE PROCEEDING. © THIS DRAWING IS COPYRIGHT.