


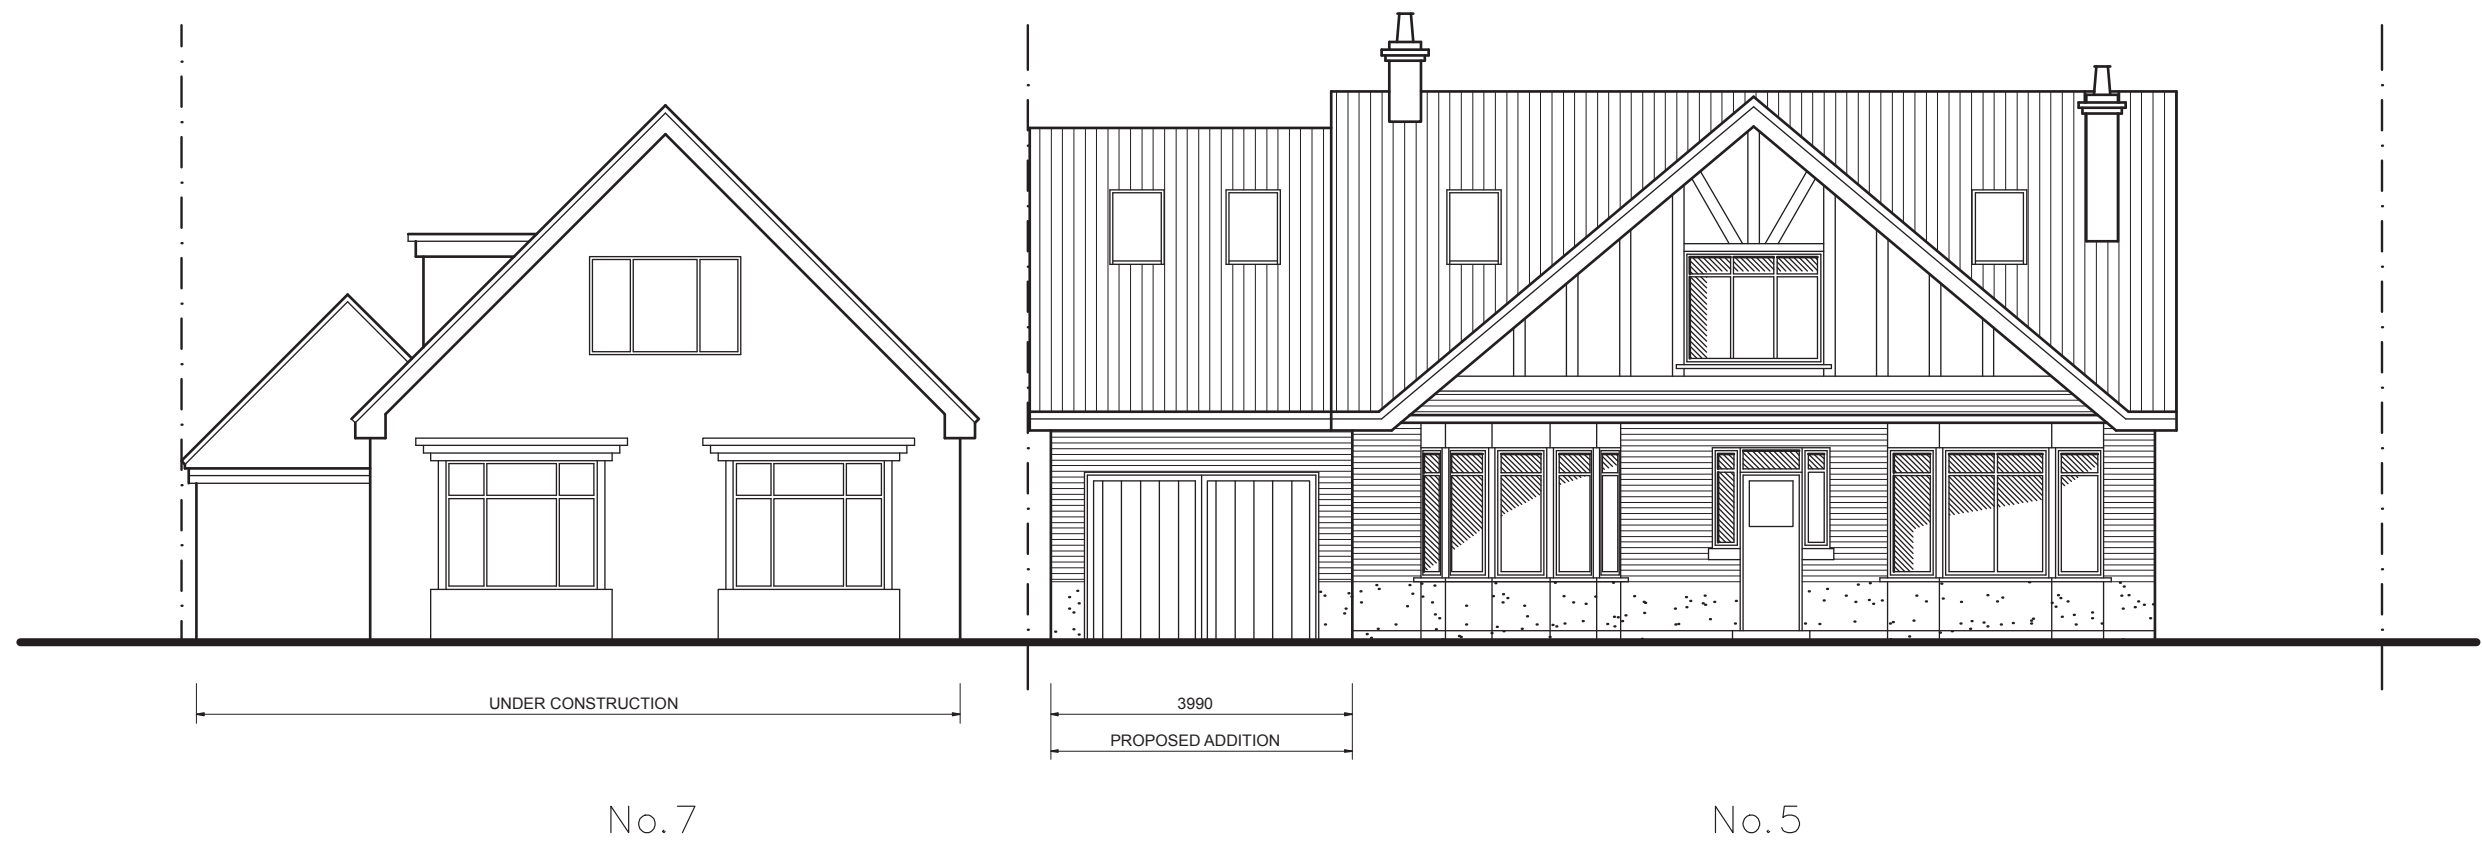

EAST

5 Beach Road
Emsworth
PO10 7JS

**PROPOSED
STREET ELEVATION**

Scale 1:100 @ A3

Date: 15/11/2013

Drawing number: 004
Revision: A

