

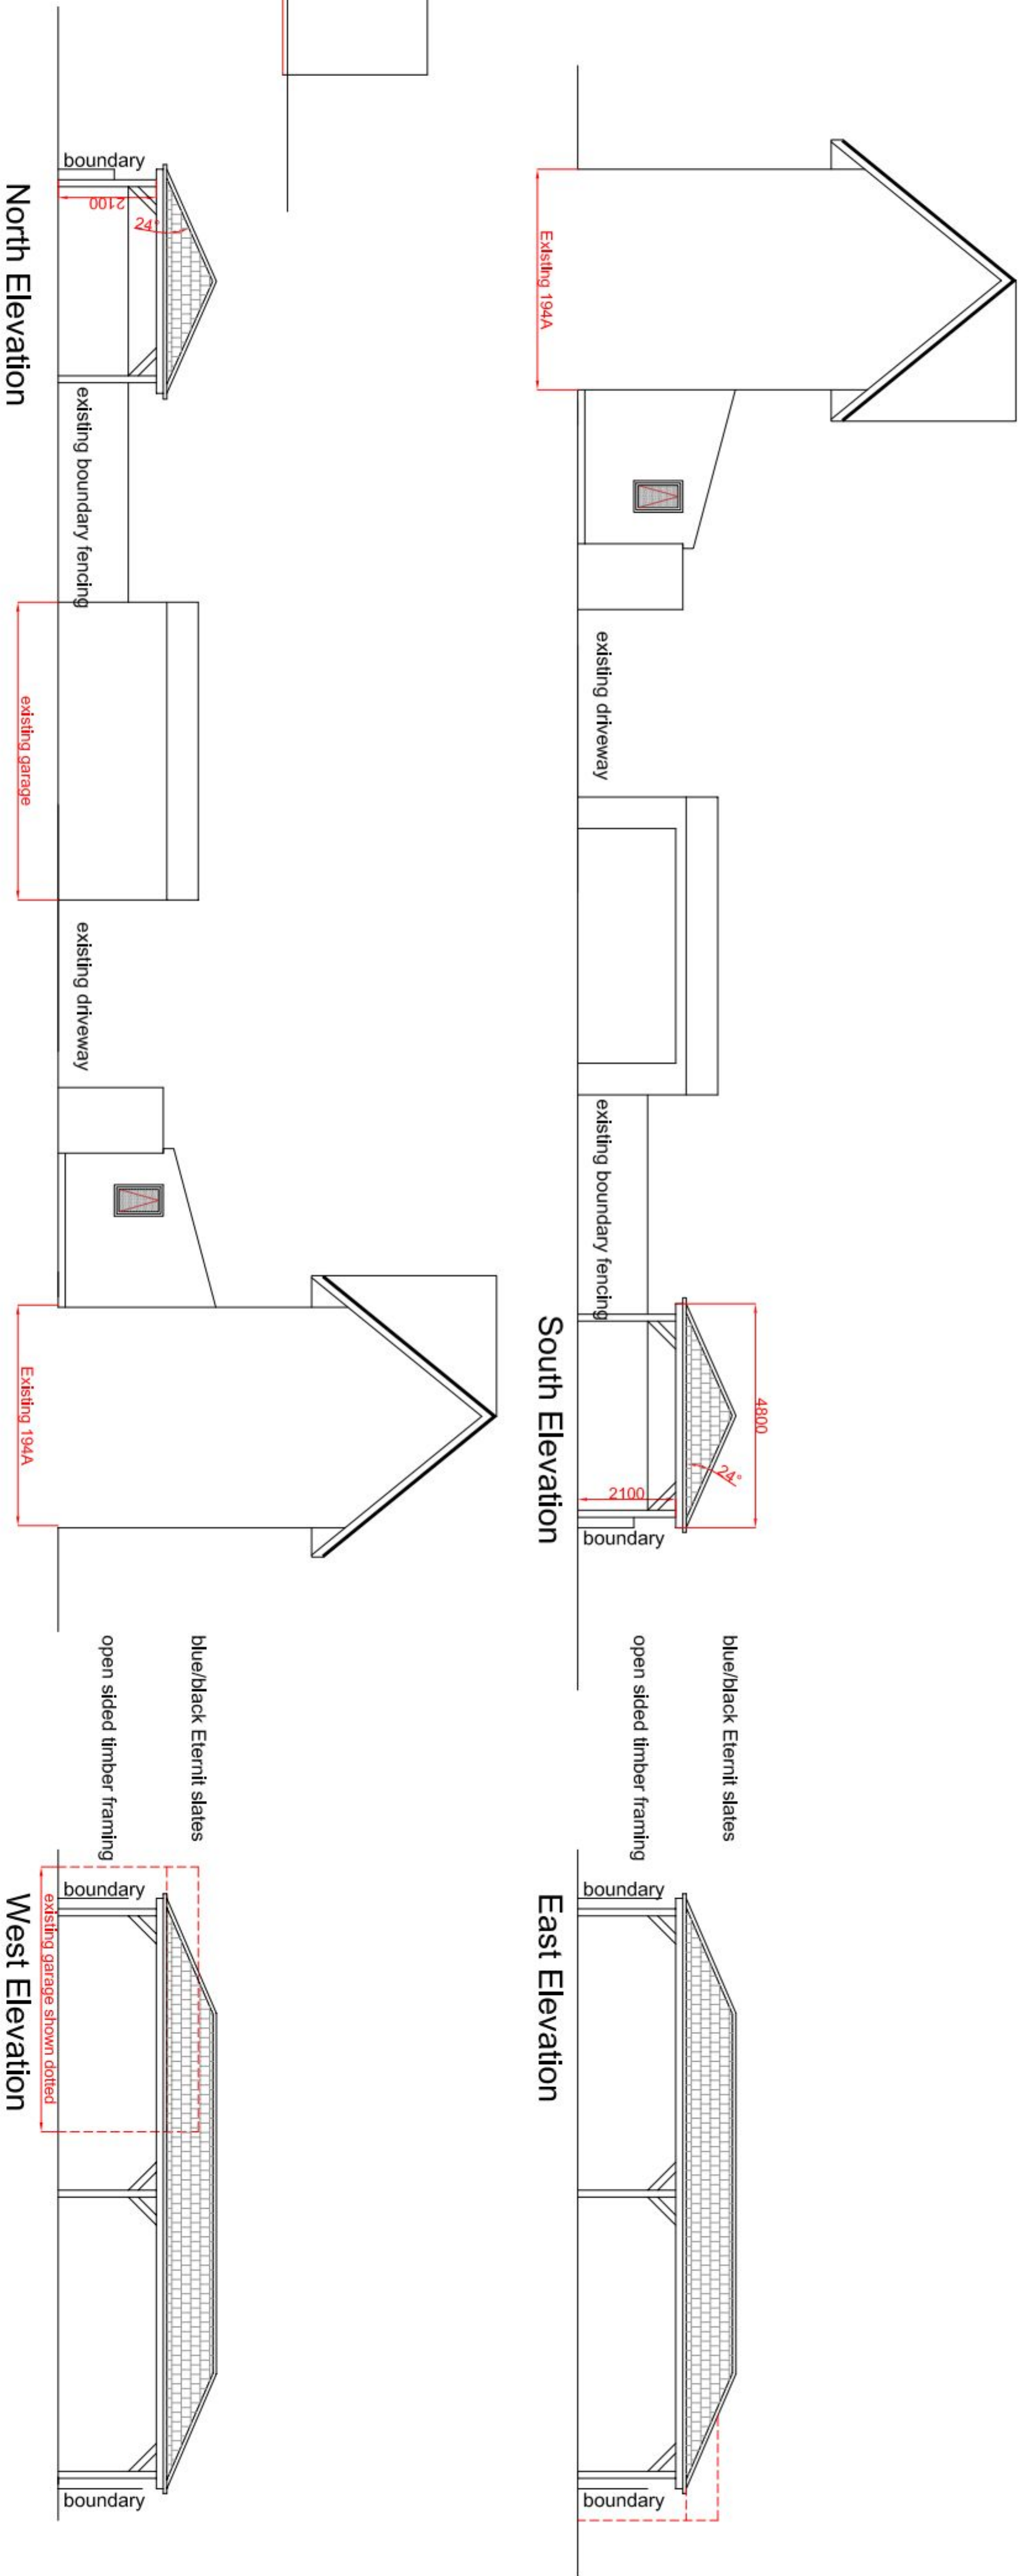
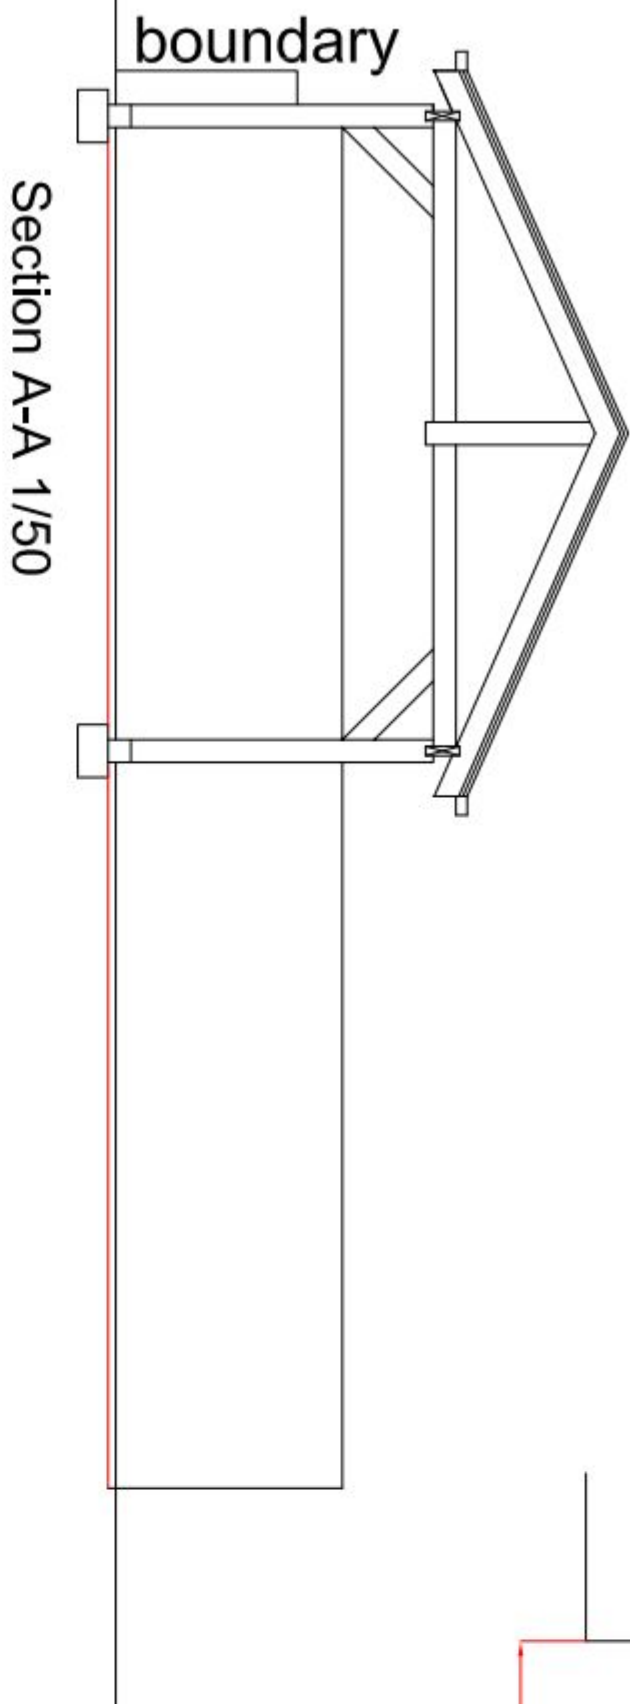
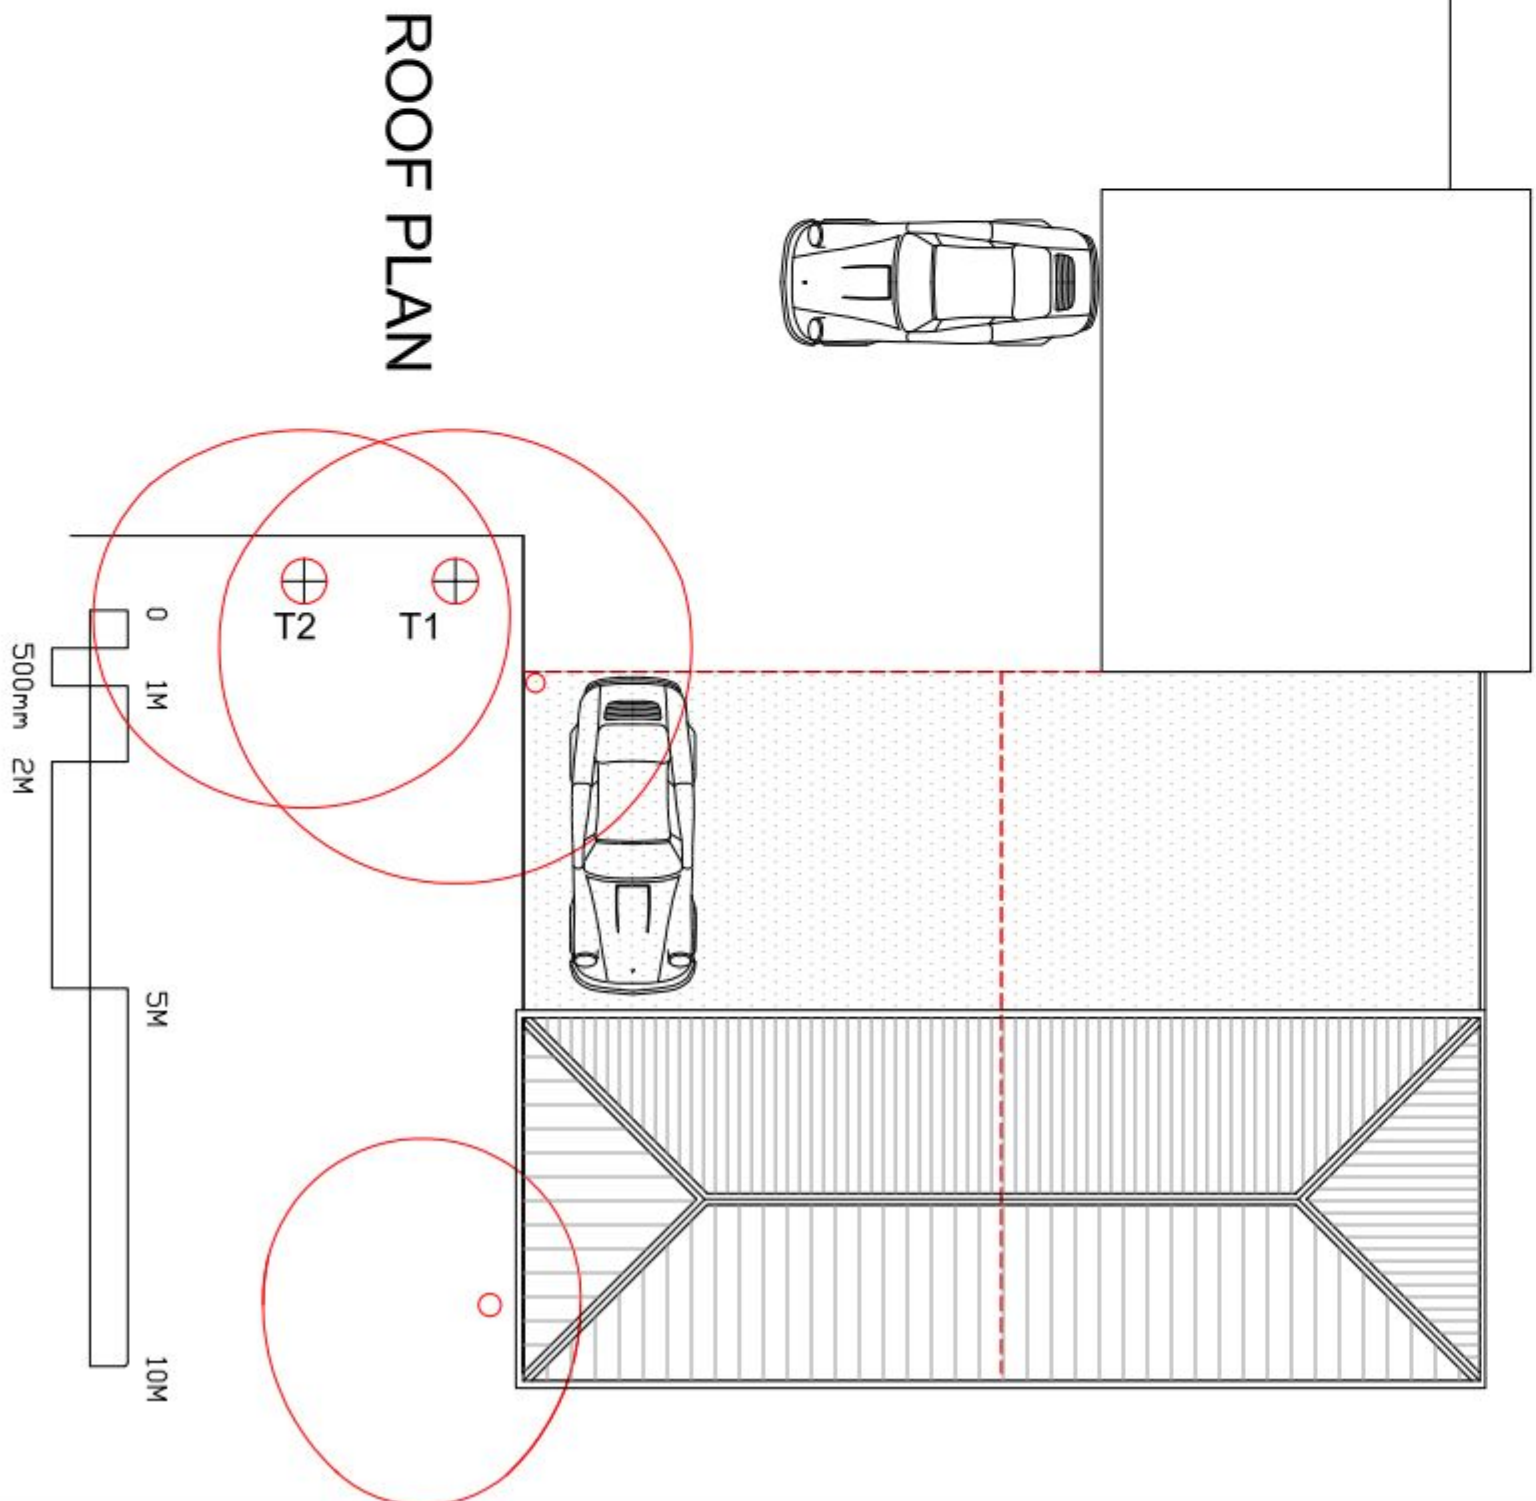
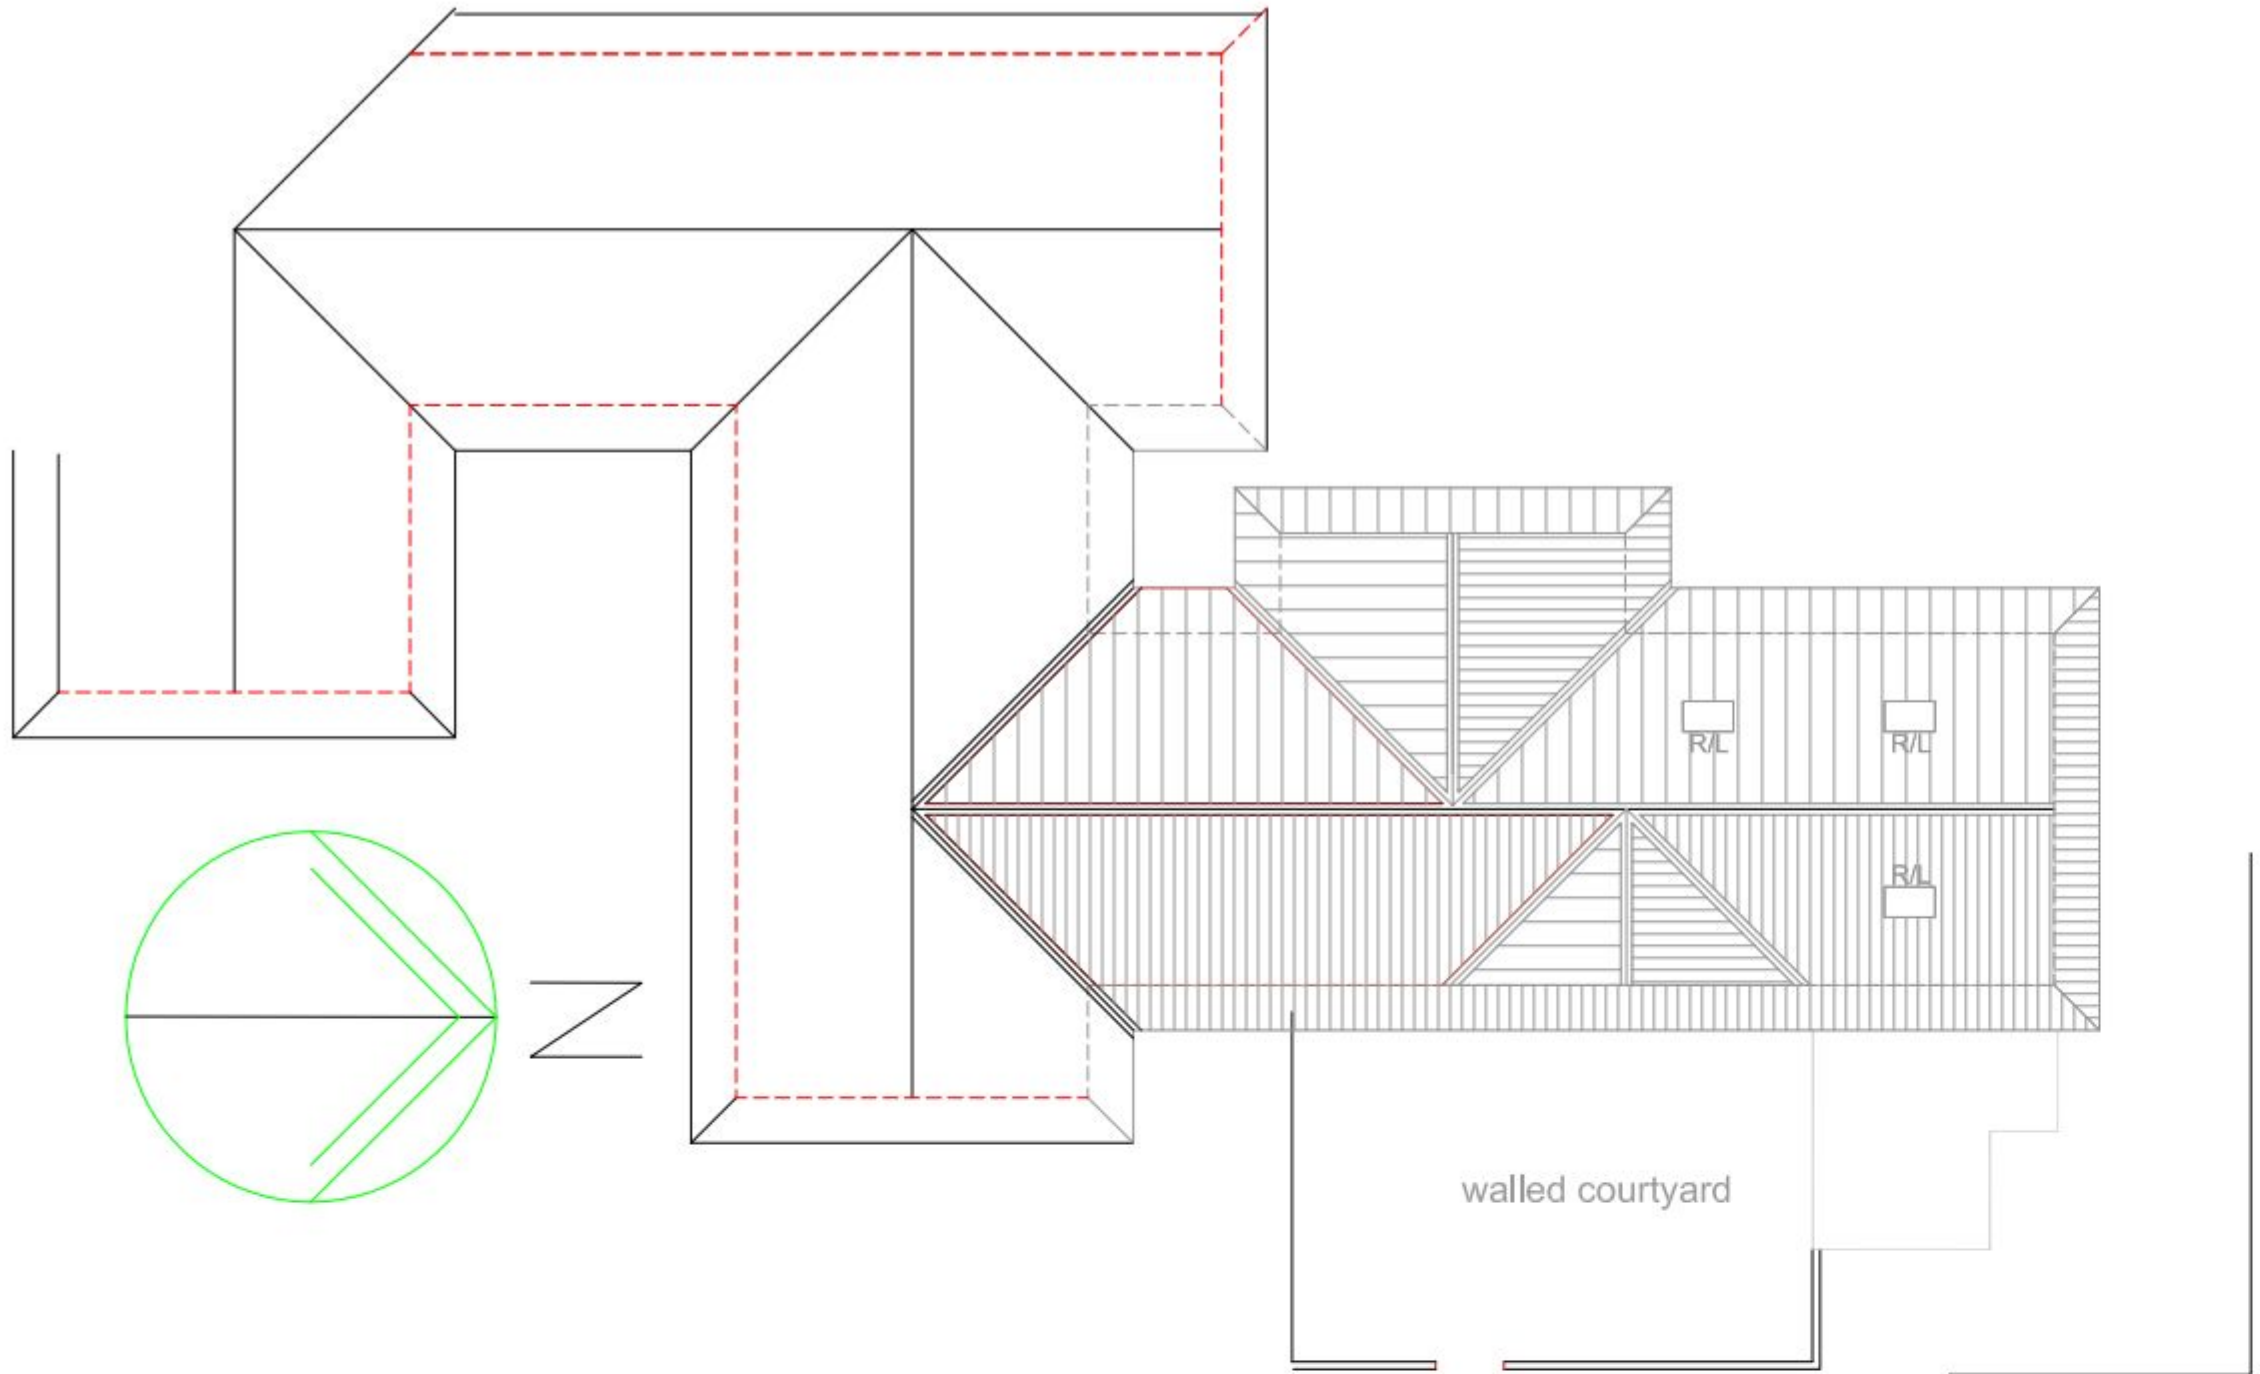
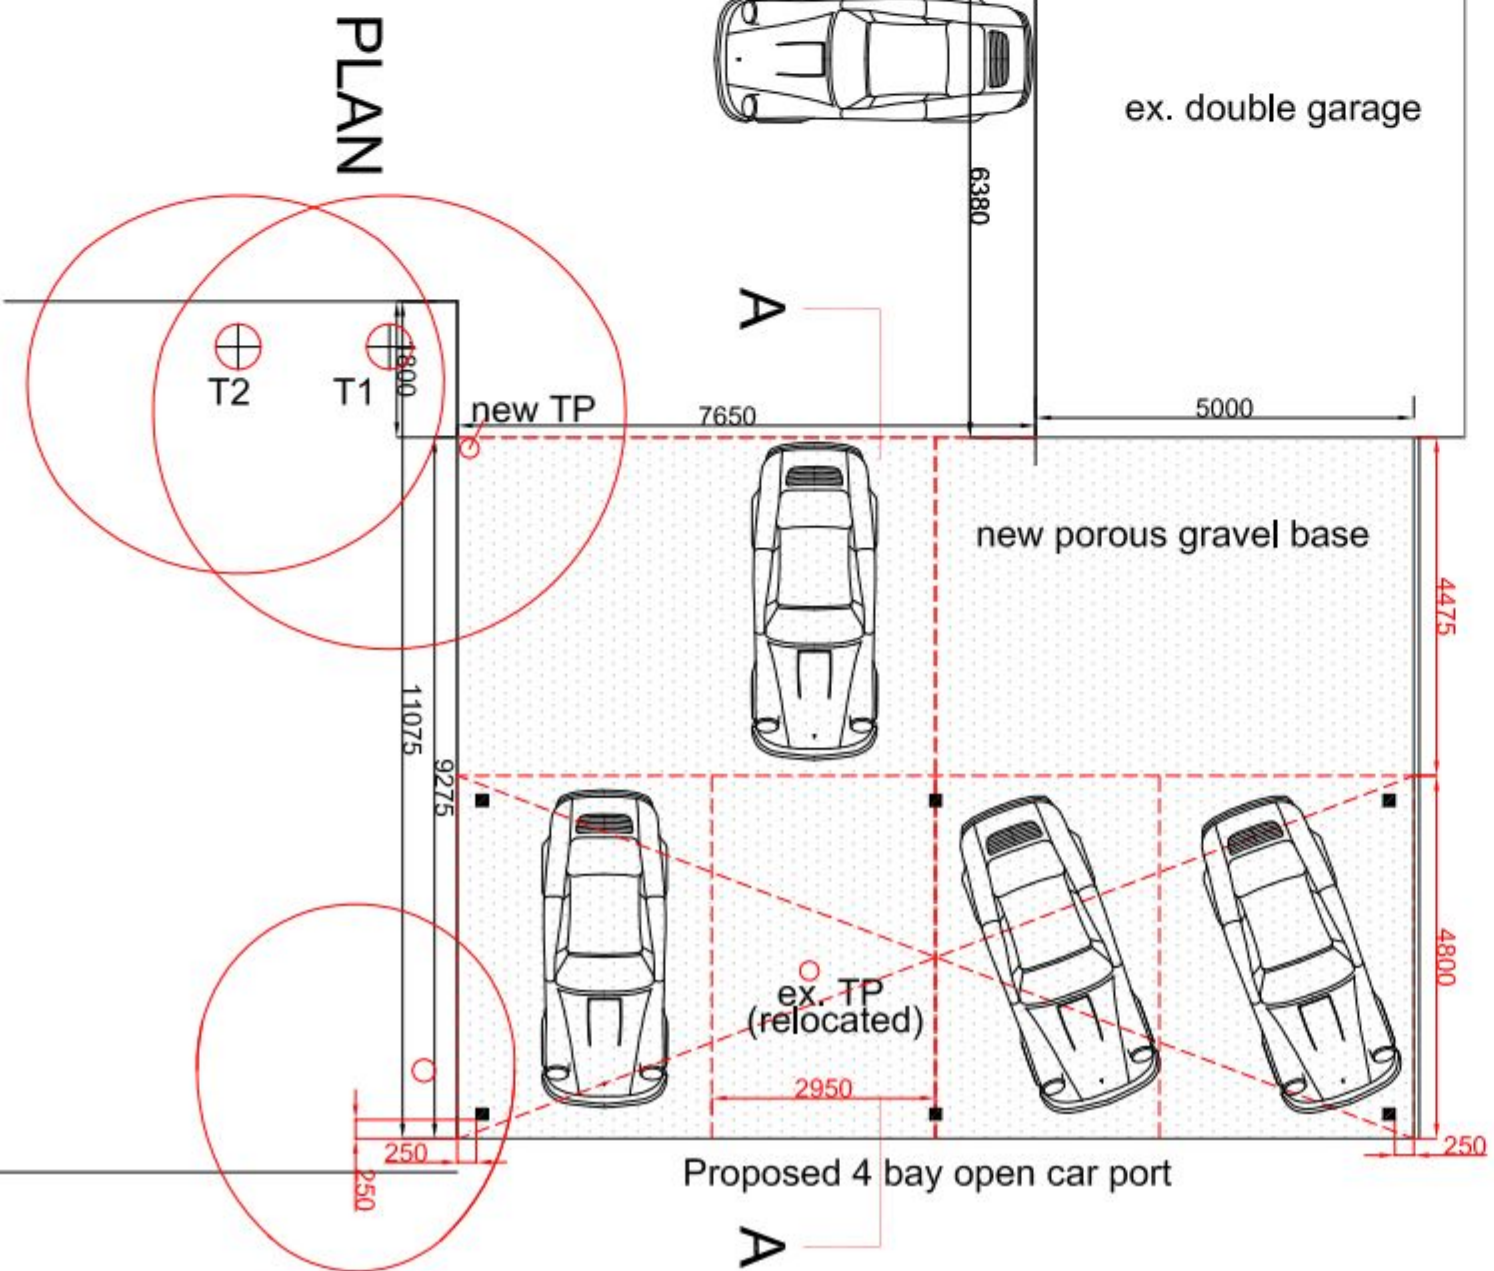



SUPERSEDED

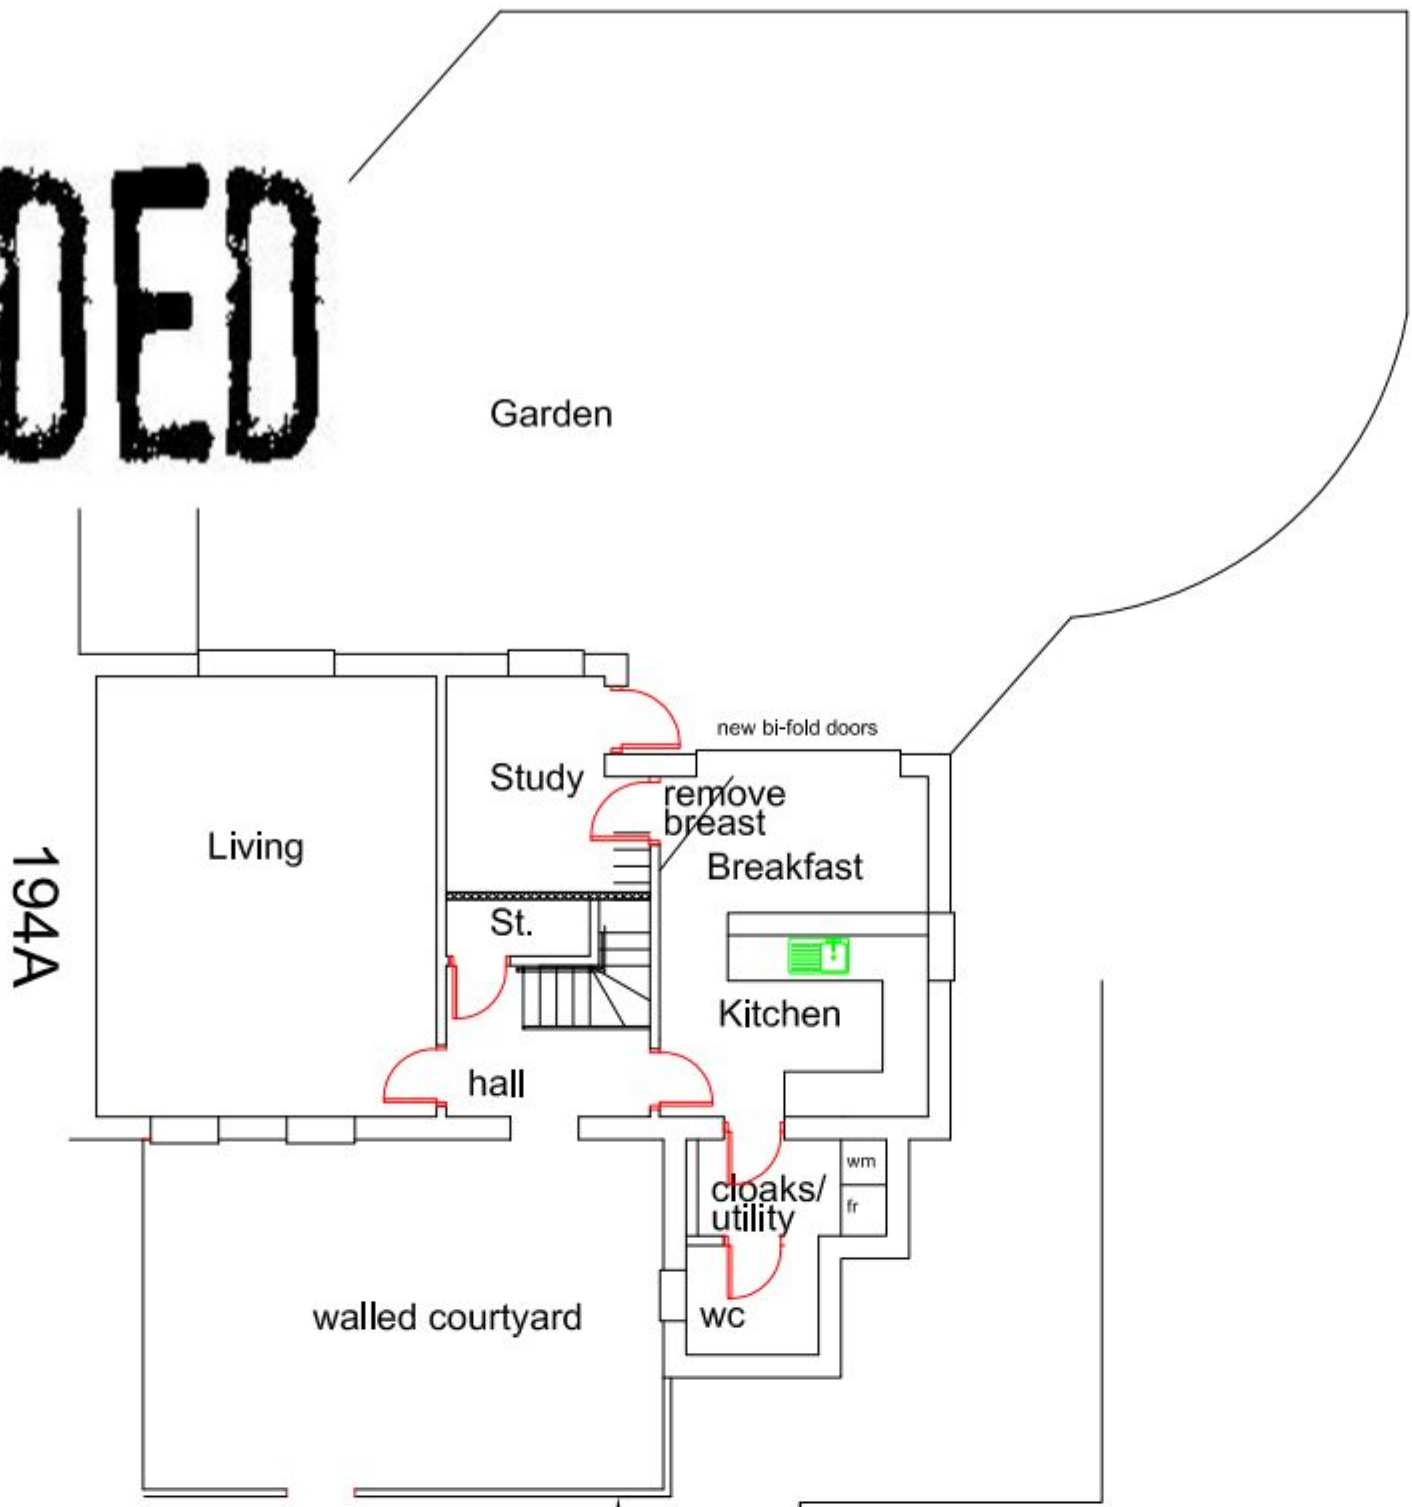

blue/black Eternit slates
open sided timber framing

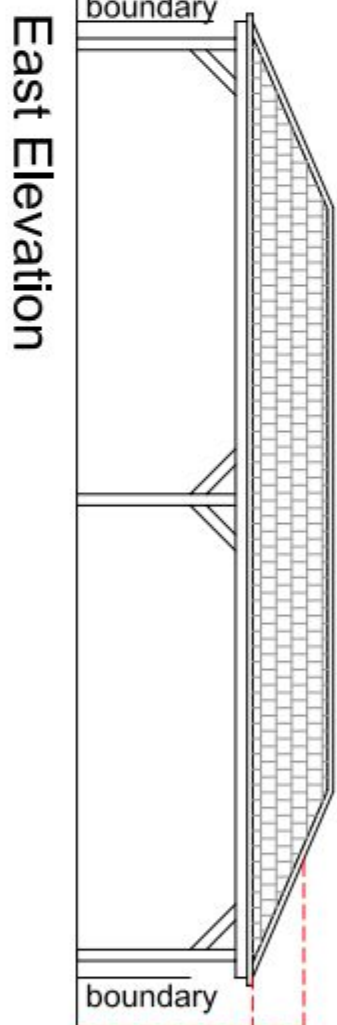

blue/black Eternit slates
open sided timber framing

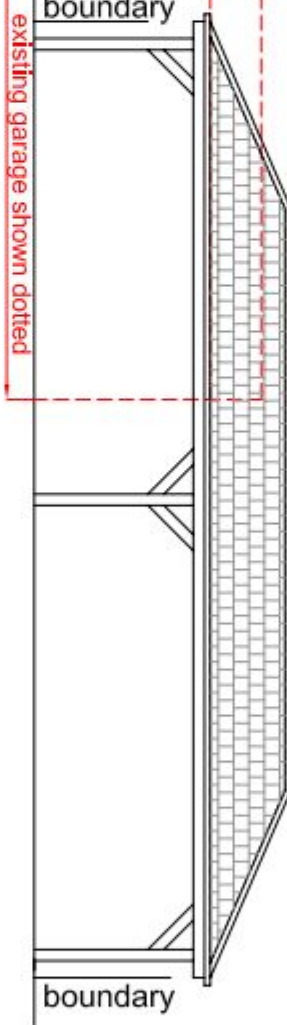

SCALE	TITLE
1/100	Proposed Carport
DATE	194A, Sea Front
July 14	Hayling Island
AUTHOR	PG
PG	14/20/P01
PETER GALLUPWAY PARTNERSHIP	
ARCHITECTS	
TEL: 02392 483153	
E-MAIL: peter@petergallupway.com	
M03 07808 482962	