


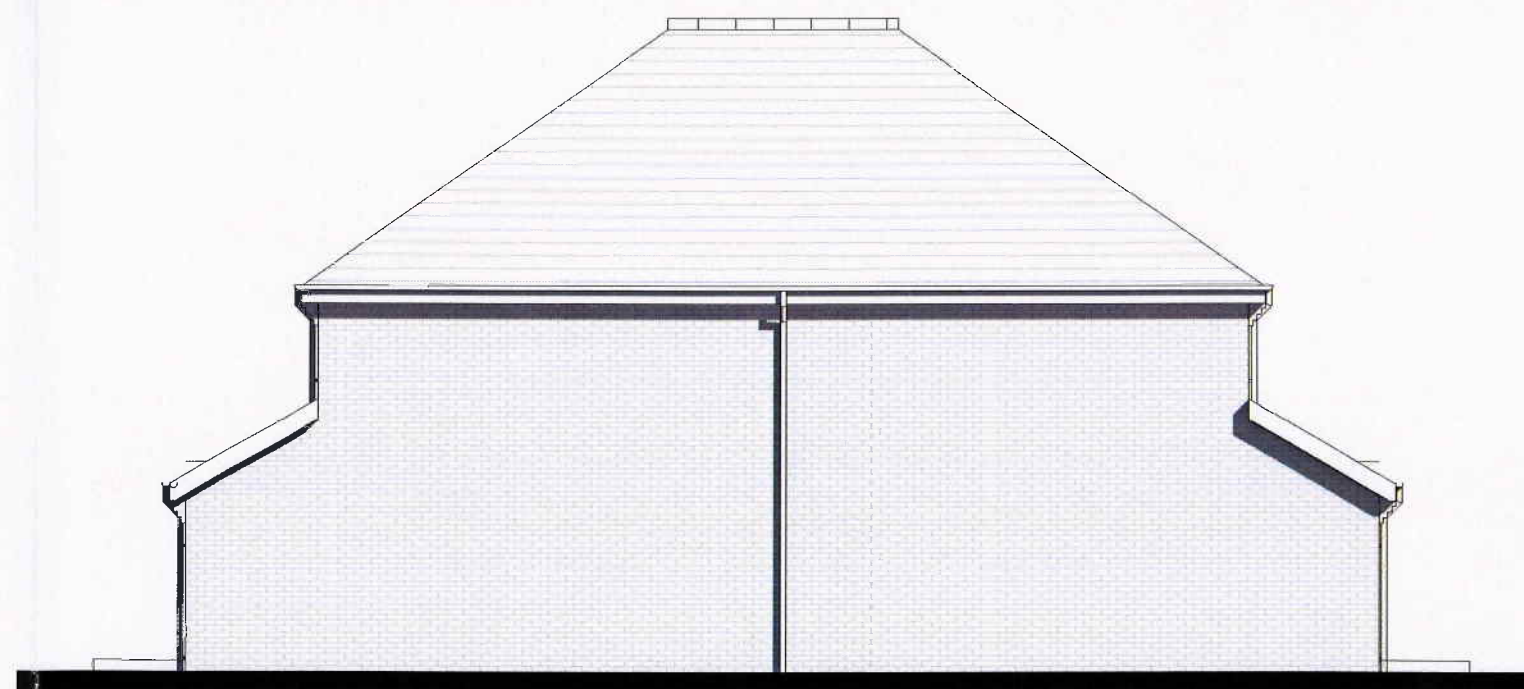

1 Rear
1 : 100



2 Gable 2
1 : 100

HAVANT BOROUGH
COUNCIL
10 JUN 2014
RECEIVED

No.	Description	Date
A	Renumbered Units	29/05/14