


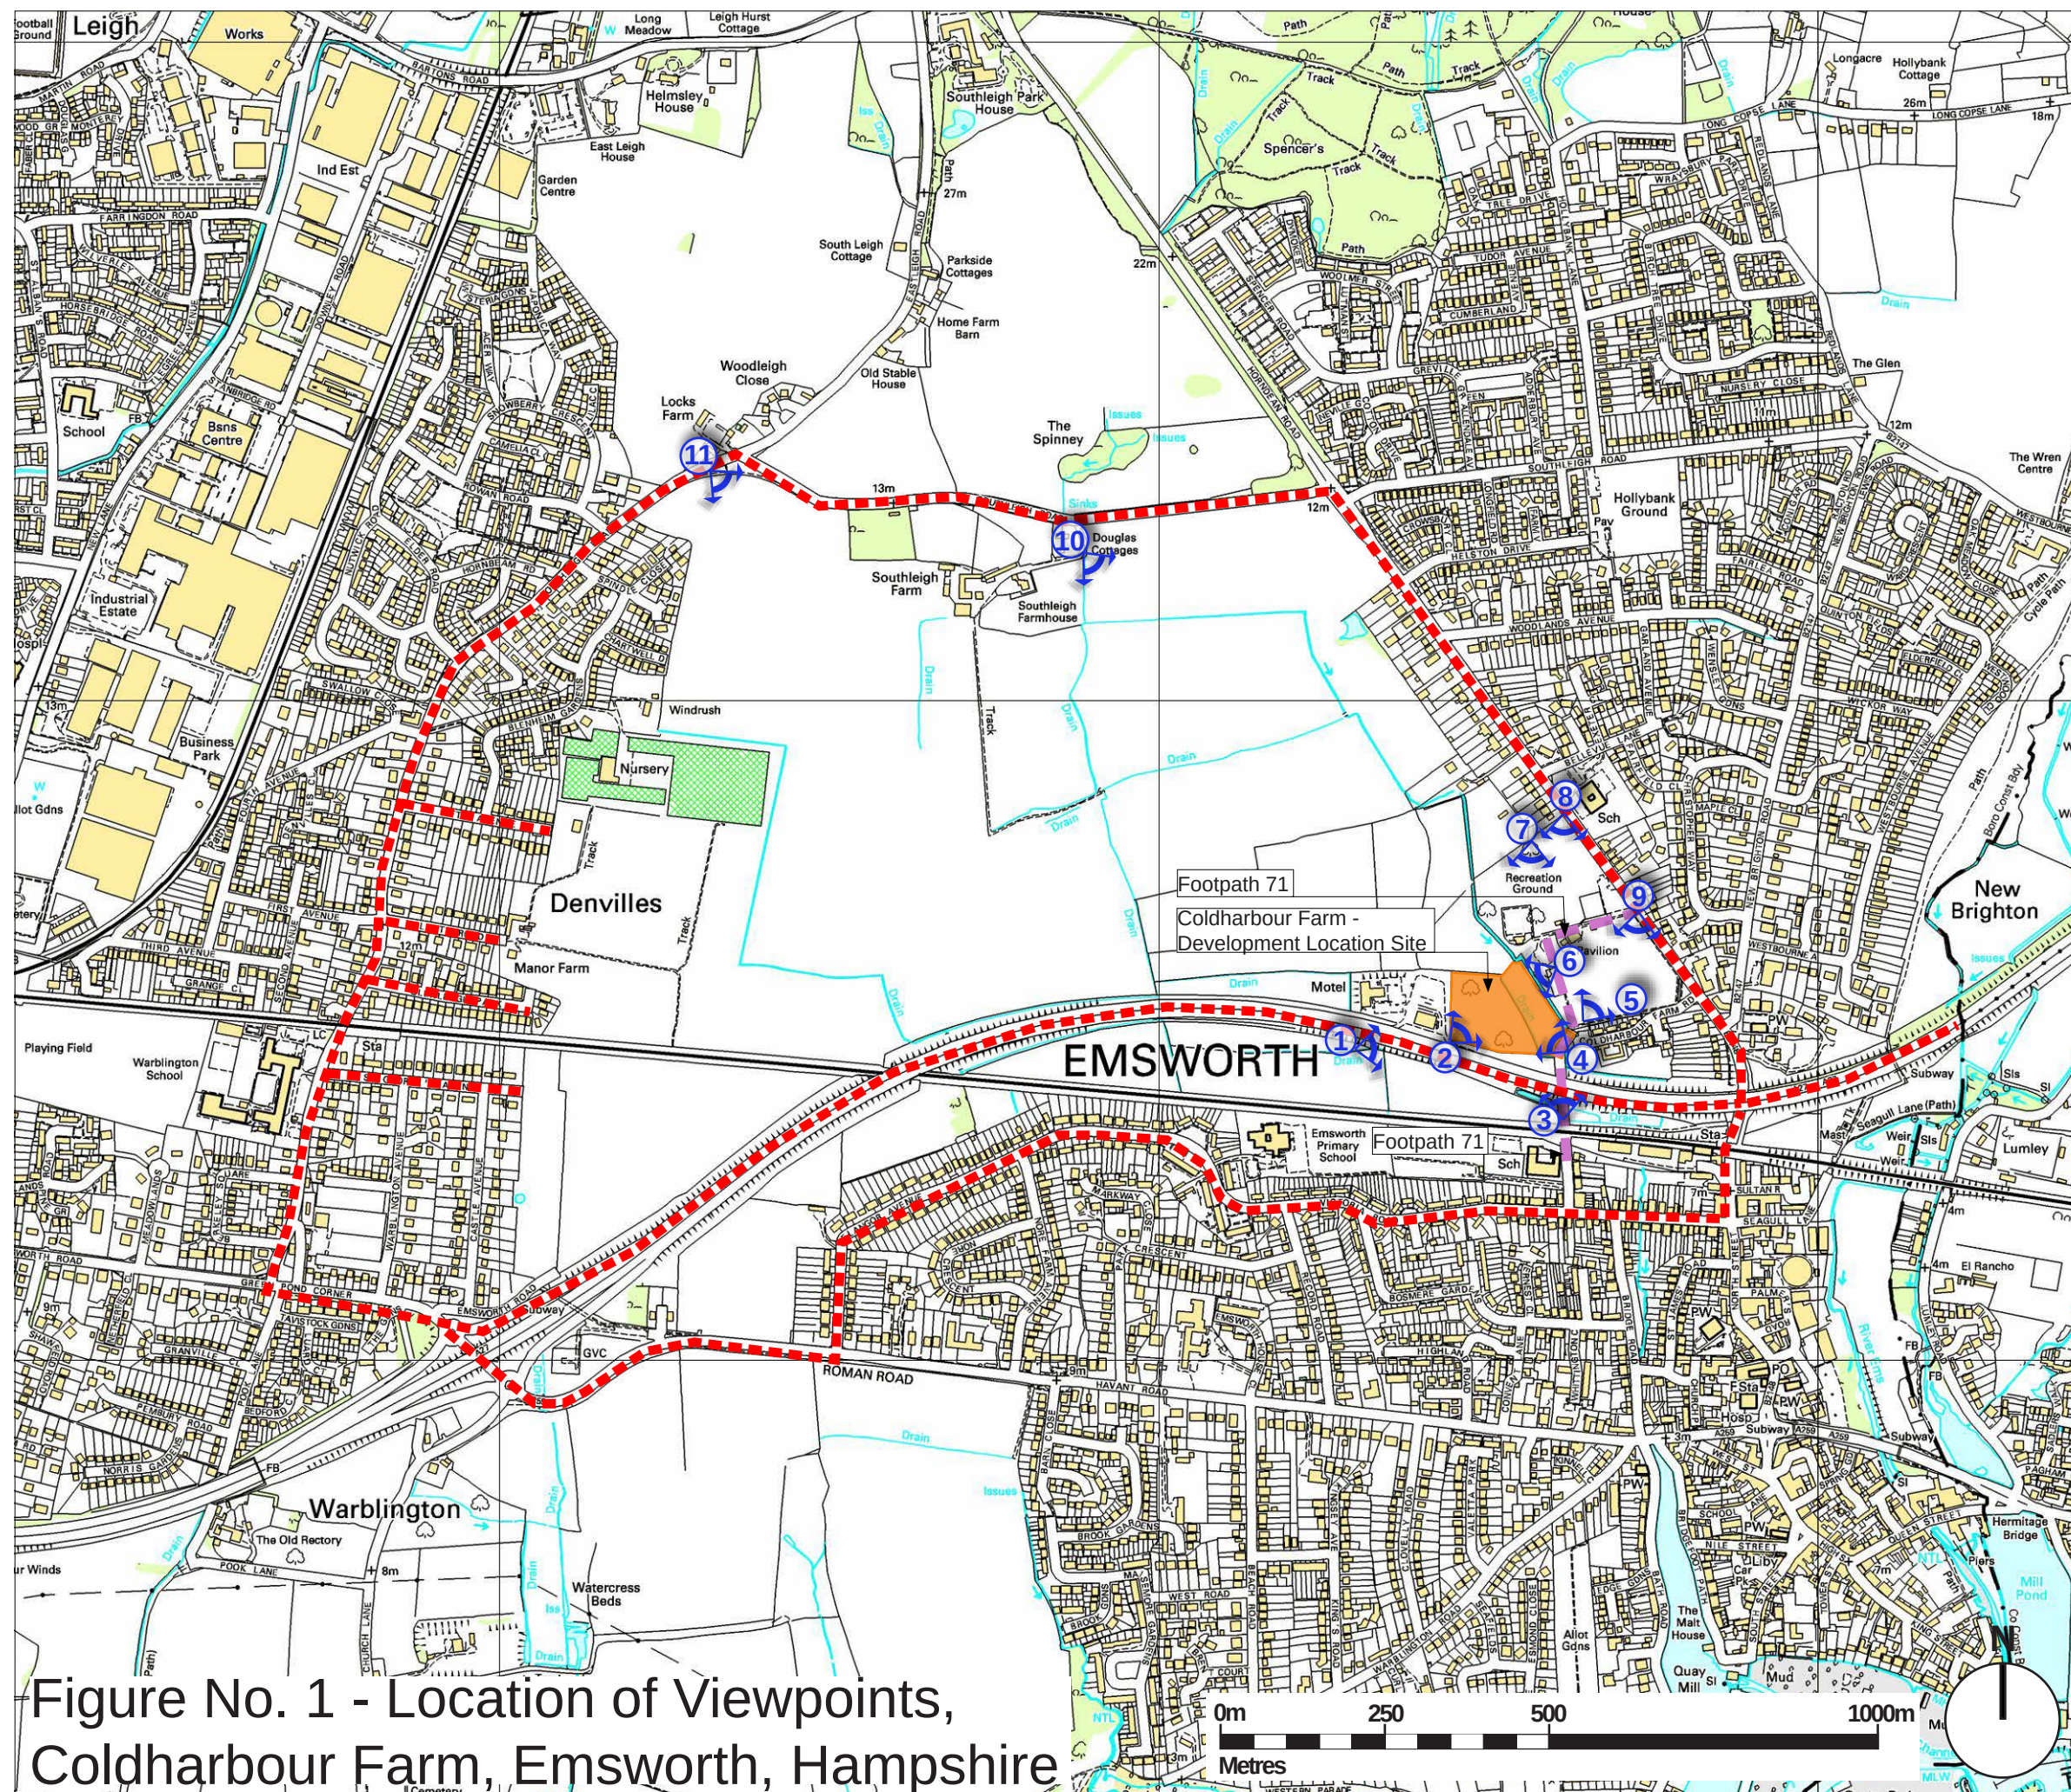

Legend

- Coldharbour Farm - Development Location Site
- Viewpoints
- Viewpoint Location
- Public Rights of Way Surveyed During Site Visit
- Public Highways Surveyed During Site Visit

Rev	Description	Date	Initials
00	Planning Issue.	03/14	EW

Lizard Landscape Design

Lizard Landscape Design
19 Broadwater Street East
Worthing
West Sussex
BN14 9AA
Tel. 01903 216033
Fax. 01903 214777
E-mail: lizard.landscape@btconnect.com

Project title

**Coldharbour Farm,
Emsworth, Hampshire**

Drawing title

Location of Viewpoints

Scale	Drawn	Date
1:10,000@A3	EW	03/14

Drawing No	Revision
Figure No. 1	00

Figure No. 1 - Location of Viewpoints,
Coldharbour Farm, Emsworth, Hampshire