


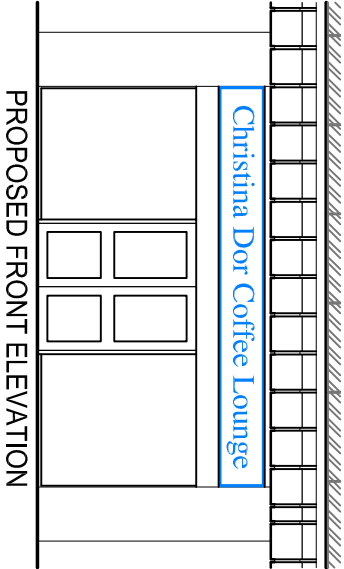


WALKWAY

APARTMENTS OVER

WALKWAY

NEW NON
ILLUMINATED
SIGNAGE

PROPOSED SECTION

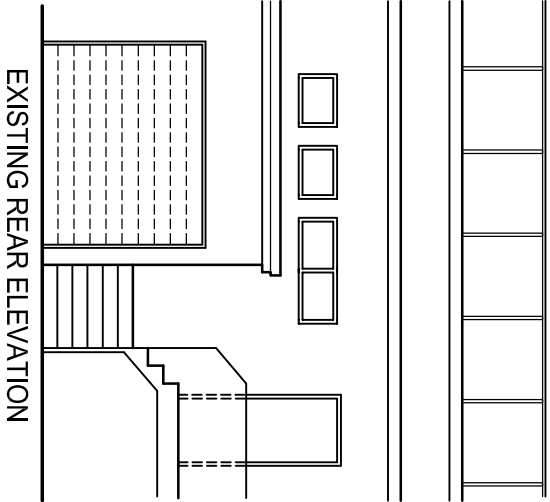


EXISTING REAR ELEVATION



LOCATION 1:1250

K.A.D., Licensed O.S., No. 100047482

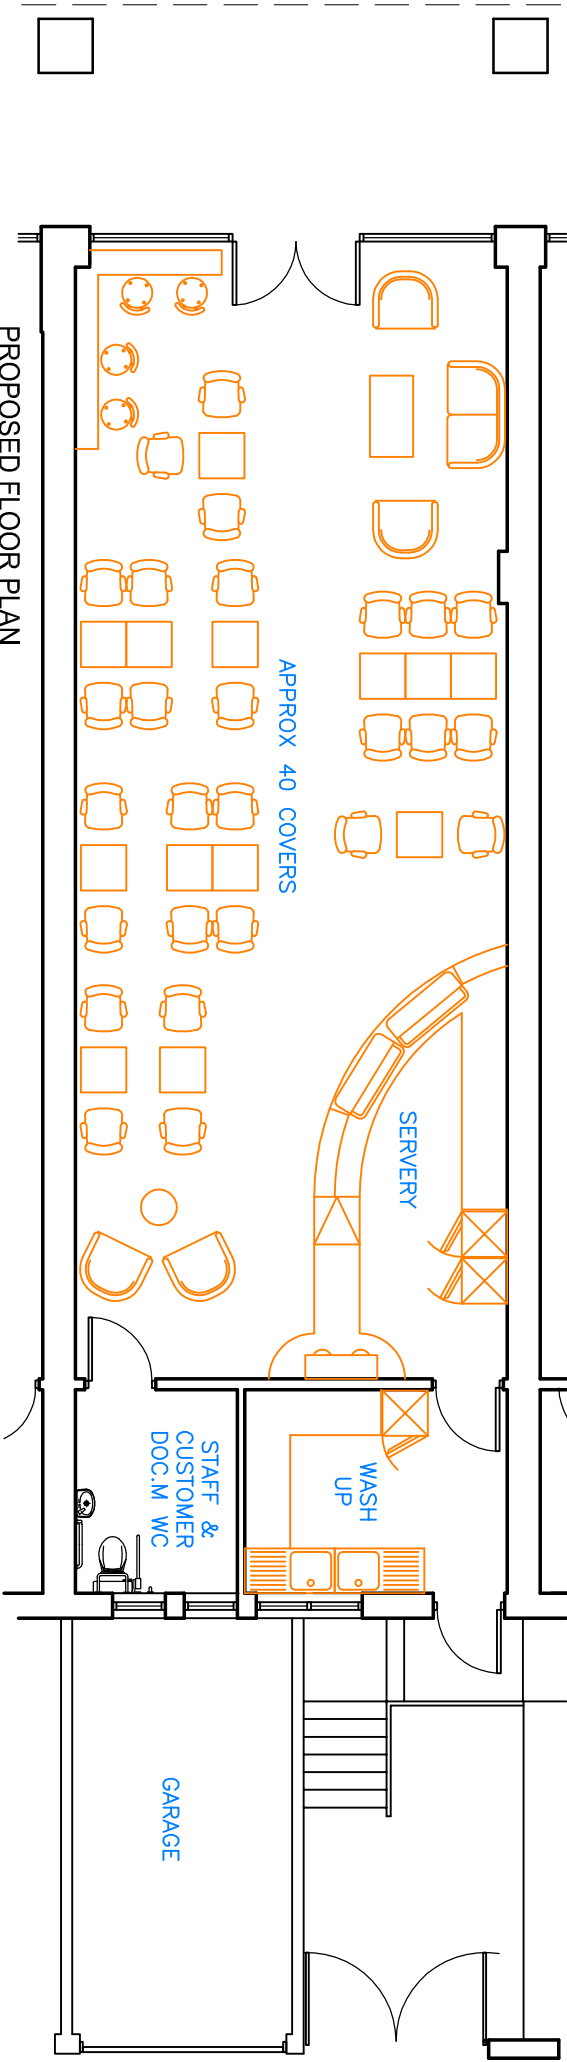

PROPOSED FLOOR PLAN


APPROX 40 COVERS

SERVERY

WASH
UP

STAFF &
CUSTOMER
DOC.M WC

GARAGE

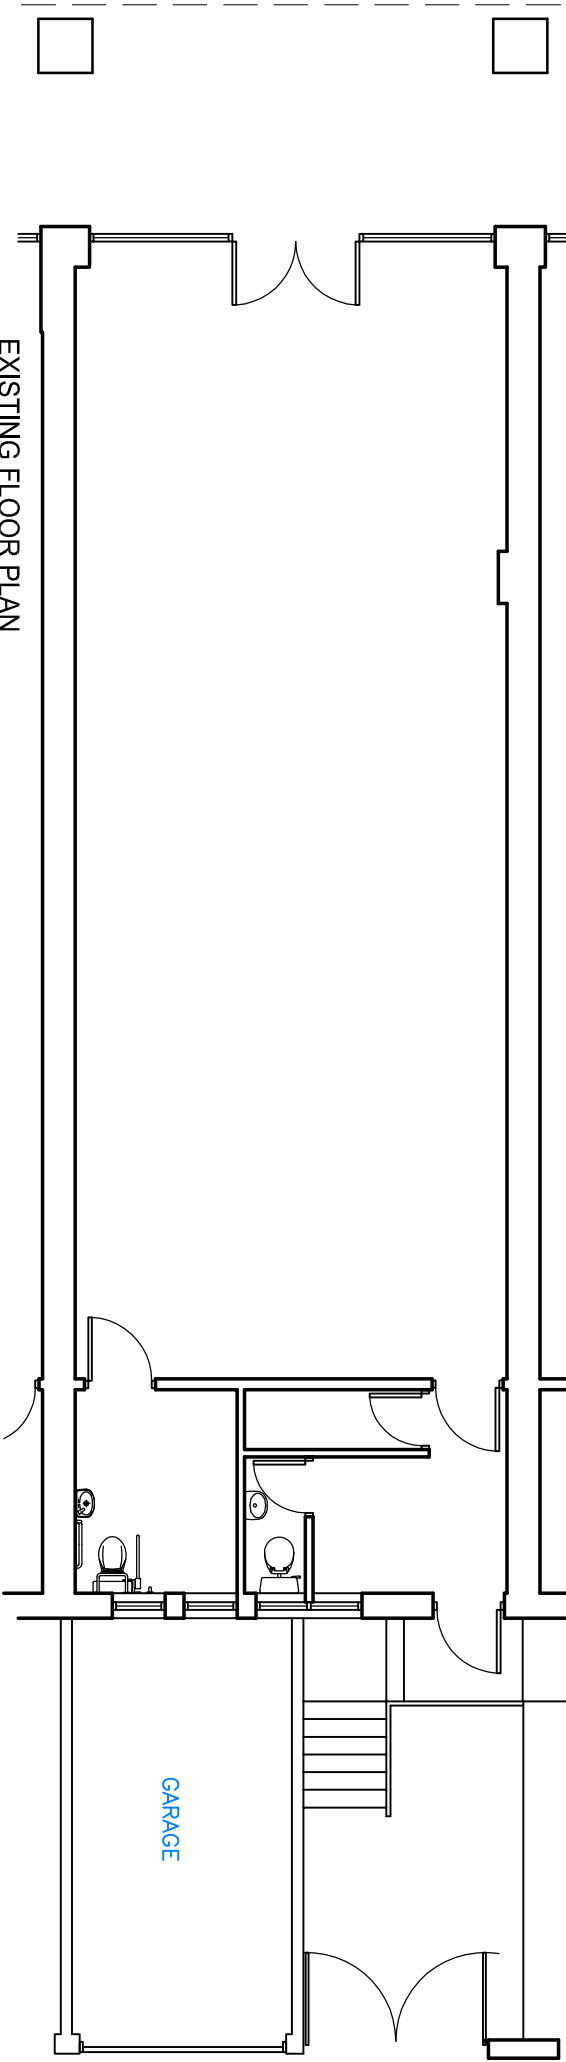

EXISTING FLOOR PLAN

K NIGHT
A RCHITECTURAL
D ESIGN

K.A.D. Ltd.
The Gatehouse, Admirals Wood
7 Coldcast Way
Santbury Green
Southampton
SO31 7AT
m: 07801 346 479
t: 01489 660 194
e: ian@k-a-d.co.uk

Client

LOUISE KNIGHT

Project

UNIT 42
GREYWELL SHOPPING CENTRE
LEIGH PARK, HAVANT

Drawing

PROPOSED D2 to A3 CONVERSION

Scale

1:100@A3

Date

FEB 2014

Project no.

Sequential

Bldg/Floor

Detail

Rev

KAD

01

A

LP

.