


**PROPOSED TWO STOREY SIDE ADDITION.  
44, KINGSCLERE AVENUE, LEIGH PARK, HAVANT, HANTS.  
FOR C.MARTIN & M.TAYLOR.**

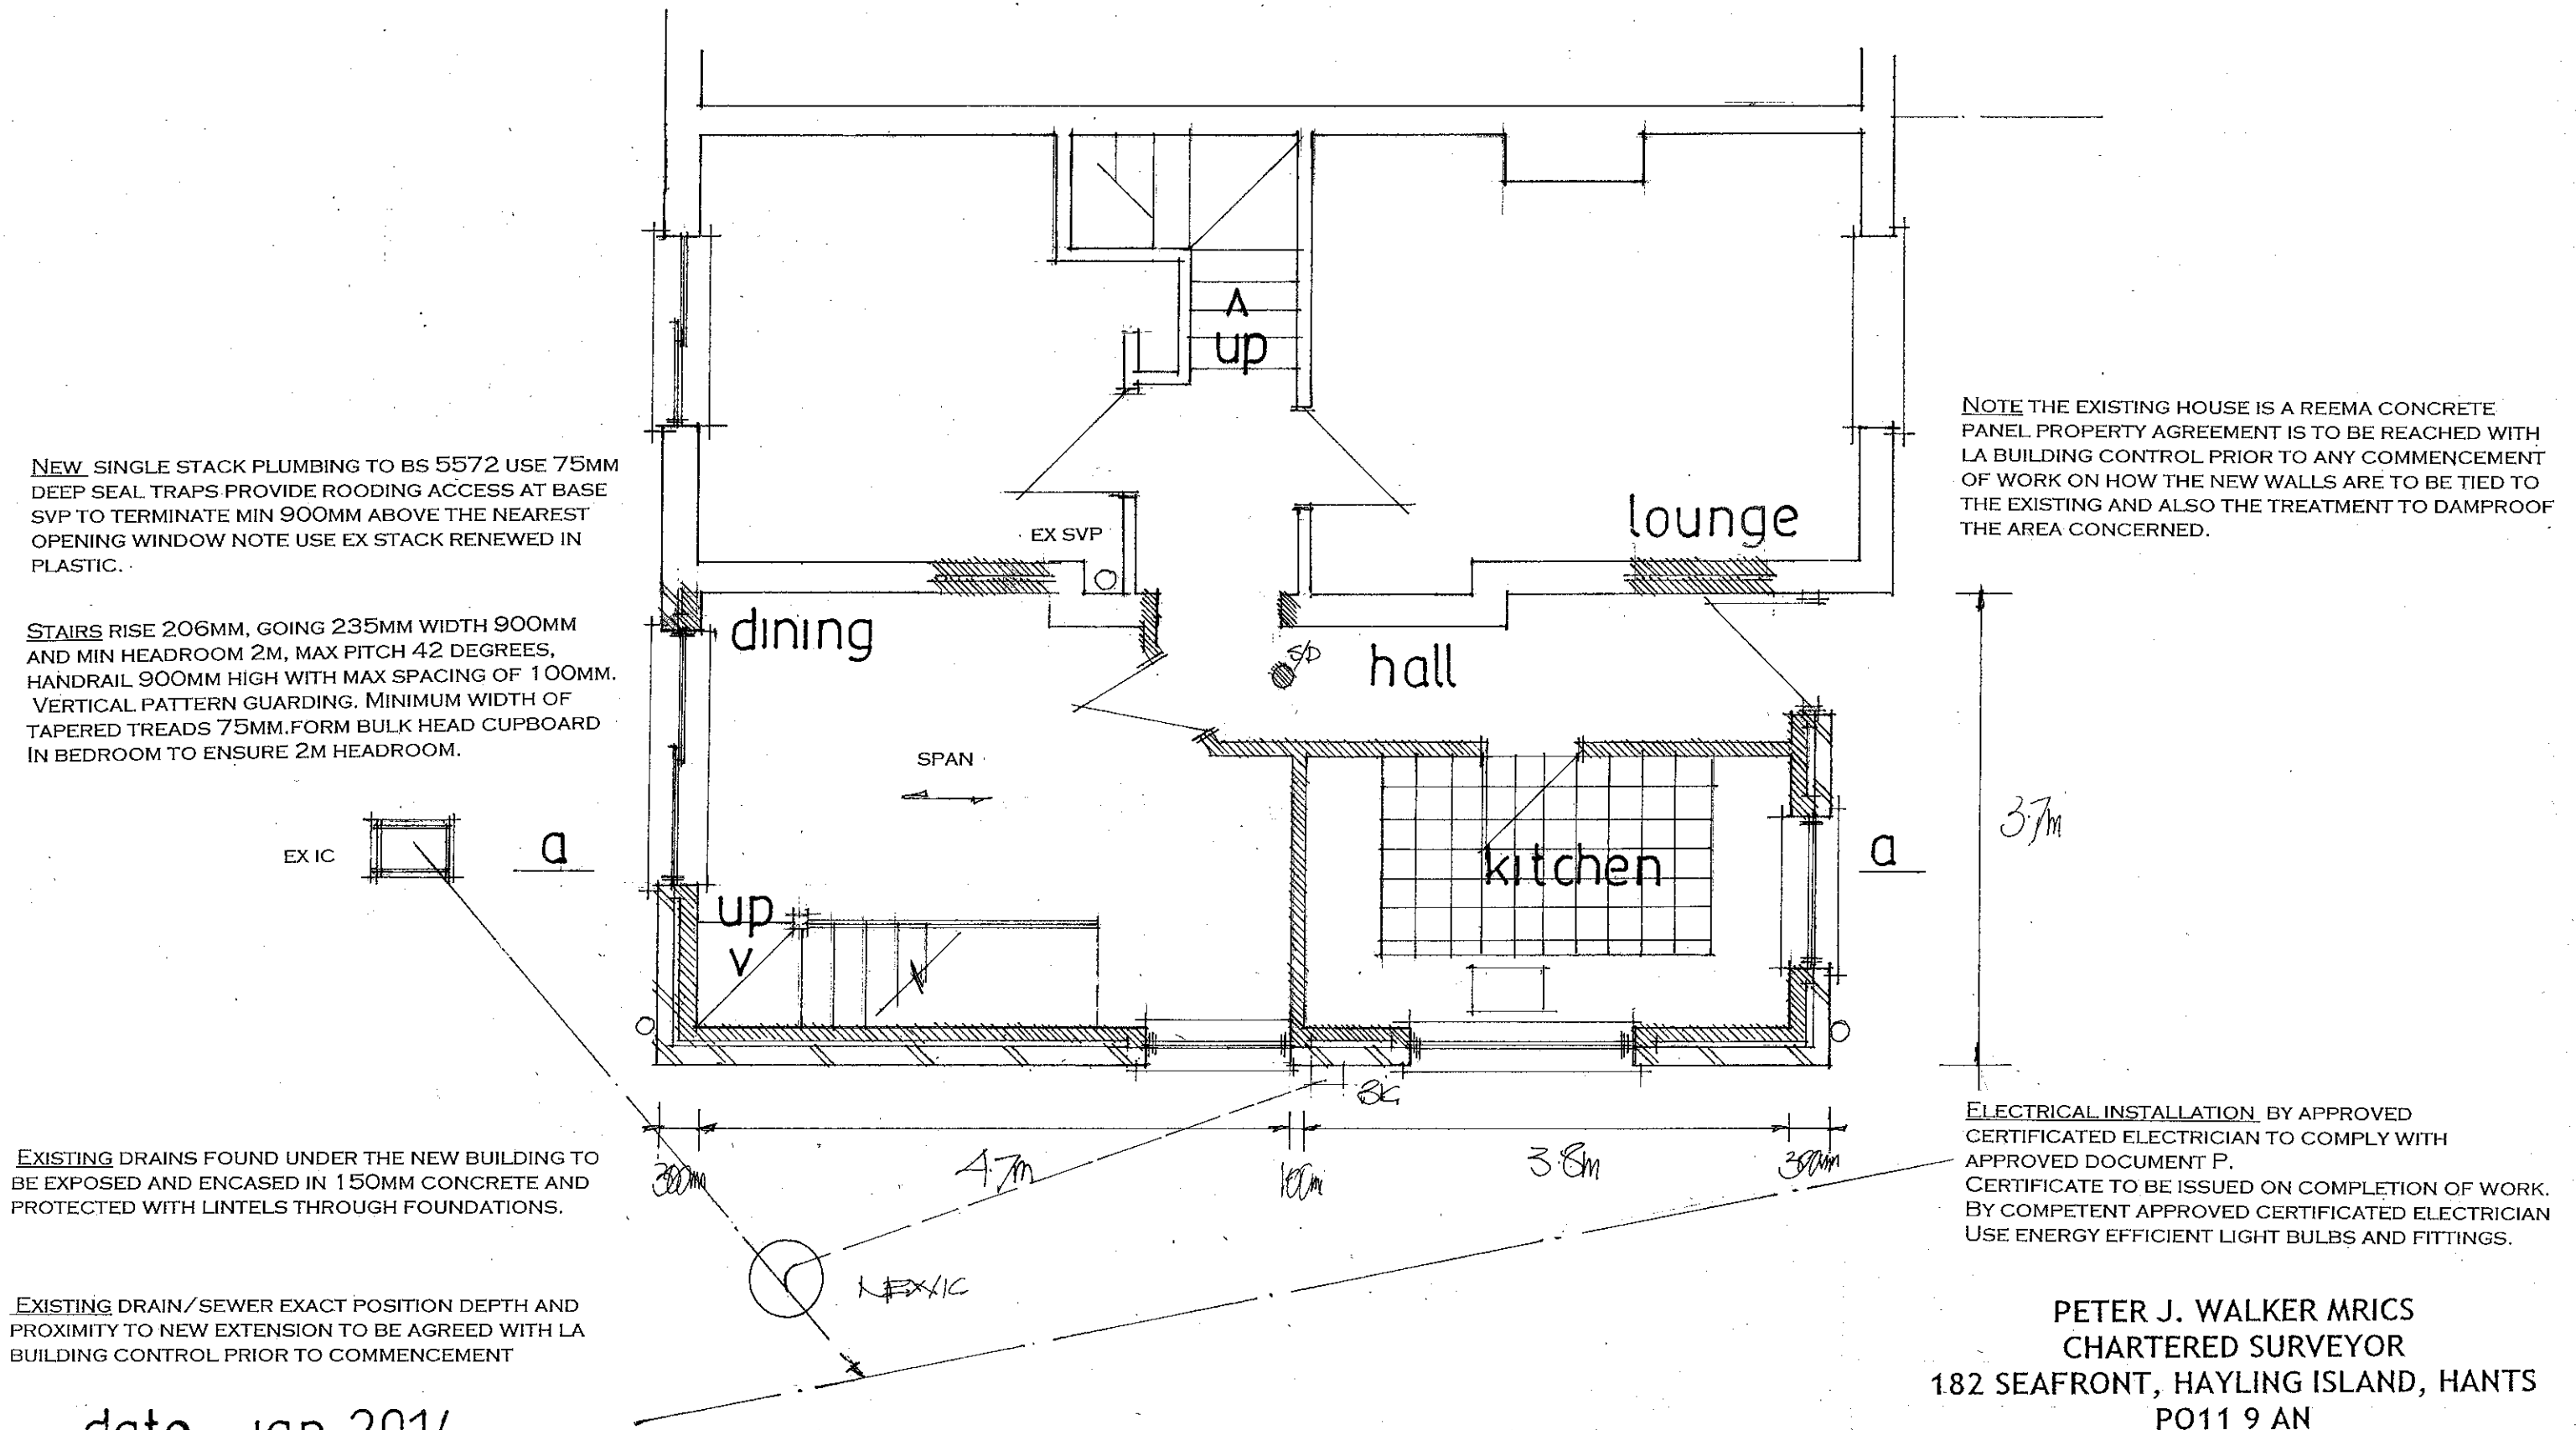

```
date  jan 2014
scale 1.50
```

## PROPOSED GROUND FLOOR

PETER J. WALKER MRICS  
CHARTERED SURVEYOR  
182 SEAFRONT, HAYLING ISLAND, HANTS  
PO11 9 AN

TÉL: 02392 467571