



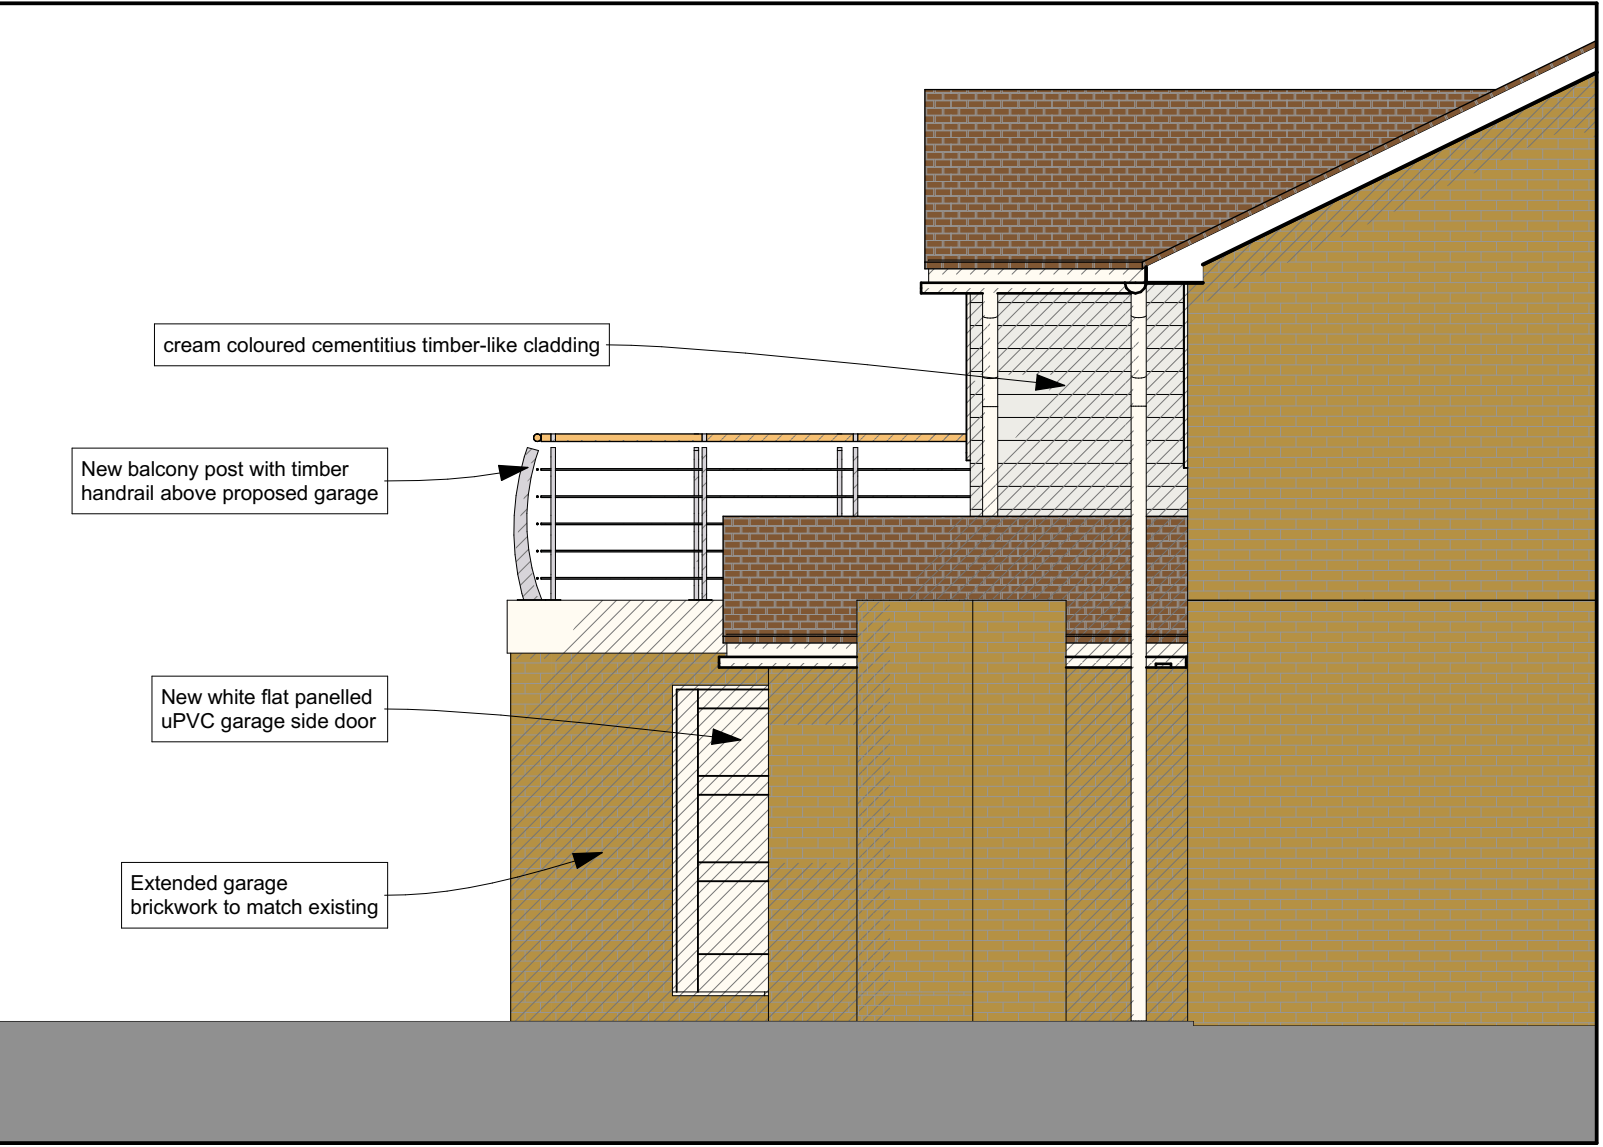

Proposed South East Elevation



Proposed North East Elevation

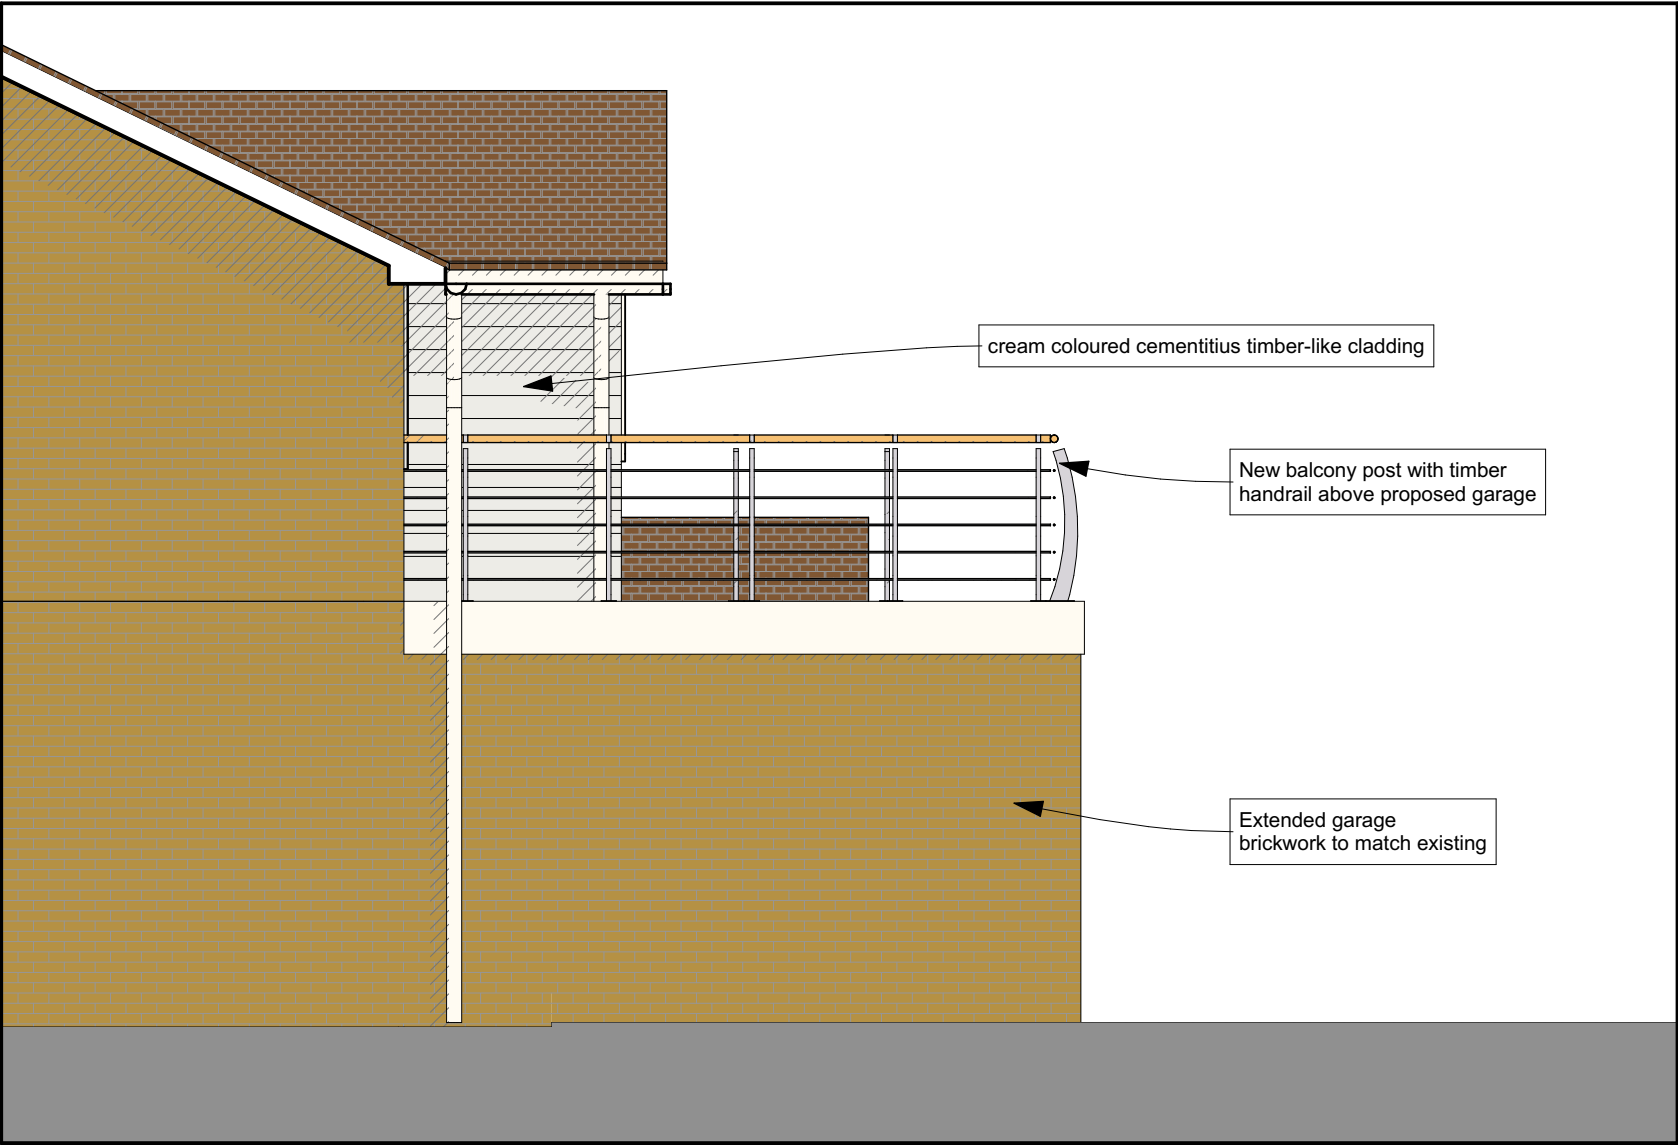

Proposed South West Elevation