






proposed side

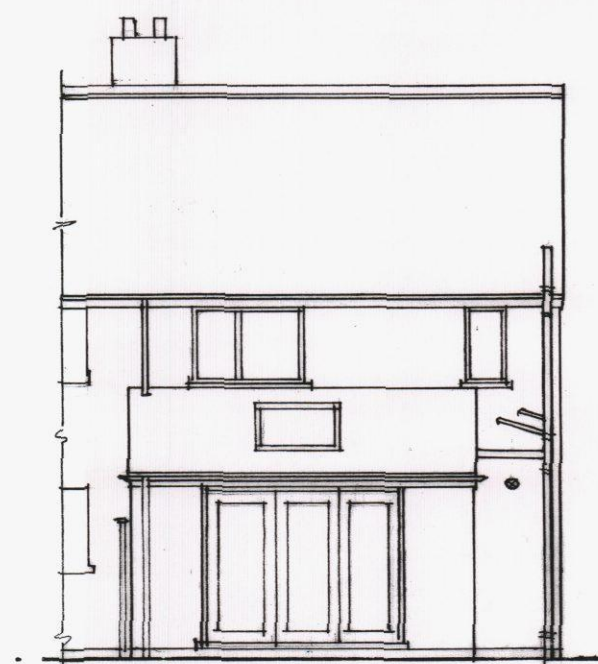


proposed rear

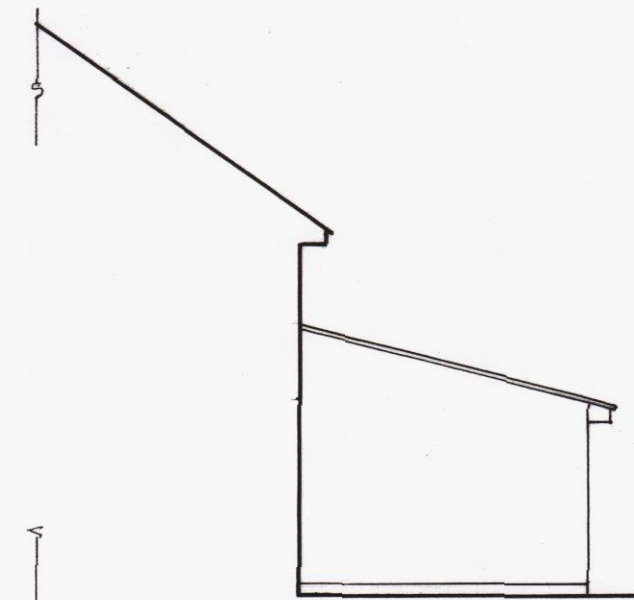


proposed side

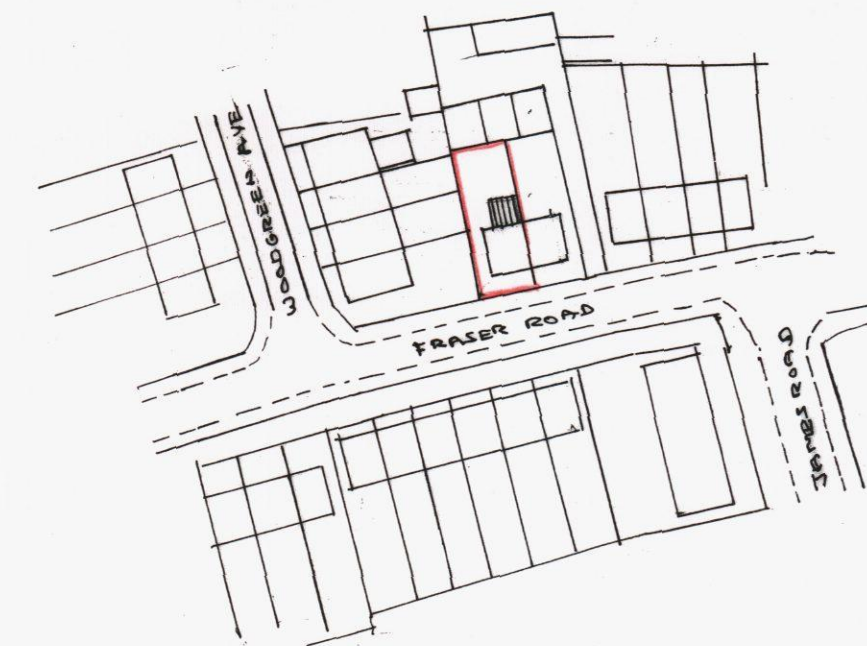


location plan (HTS)

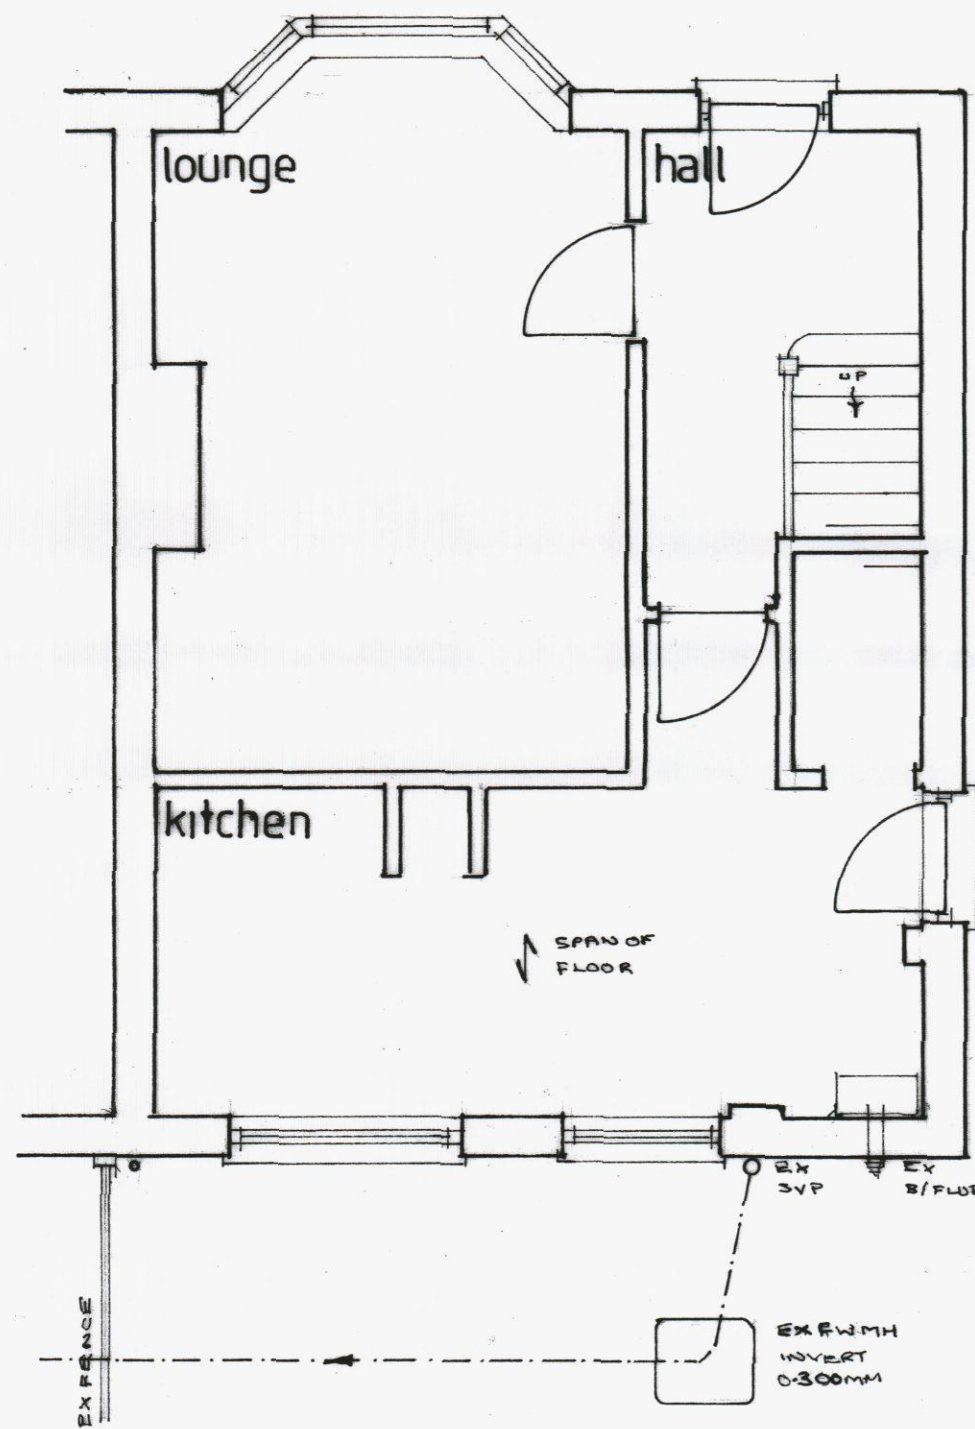

existing ground floor

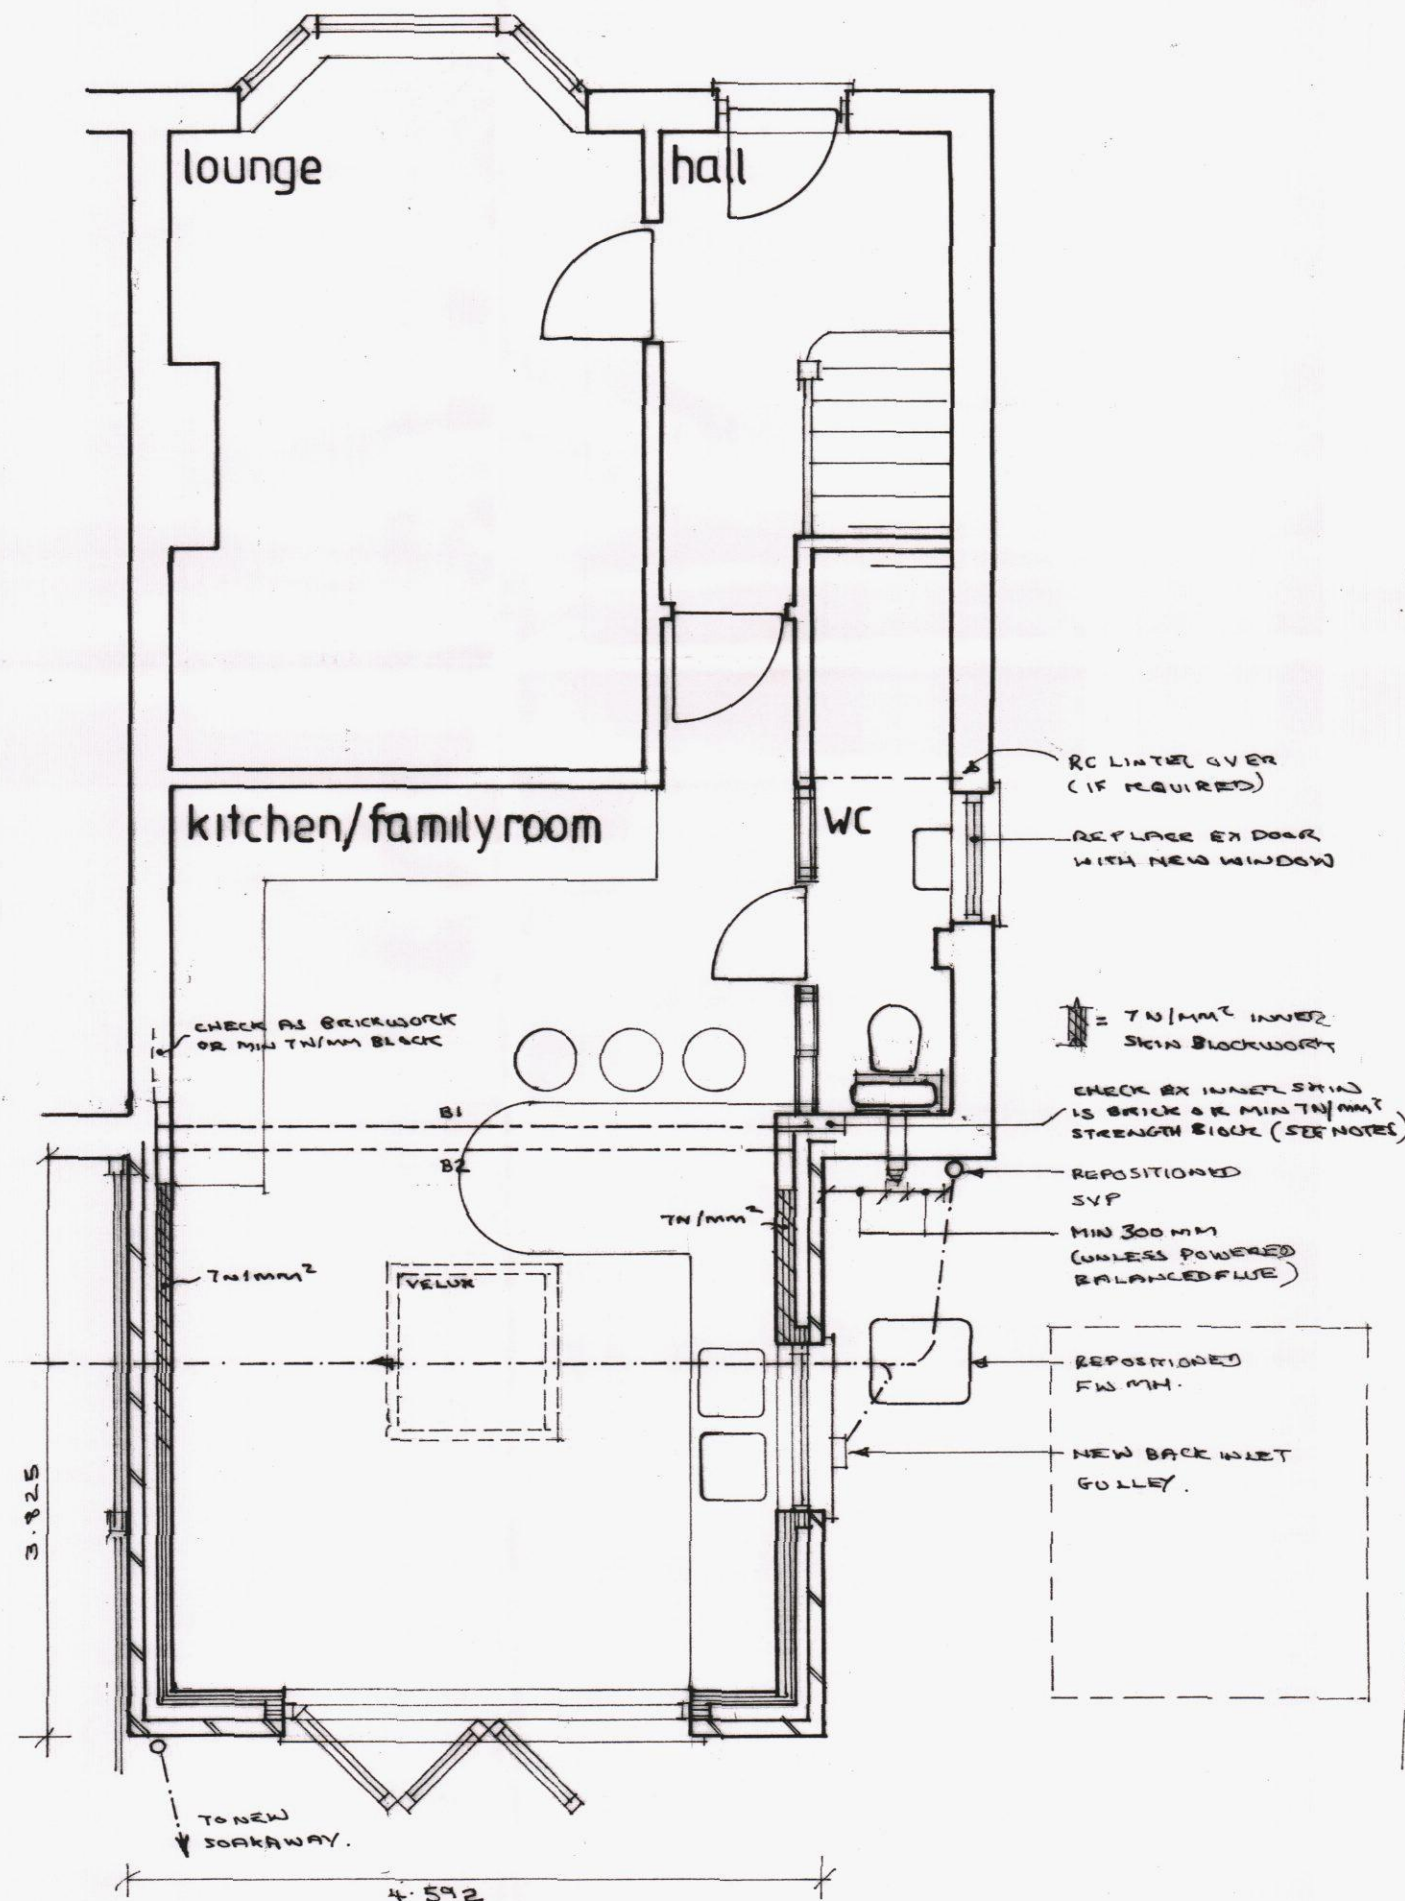

proposed ground floor

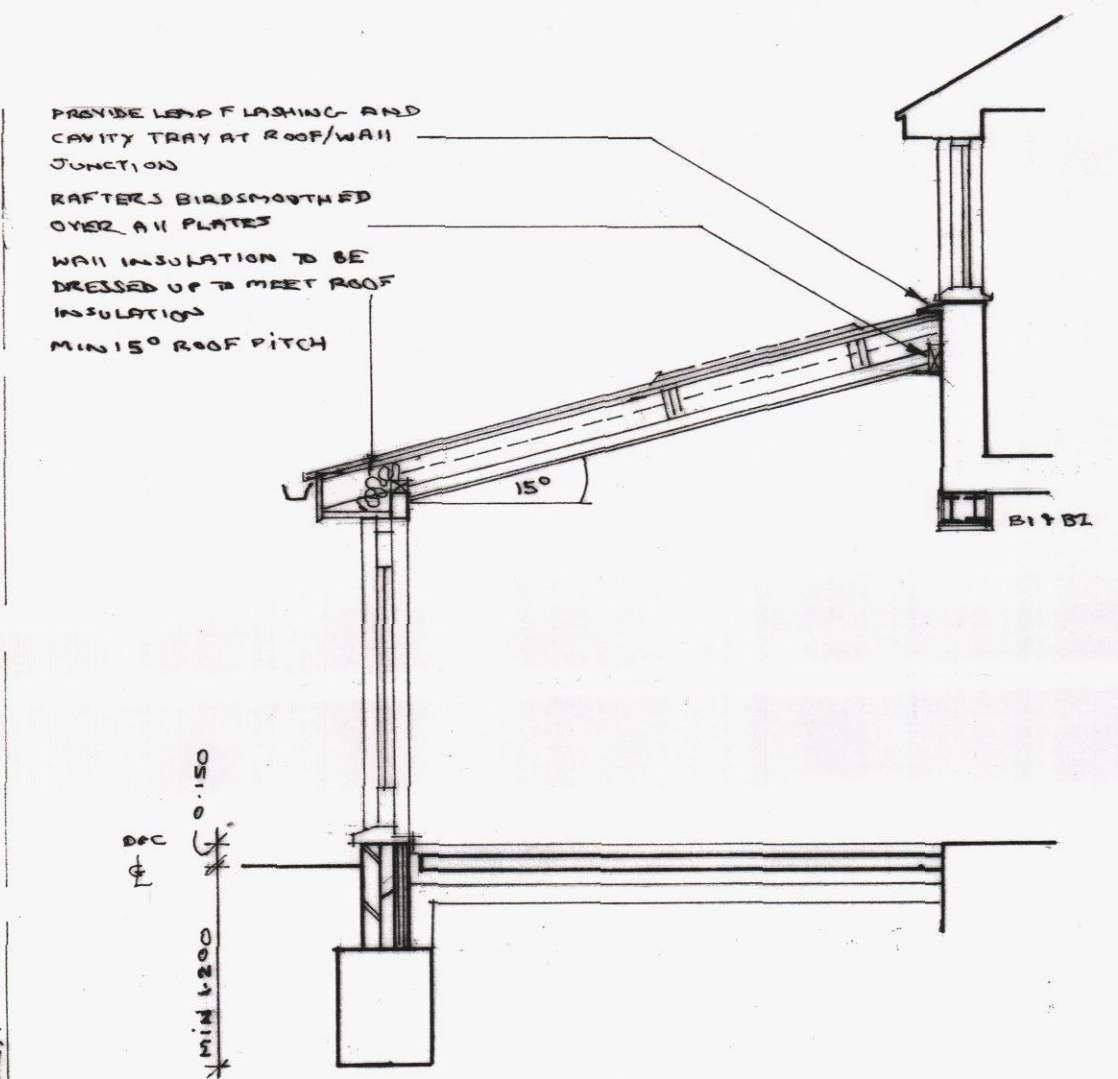

section a-a

rear extension at
32 fraser road
bedhampton, havant

for mr mrs moore

scales 1:50 1:100 date SEPT 14 dwg KM 1

HAVANT BOROUGH
COUNCIL
12 SEP 2014
RECEIVED