


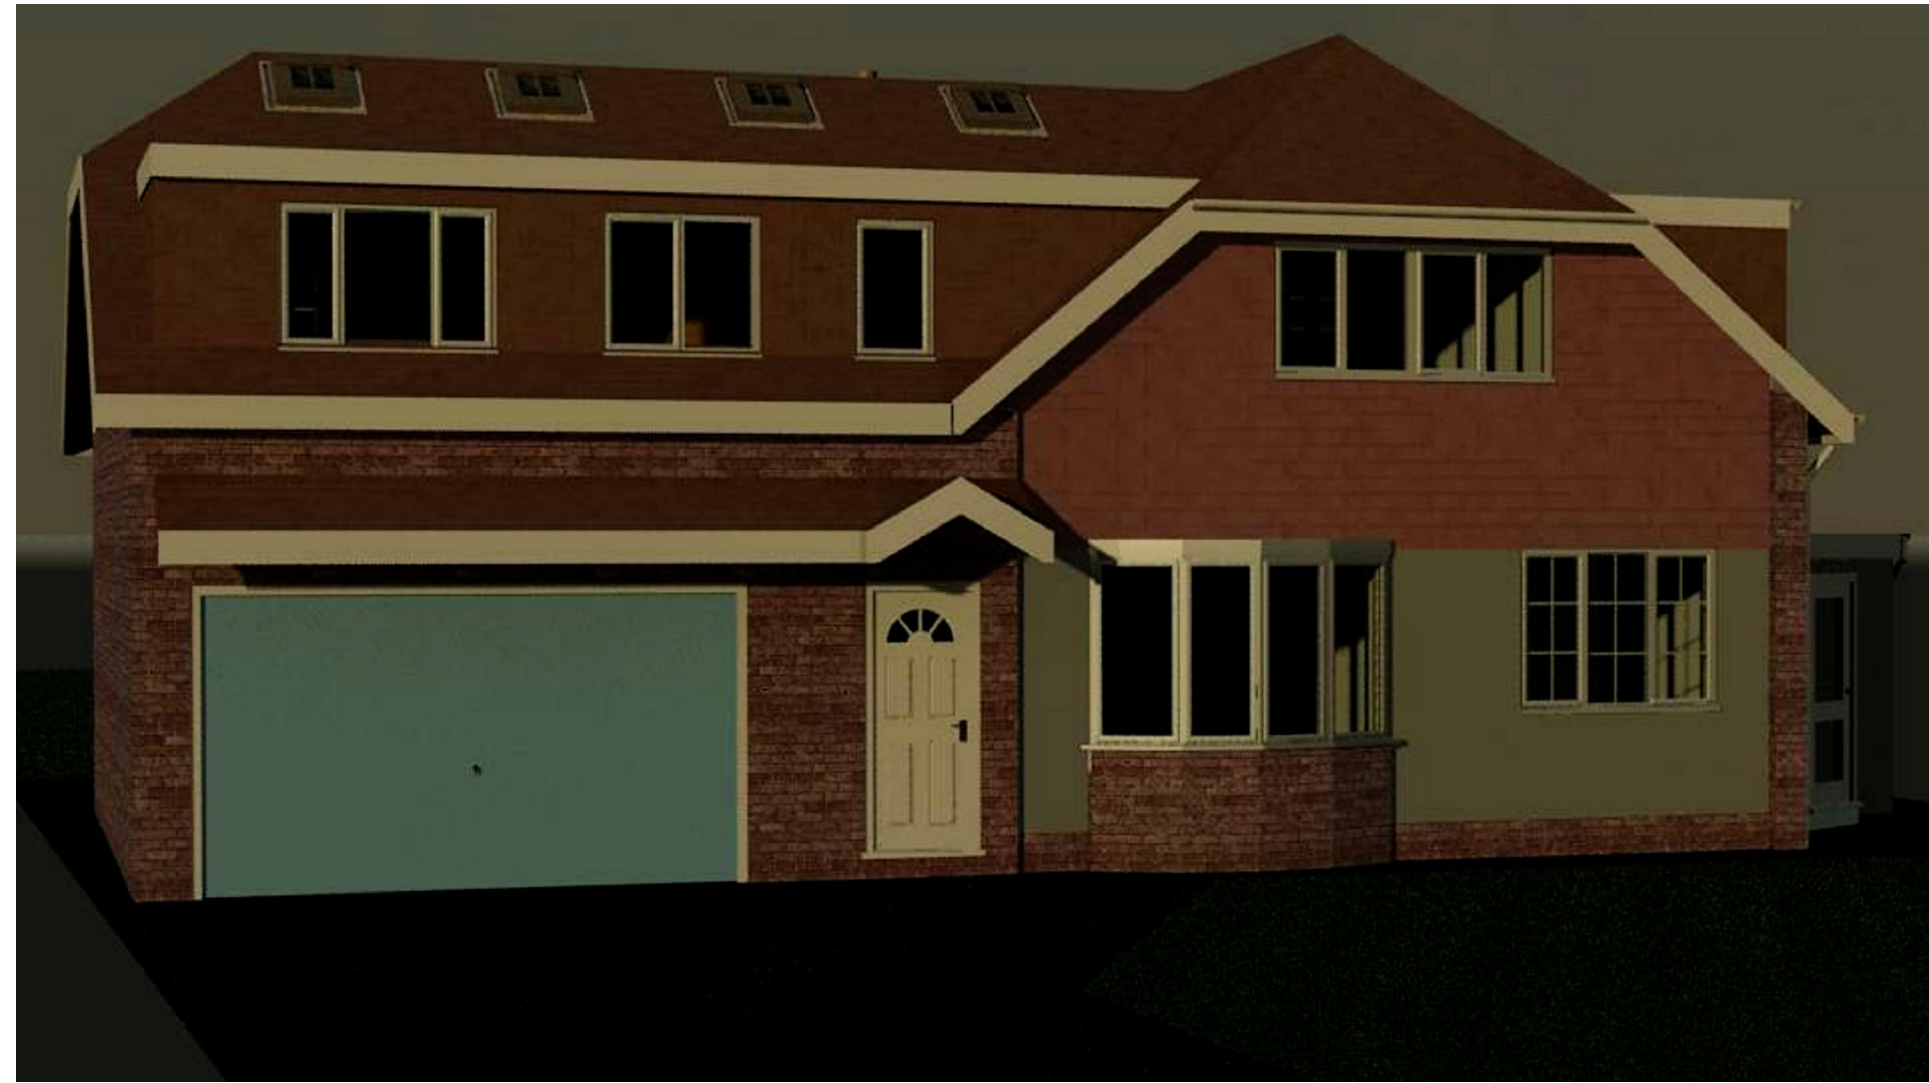

IJ Murray
Associates

www.ijma.co.uk

IJ Murray Associates
173 Havant Road
Hayling Island
Hampshire
PO11 0LF
Phone 02392469004
Mob 07779 246915
e-mail ian@ijma.co.uk

[illegible]

Mr & Mrs Galyer
4 Salterns Close
Hayling Island

Views and street scene

Project number	073
----------------	-----

Date	1.12.09
------	---------

Drawn by	Author
----------	--------

Checked by	Checker
------------	---------

A104 V7

Scale	1 : 1
-------	-------

