

Permission is granted to scale from this drawing for the purpose of Local Authority Planning Approval only. In all other circumstances DO NOT scale from this drawing. Please contact this office for any additional information required.



Contractors, Sub Contractors and Suppliers are to check all relevant dimensions and levels of the site and building before commencing any shop drawings or building work. Any discrepancies should be recorded to the Architect.

Where applicable this drawing is to be read in conjunction with the Consultants' drawings.

This drawing is the copyright of Tetlow King Ltd ©. All rights reserved.

Ordinance Survey Data © Crown Copyright. All rights reserved. Licence No. 100007359

| REV | DESCRIPTION | DATE | AUTH | CHK'D |
|-----|-------------|------|------|-------|
|-----|-------------|------|------|-------|

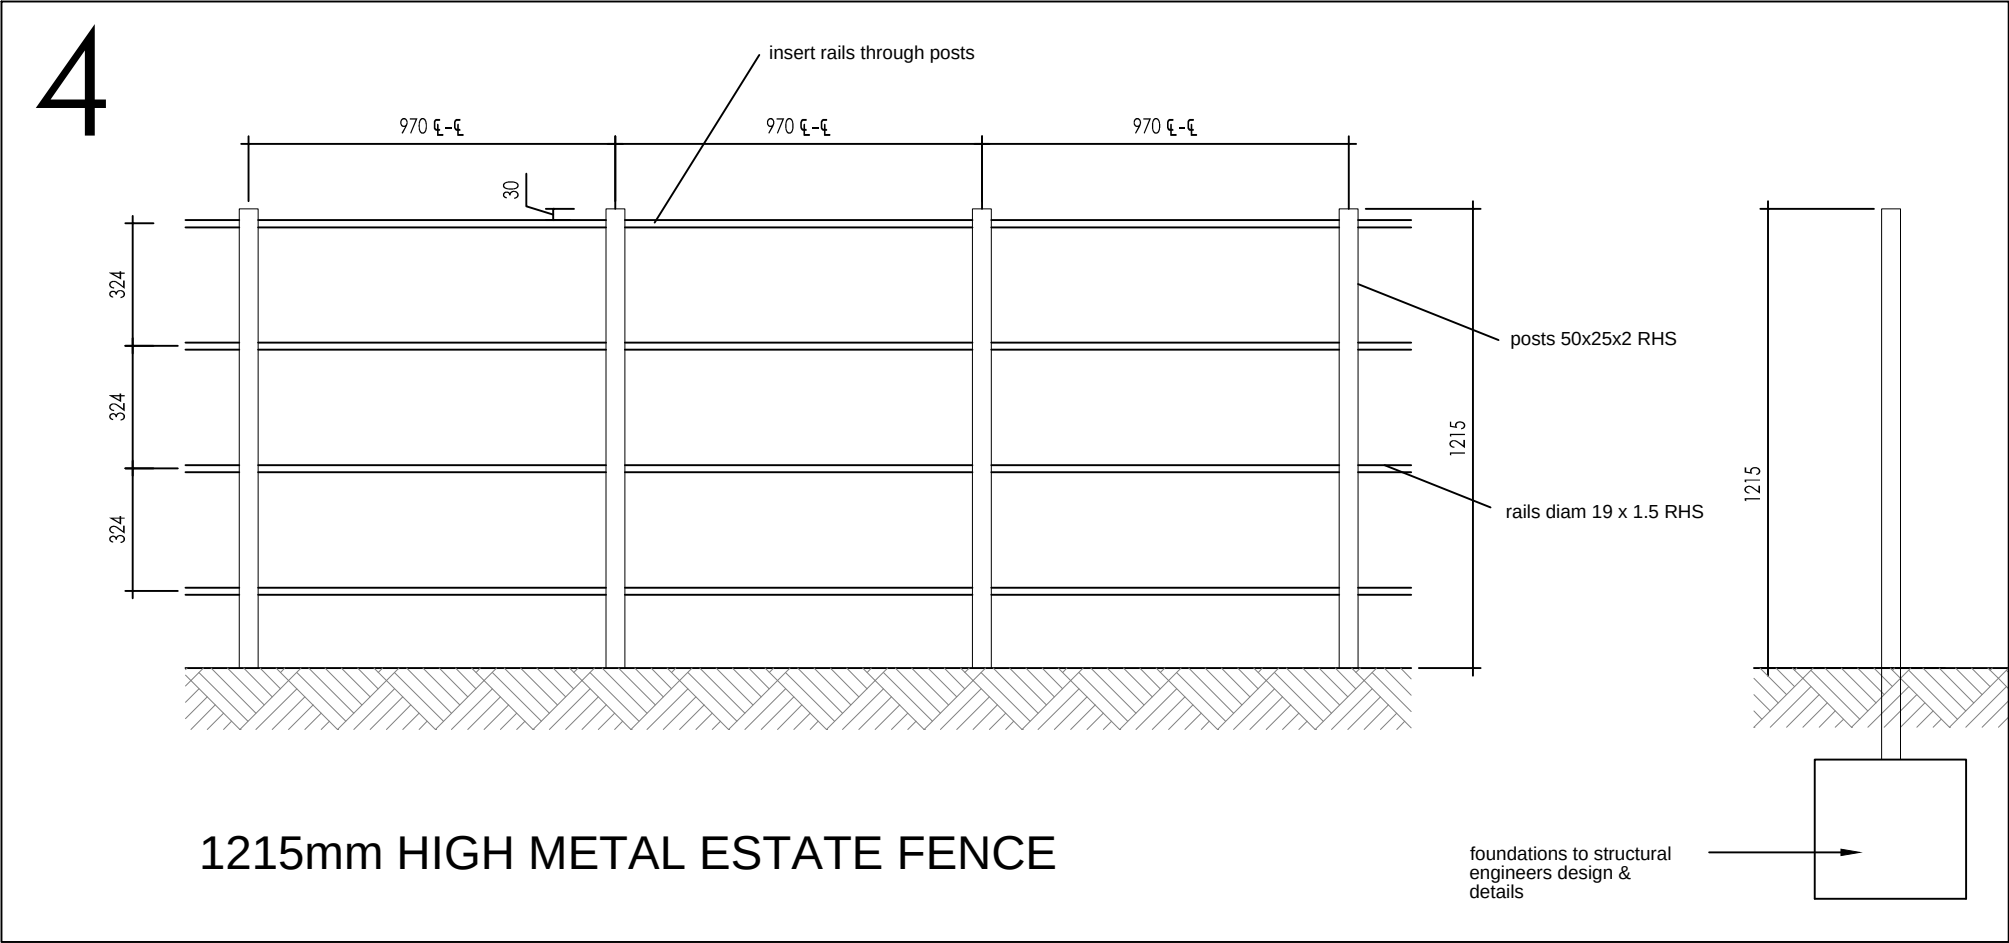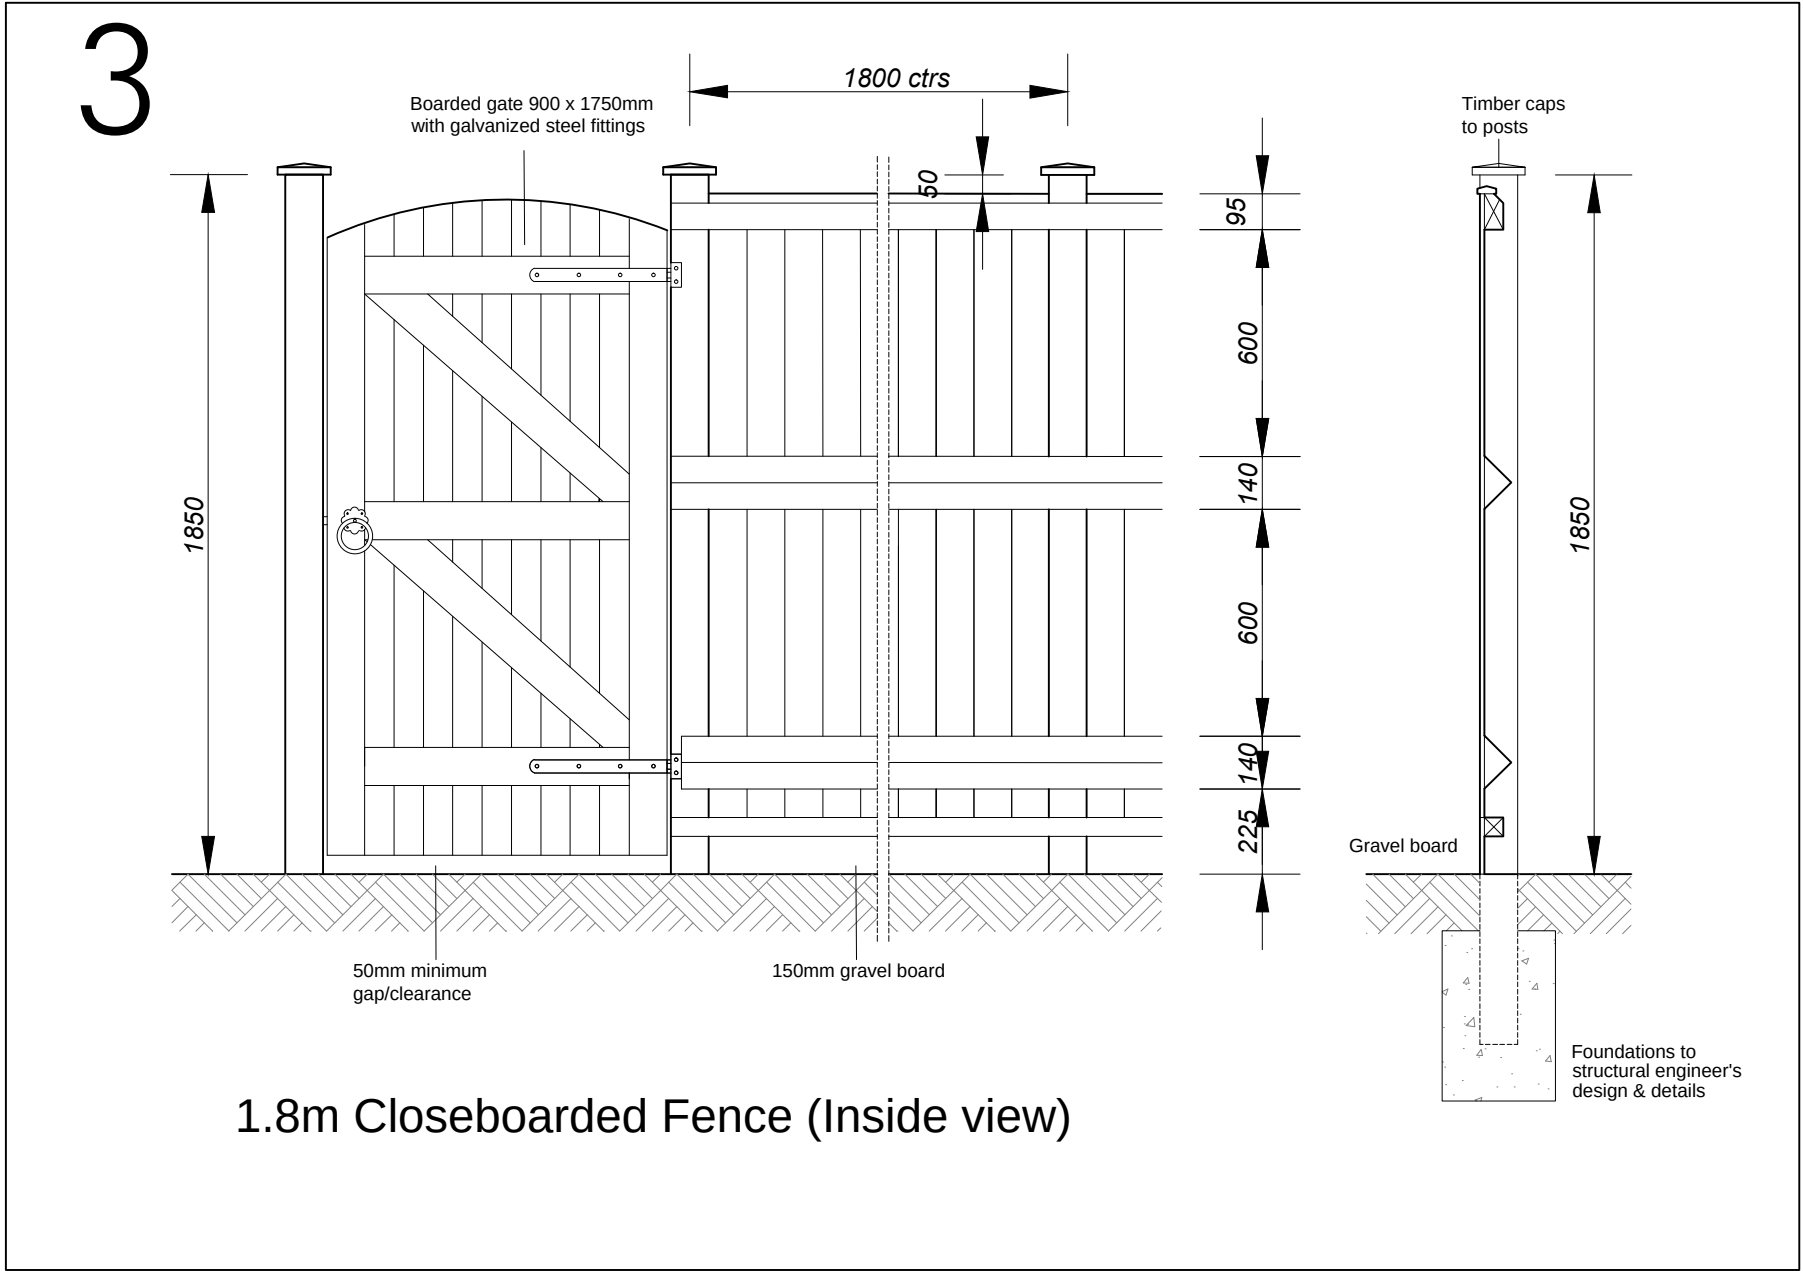

## PLANNING



PROJECT

# BEREWOOD, PHASE 2

Waterlooville, Hampshire

For: Redrow Homes (Southern)

## DRAWING

# Boundary Wall Details

|            |             |        |       |
|------------|-------------|--------|-------|
| SCALE      | DATE        | AUTHOR | CHK'D |
| 1:20 @ A2  | 27/03/14    | SJF    | RP    |
| JOB NO.    | DRAWING NO. | REV    |       |
| REDR130524 | BWD-02      |        |       |