


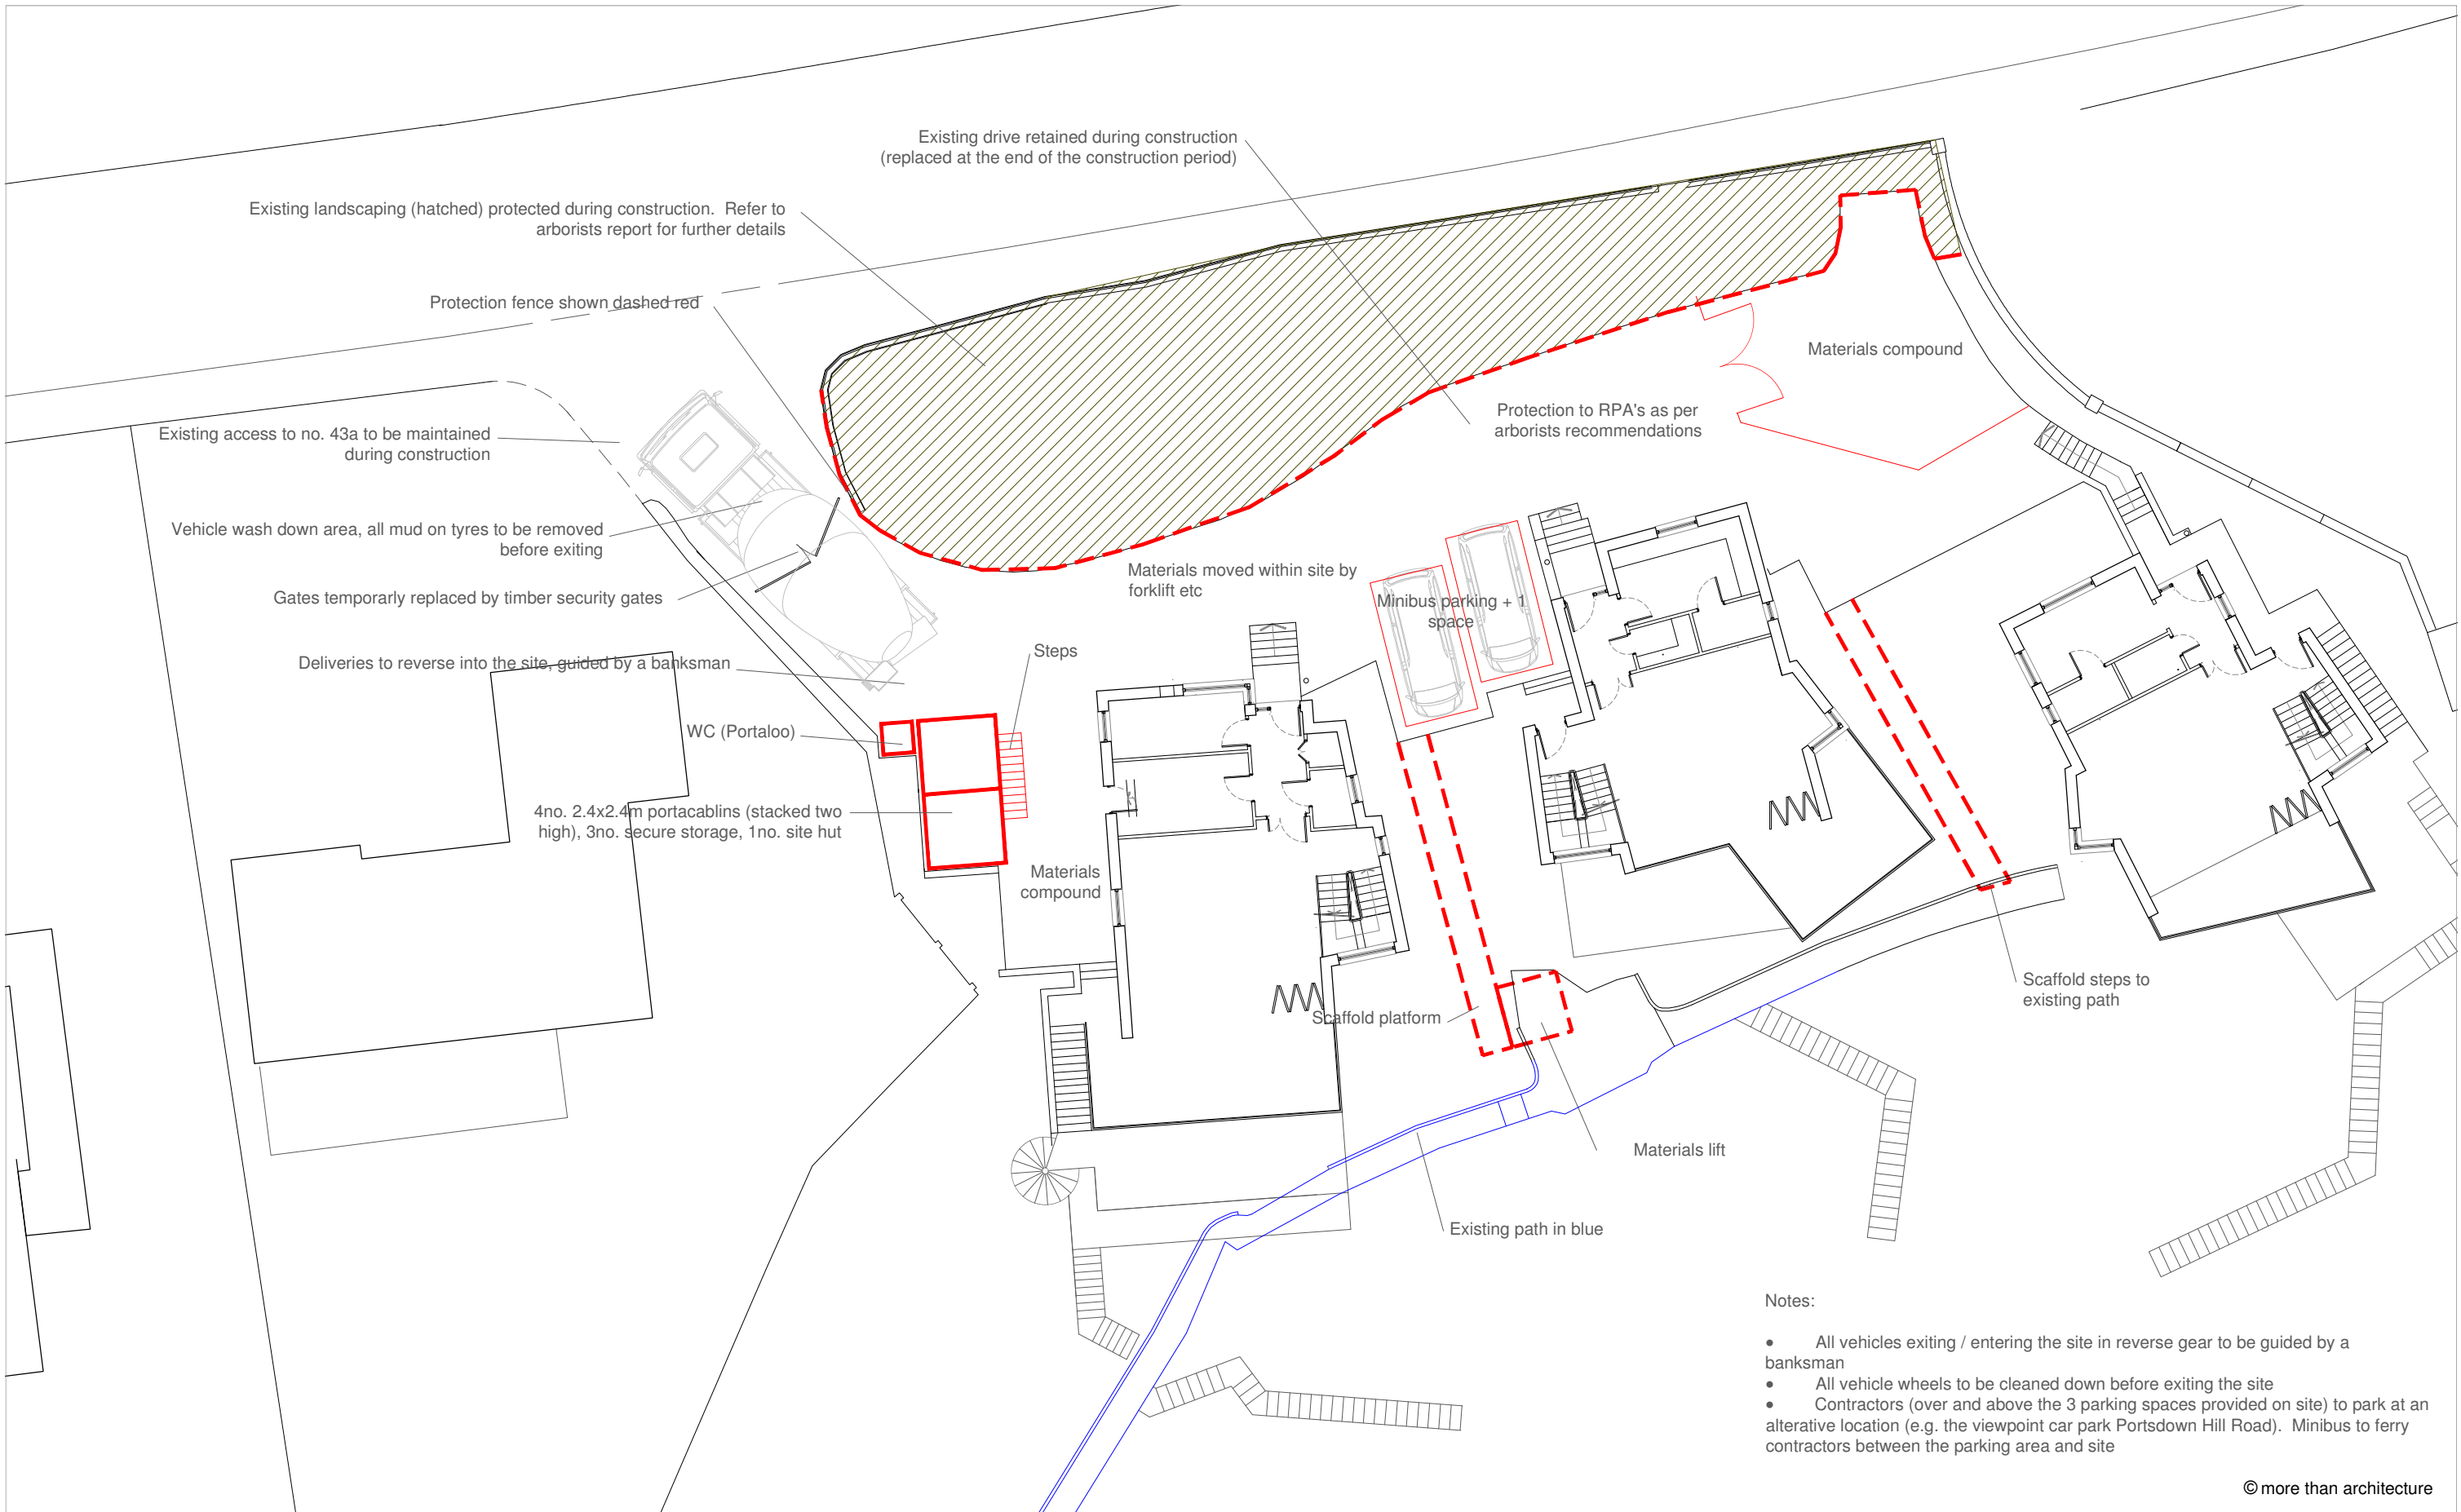

Notes:

- All vehicles exiting / entering the site in reverse gear to be guided by a banksman
- All vehicle wheels to be cleaned down before exiting the site
- Contractors (over and above the 3 parking spaces provided on site) to park at an alternative location (e.g. the viewpoint car park Portsdown Hill Road). Minibus to ferry contractors between the parking area and site

© more than architecture

PROJECT: Portsdown Hill Ltd
Residential Development
Portsdown Hill Road

DRAWING TITLE:

Setup (post groundworks) - Conditions 9,10&11

DATE: September 2014
DRAWING NO: P053/2.20
REV. A DESCRIPTION DATE

NOTES:
This drawing is copyright and shall not be reproduced nor used for any other purpose without the written permission of the architects. This drawing must be read in conjunction with all other related drawings and documentation.



the studio, 2 blackboy lane fishbourne PO18 8BE +44(0)1243 214204
mail@randelldesigngroup.com www.randelldesigngroup.com

