


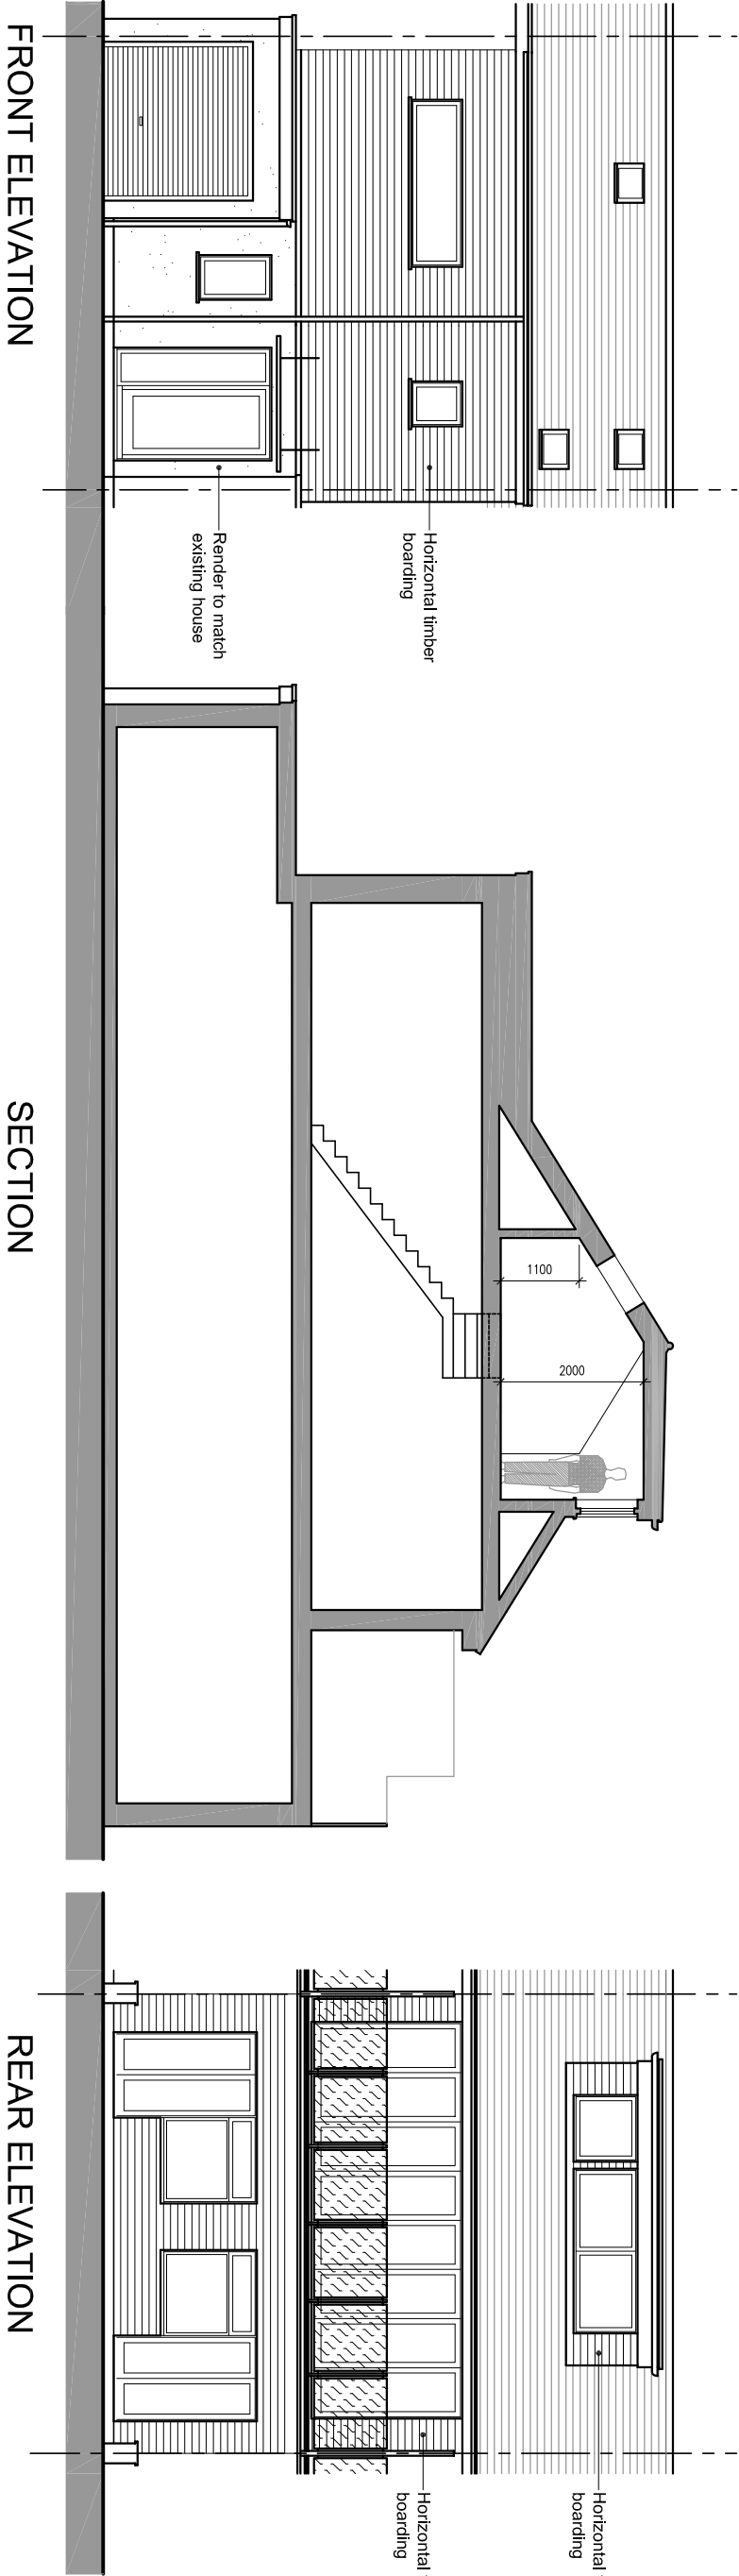

Client: Mr & Mrs Timms			
Address: 4 Marina Close, Emsworth, PO10 7BG.			
Drawing title: Proposed Elevations			
Scale: 1:100	Date Drawn: 28.11.13	Drawn by: JAS	
Job No: 0158	Dwg No: PL04	Rev: A	Status: Planning Submission

