


**PROPOSED TWO STOREY SIDE ADDITION.
44, KINGSCLERE AVENUE, LEIGH PARK, HAVANT, HANTS.
FOR C.MARTIN & M.TAYLOR.**

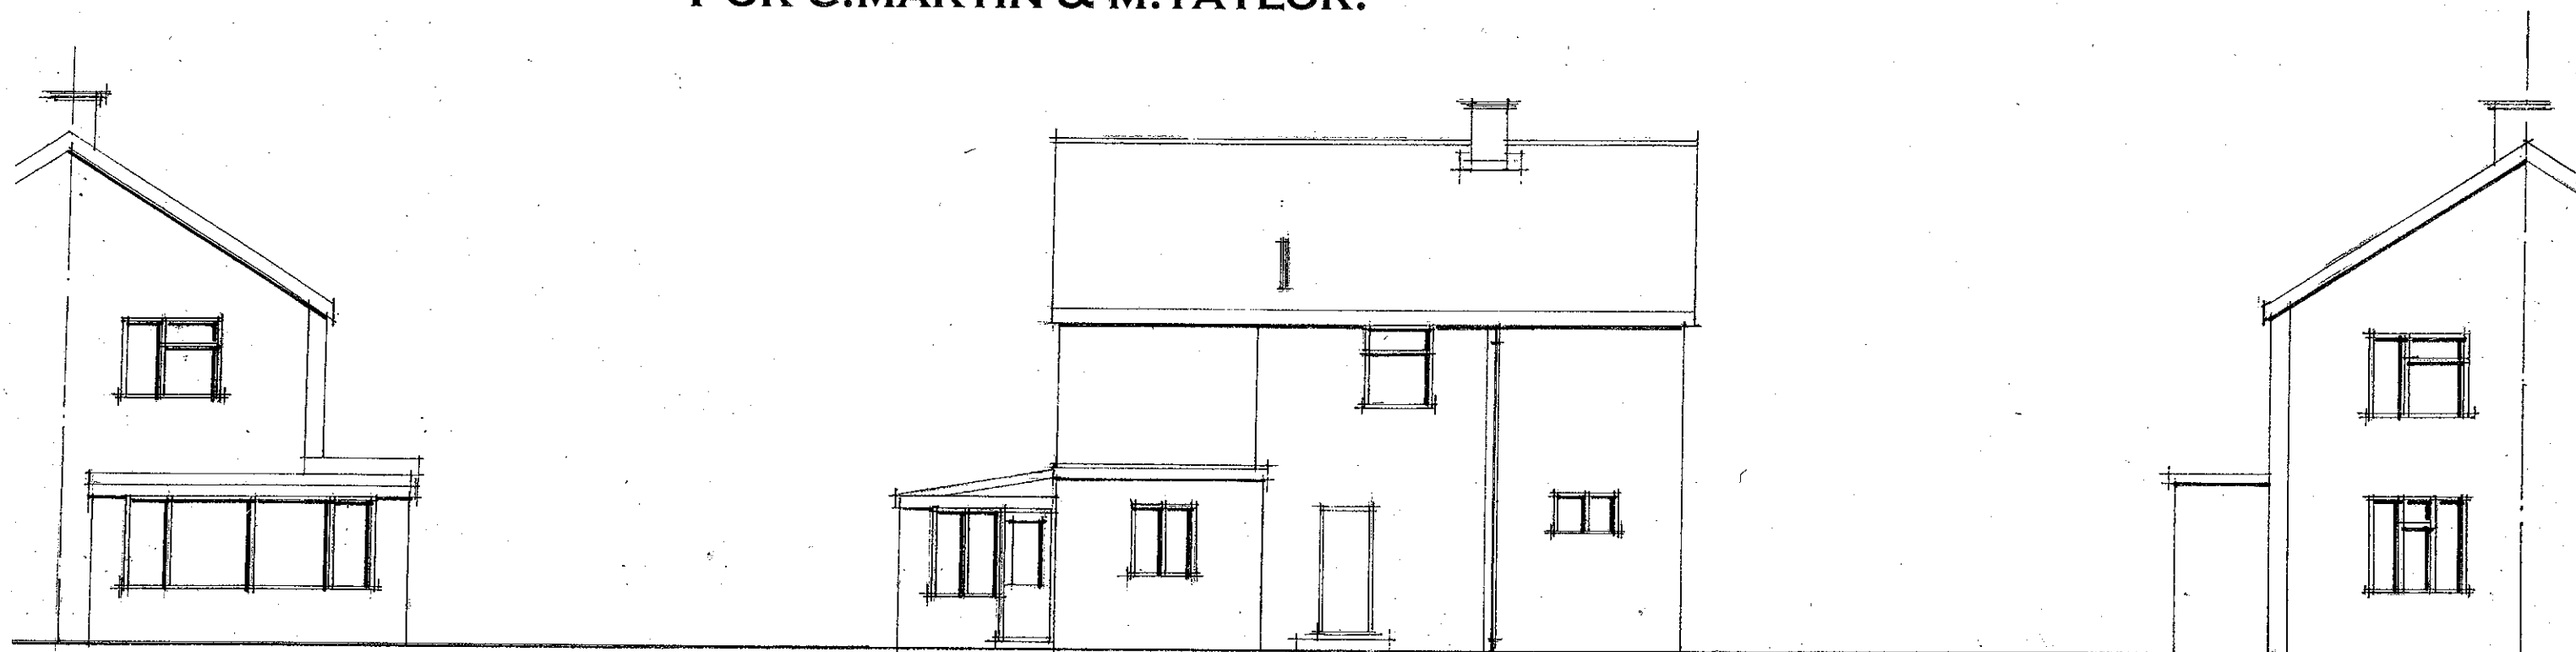


rear

side

EXISTING ELEVATIONS

front

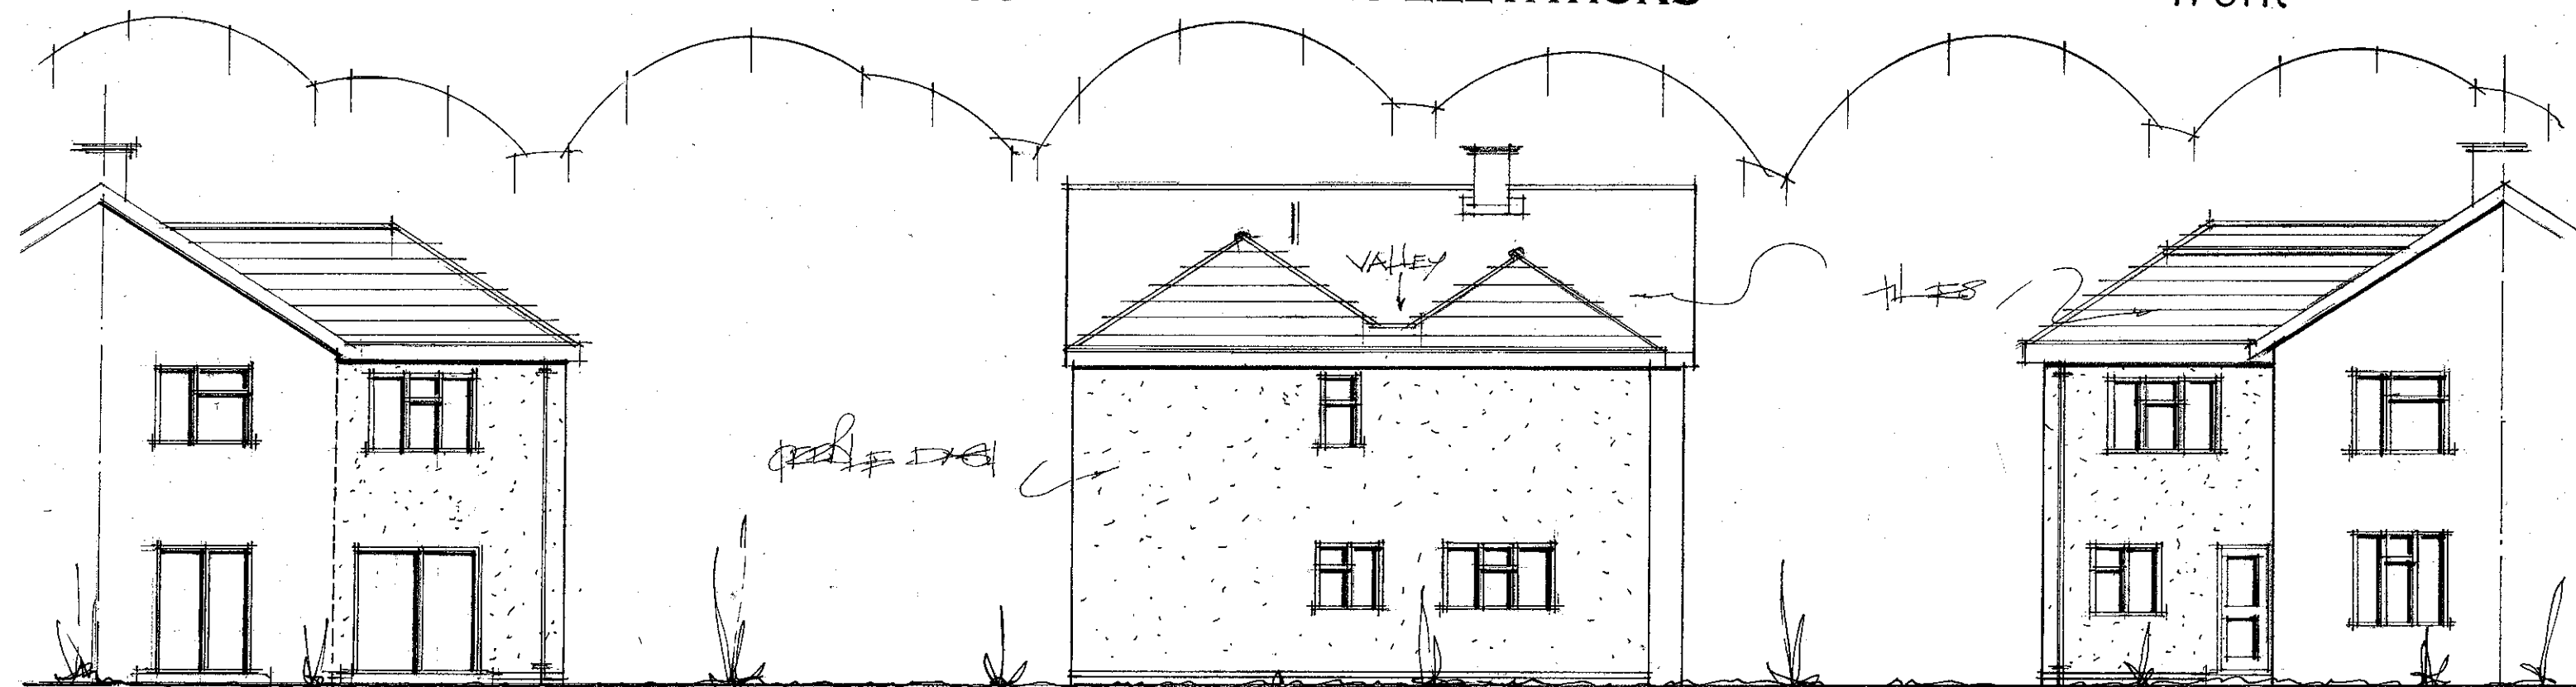

rear

side

front

date jan 2014
scale 1:100

PROPOSED ELEVATIONS

PETER J. WALKER MRICS
CHARTERED SURVEYOR
182 SEAFRONT, HAYLING ISLAND, HANTS
PO11 9 AN