

SUPERSEDED

No. Species Name Height Specification Density
28 No. Taxus baccata 60-80cm BR 0.5m Double Staggered at 0.5m offset

No.	Species Name	Height	Pot Size	Specification	Density
9 No.	Aucuba japonica longifolia	30-40cm	3L	Bushy	4/m ²
32 No.	Berberis thunbergii 'Atropurpurea Nana'	30-40cm	3L	Bushy	4/m ²
49 No.	Berberis thunbergii 'Atropurpurea'	30-40cm	3L	Bushy	4/m ²
8 No.	Ceanothus del. 'Glorie de Versailles'	40-60cm	3L	Leader With Laterals	4/m ²
13 No.	Cornus alba	40-60cm	3L	Branched -BR	4/m ²
52 No.	Cotoneaster suecicus 'Coral Beauty'	30-40cm	3L	Bushy	4/m ²
78 No.	Deutzia gracilis	40-60cm	3L	Branched	4/m ²
5 No.	Deutzia hybrida 'Mont Rose'	40-60cm	3L	Branched	4/m ²
49 No.	Escallonia 'Pride of Donard'	40-60cm	3L	Bushy	4/m ²
17 No.	Escallonia 'Red Elf'	40-60cm	3L	Bushy	4/m ²
9 No.	Gaultheria mucronata	30-40cm	3L	Bushy	4/m ²
67 No.	Hebe 'Mrs Winder'	30-40cm	3L	Bushy	4/m ²
43 No.	Hebe 'Oratio Beauty'	30-40cm	3L	Bushy	4/m ²
62 No.	Hebe 'Sapphire'	30-40cm	3L	Bushy	4/m ²

62 No.	Hebe 'Sapphire'	30-40cm	3L	Bushy	4/m ²
33 No.	Hebe rakaiensis	30-40cm	3L	Bushy	4/m ²
13 No.	Hippophae rhamnoides	60-80cm	3L	Branched -3 brks -BR	4/m ²
44 No.	Hypericum forrestii	40-60cm	3L	Bushy	4/m ²
837 No.	Ligustrum vulgare	60-80cm	3L	Branched	0.5m Double Staggered at 0.5m offset
56 No.	Lonicera pileata 'Moss Green'	30-40cm	3L	Bushy	4/m ²
16 No.	Pachysandra terminalis 'Green Carpet'	12-20cm	2L	Bushy Several shoots	4/m ²
2 No.	Philadelphus 'Beaucleik'	60-80cm	10L	Branched	Counted
58 No.	Philadelphus 'Belle Etoile'	30-40cm	3L	Branched	4/m ²
23 No.	Philadelphus 'Sybille'	30-40cm	3L	Branched	4/m ²
9 No.	Pittosporum tenuifol. 'Irene Patterson'	30-40cm	3L	Bushy	4/m ²
21 No.	Potentilla fruticosa 'Abbotswood Silver'	30-40cm	3L	Bushy	4/m ²
14 No.	Potentilla fruticosa 'Abbotswood White'	30-40cm	3L	Bushy	4/m ²
7 No.	Potentilla fruticosa 'Daydawn'	30-40cm	3L	Bushy	4/m ²
6 No.	Potentilla fruticosa 'Sophie's Blush'	30-40cm	3L	Bushy	4/m ²
17 No.	Prunus laurocerasus 'Otto Luyken'	30-40cm	3L	Bushy	0.5m Double Staggered at 0.5m offset
19 No.	Salix cinerea	60-80cm	0/1 - 5/6 brks -BR	Branched	4/m ²
13 No.	Salix purpurea	60-80cm	0/1 - 5/6 brks -BR	Branched	4/m ²
19 No.	Salix triandra	60-80cm	0/1 - 5/6 brks -BR	Branched	4/m ²
19 No.	Sarcococca hookerana digy. 'Purple Stem'	30-40cm	3L	Bushy	4/m ²
9 No.	Sarcococca hookerana digy. 'Purple Stem'	30-40cm	3L	Bushy	4/m ²
34 No.	Viburnum burkwoodii	30-40cm	3L	Bushy	4/m ²
13 No.	Viburnum lantana	60-80cm	3L	Bushy -BR	4/m ²
13 No.	Viburnum opulus	60-80cm	3L	Bushy -BR	4/m ²
51 No.	Viburnum opulus 'Compactum'	30-40cm	3L	Bushy	4/m ²

No.	Species Name	Height	Pot Size	Specification	Density
2 No.	Clematis rosemoor	60-80cm	3L	Several Shoots -Caned	Counted
2 No.	Jasminum officinale	80-100cm	3L	Several Shoots -Framed	Counted


Tree Planting Pit Detail within Soft Landscape

Root Rain Metro tree pit irrigation system as supplied by Green-Tech Industries or similar and approved

Pressure impregnated softwood stakes driven into ground with a minimum of 400mm below ground

The tree should be positioned in the hole so that the top of the rootball is level with the surrounding ground level

Backfilled material to be either originally excavated soil or imported soil to BS882:2007. If judged to be of poor quality then suitable well rotted organic matter must be added. To be backfilled in layers of 300mm, each layer to be lightly firmed in with heel, to exclude large voids

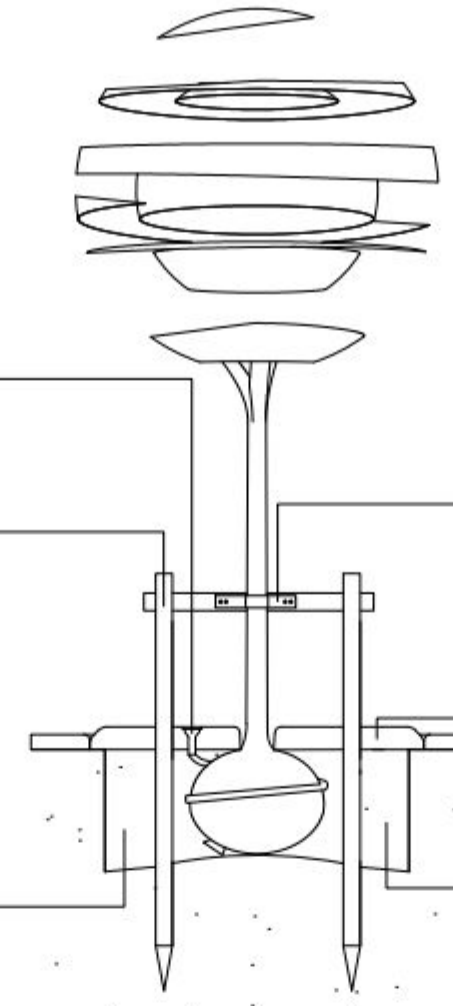

Wire cage to be left on, and folded back/out away around stem, if rootballed.

Rubber belling and spacer block attached with galvanised nails as supplied from Green-Tech Industries or similar and approved with tie height 1/3 stem height

Good quality, well rotted mulch to be applied to a minimum of 75mm depth, and no more than 150mm, leaving the stem base clear and mulch free
Tree pit to be no deeper than rootball, 600mm larger than rootball on all sides, and should be square with sides and base of pit to be forked over

All components as supplied from Green Leaf or similar and approved

TIMBER FOOTBRIDGE

LANE

boundary line

A gradual lighting scheme will be implemented going from standard highway lighting in the main residential area to directional lighting on the perimeter of the site and low directional lighting on the edge with the public open space

dwg. 13
dwg. 15

dwg. 13
dwg. 14

SPECIFICATION
Forestry Commission Practice note 8.
All native species should be of local stock. Native trees and shrubs certified as British Native plant stock.
All planting stock should comply with the Horticultural Trade Association National Plant specification.
All planting preparation, handling, planting & maintenance should be in accordance with CPSE Code for Handling and Establishing plants.
All trees and shrubs to comply with BS 3936 Part 1 1992, planted to BS 4043:1989 and BS 4428:1989. All works generally, to comply with the written Soft Landscape Specification.
Topsoil incorporated into planting beds to be gently mounded towards the centre of each bed to allow for settlement.
On completion of planting the whole area of the shrub bed shall be mulched with 75mm consolidated thickness of medium textured decorative grade natural pine bark having first been prepared in accordance with the specification. Free standing hedges shall have a 3 strand galvanised wire and tanalised softwood timber post fence, to BS 1722-2:2000, erected along a line between the two rows of hedge plants.
All existing trees and hedges to be protected in accordance with BS837:2012 for the duration of the construction period.

NOTE: DO NOT SCALE FROM DRAWING

Legend

- Existing trees to be retained and protected during construction
- Proposed tree planting within soft landscape, see details
- Proposed specimen shrub planting to receive short angular staking on half standards with expandable tree ties. Irrigation tubing to root system of Amelanchier specimens as required
- Proposed climbing plants to be trained up adjacent wall/ fence/pergola with galvanised wires and hook set 250mm apart with support canes removed prior to planting
- Proposed shrub planting to receive 75mm bark mulch after planting operations. Mixes to be planted in groups of 5-7m² of each species
- Proposed marginal planting. Mixes to be planted in groups of 5-7m² of each species
- Proposed native shrub mix to receive 75mm bark mulch after planting operations. Shrubs to be planted in groups of 7-10m² of each species
- Proposed ornamental hedge planting to be planted in a double staggered row 500mm apart and at 500mm centres in each row. To be maintained at 1.2m height and 1.8m adjacent to plot boundaries
- Proposed ornamental roadside hedge planting to be planted in a double staggered row 500mm apart and at 500mm centres in each row. To be maintained at 1m height. Planted in parallel rows with the Escallonia row planted closest to paths.
- Proposed grass areas to receive good quality amenity grass turves laid in line with good horticultural practices
- Proposed grassland areas to be seeded with good quality grass seed mix with 20% locally sourced wildflower mix
- Proposed post and rail safety fencing
- Cut lines

A 19/02/2013 Layout Change JCL
Rev Date Details Drawn

ACD
Ecology
Arboriculture
Landscape Architecture

ACD Landscape Architects & ACD Ecology
Rodbourn Rail Business Centre, Grange Lane, Malmesbury,
Wiltshire, SN16 6ES
Tel: 01666 825646 Fax: 01666 824654

ACD Arboriculture
Tanners, Lower Street, Haslemere, Surrey,
GU27 3PE
Tel: 01483 425714 Fax: 01428 641090

ACD (Landscape Architects) Southampton
12 Southgate Street, Winchester, Hampshire, SO23 9EF
Tel: 01962 855604

www.acdlandscap.co.uk

Space to live
David Wilson Homes

scheme: Manor Farm, Denvilles
Havant
client: David Wilson Homes
drawing: Landscape Proposals
date: November 2012
scale: 1:200@A1
drawing no: BSH 17581 13A
drawn: AK checked: AW

Copyright of ACD Landscape Architects Ltd. All rights reserved in Chapter IV of the Copyright, Designs and Patents Act 1988 have been generally asserted. 2012. Copyright of this plan remains with ACD until all fees have been paid in full.