


OS Mastermap
17 September 2011, ID: BW1-00095758
maps.blackwell.co.uk

1:500 scale print at A4, Centre: 471739 E, 108136 N

©Crown Copyright. Licence no. 100041040

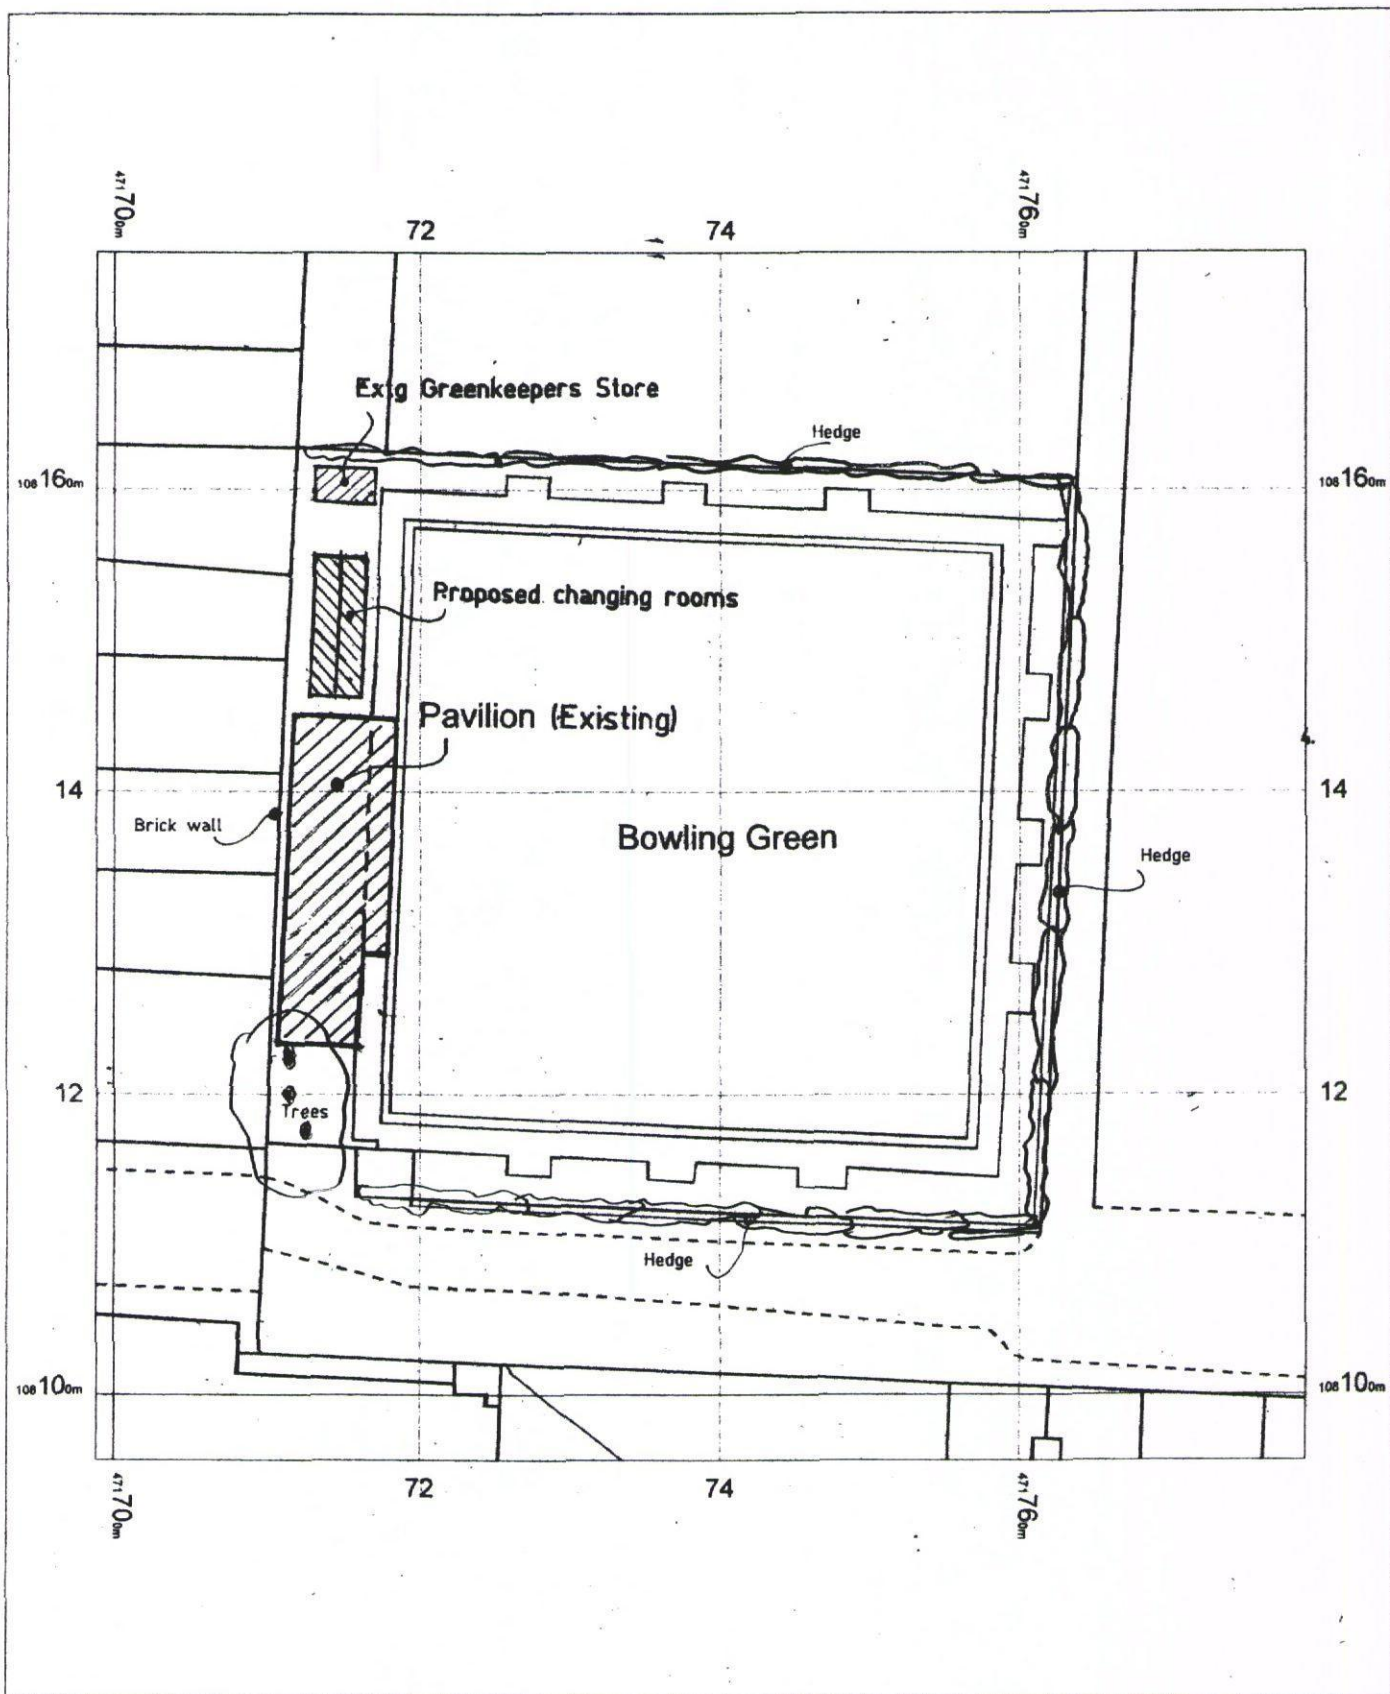

BLACKWELL'S
www.blackwellmapping.co.uk

TEL: 02920 228 729
maps.cardiff@blackwell.co.uk