




1 Front
1 : 100

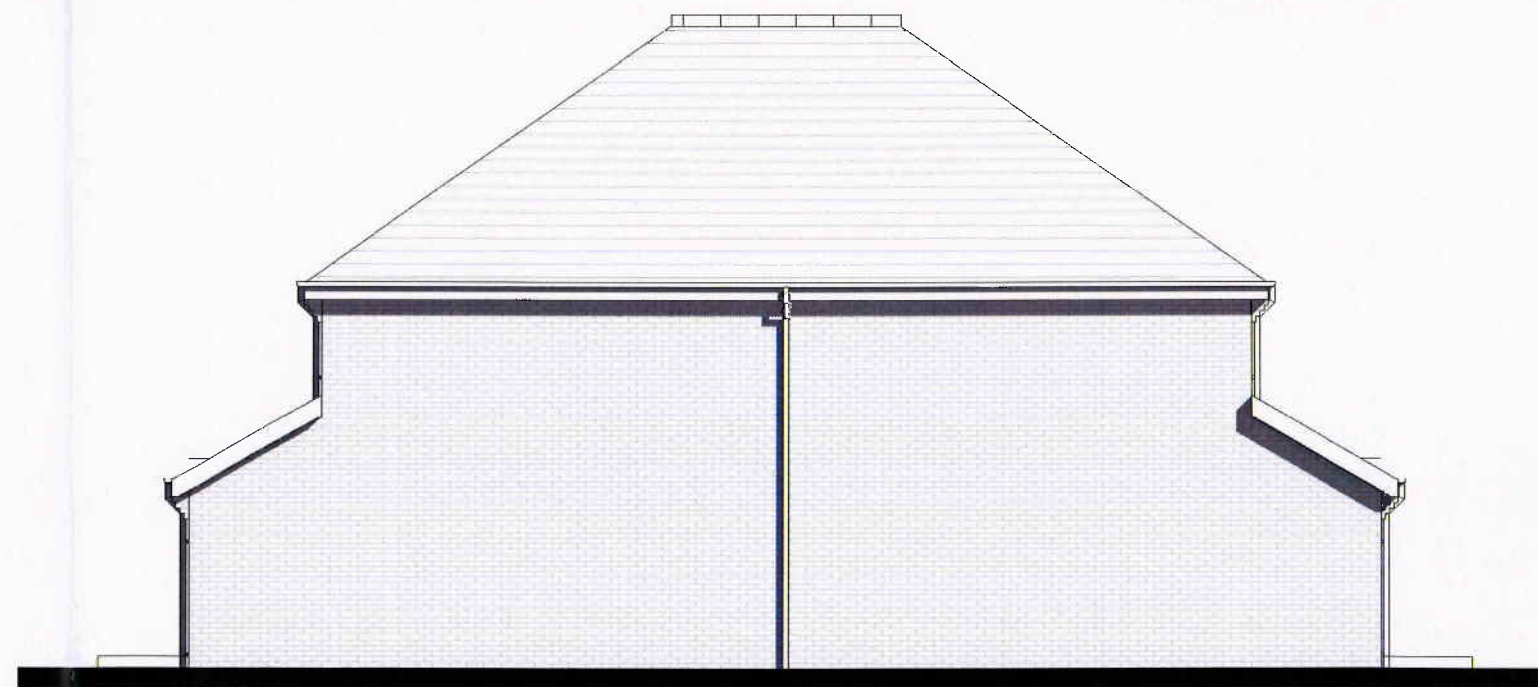

2 Gable 1
1 : 100



No.	Description	Date
A	Renumbered Units	29/05/14