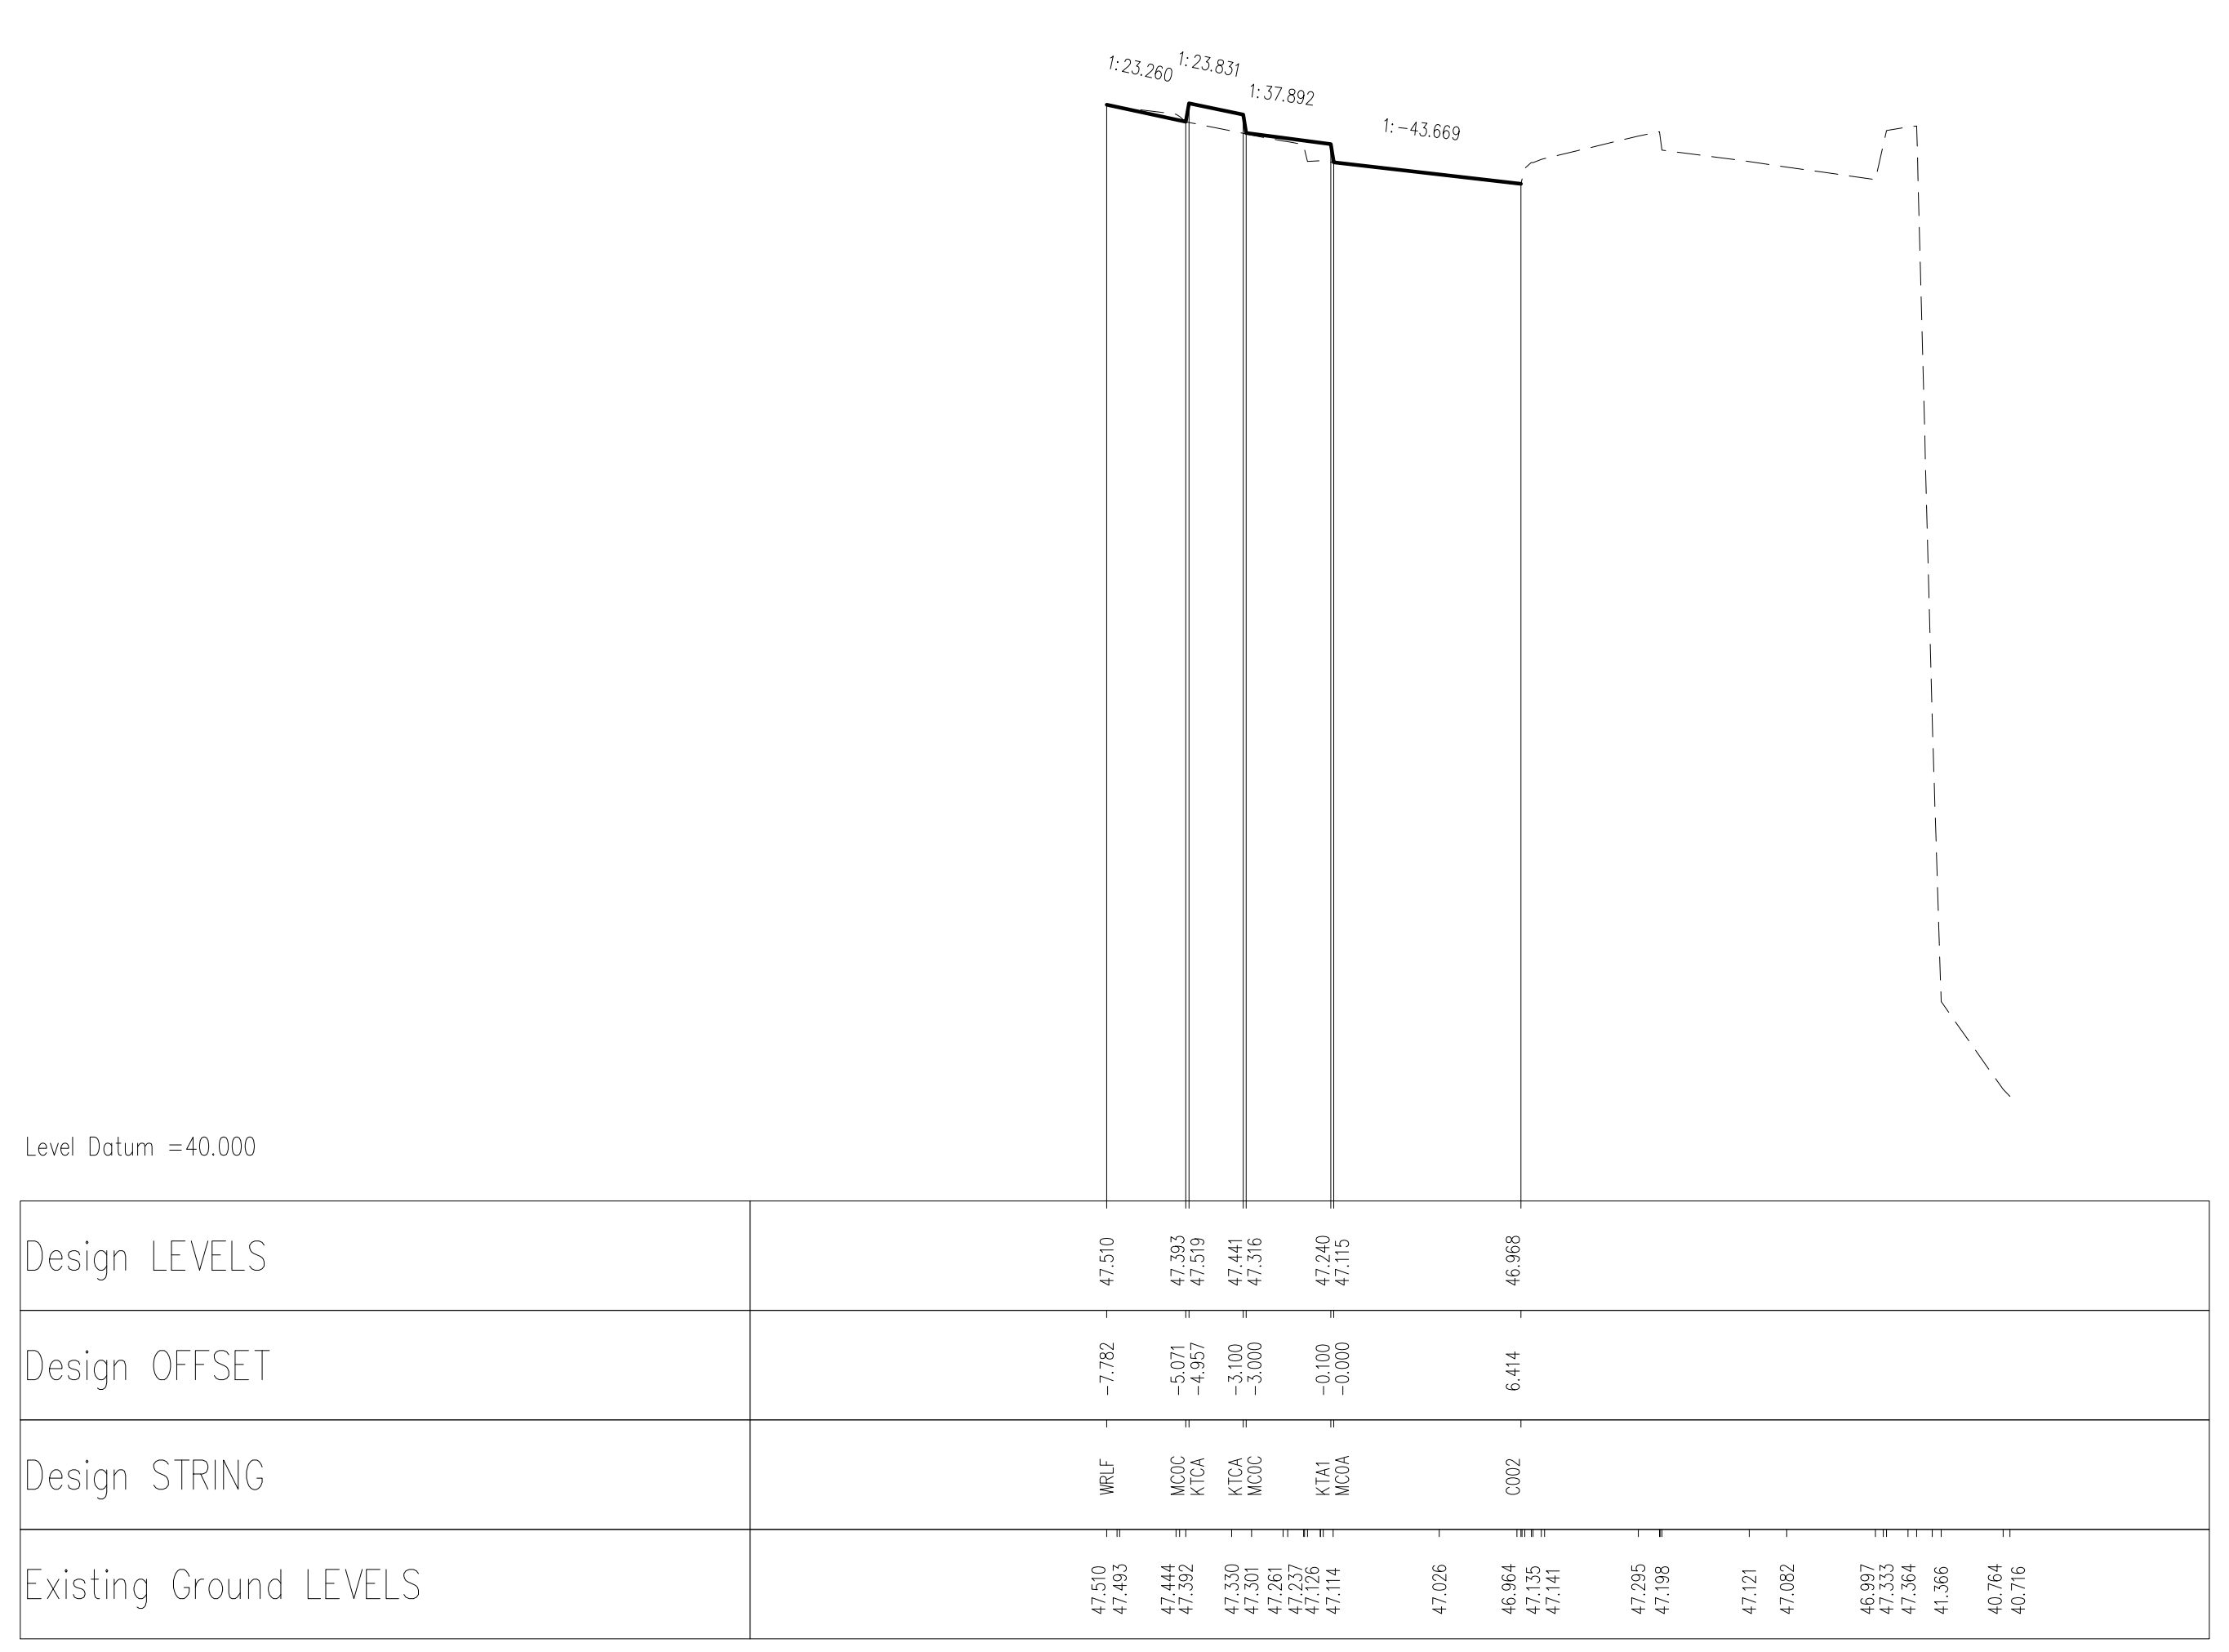

Chainage =25.000

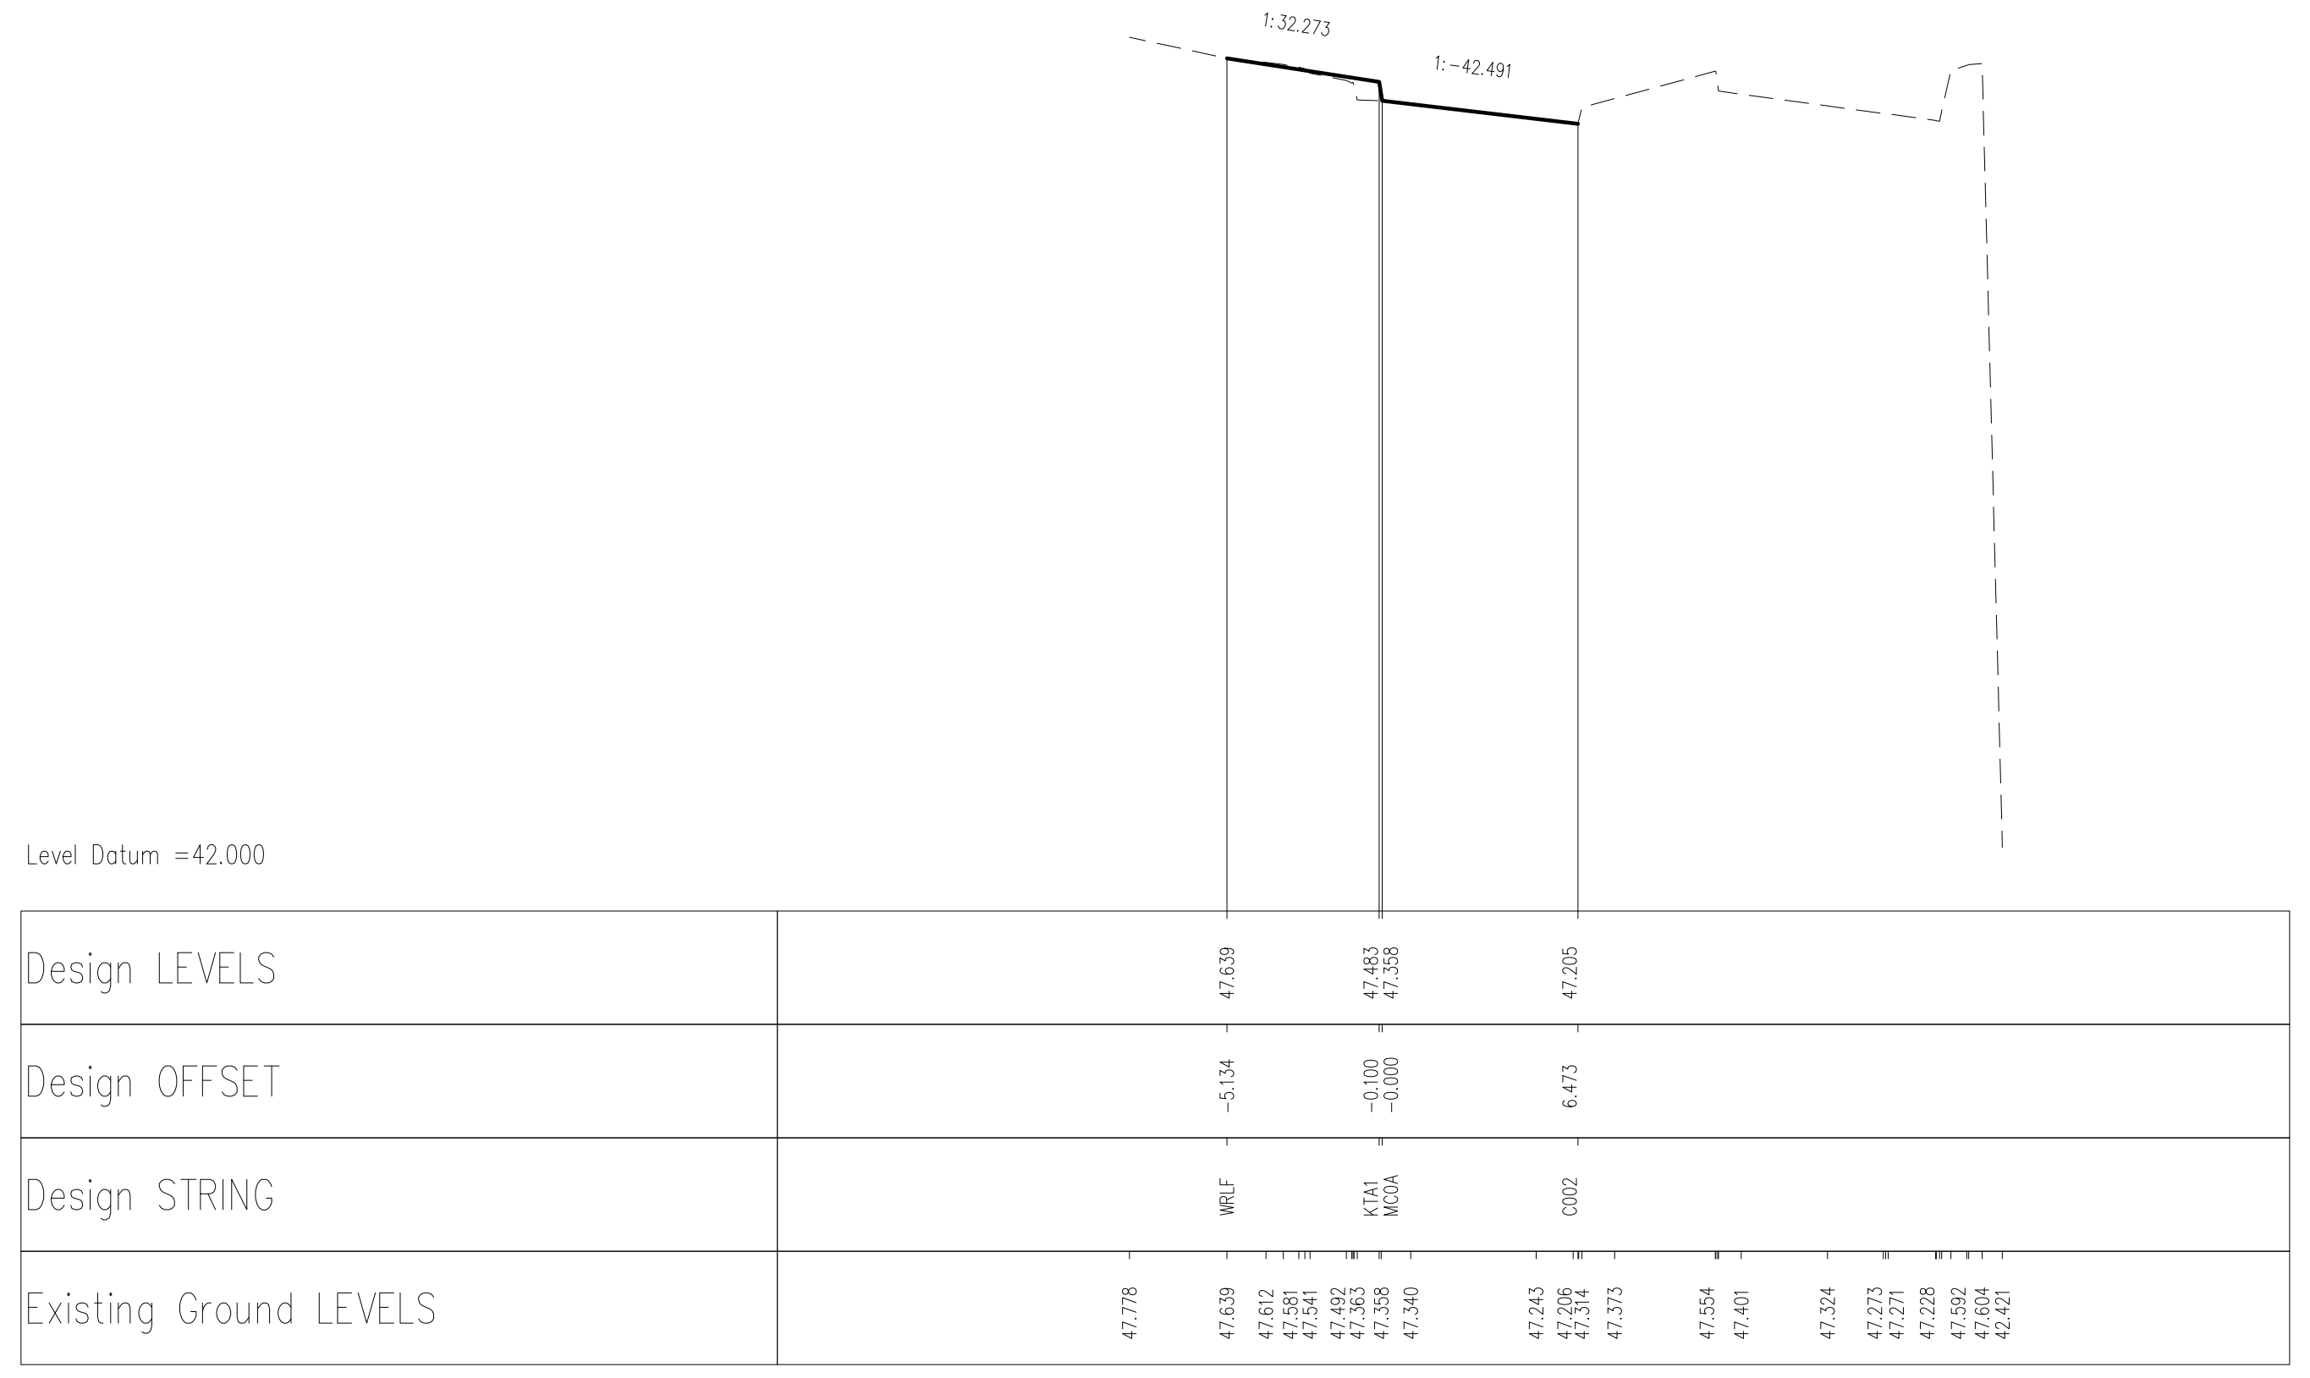

Chainage =20.000

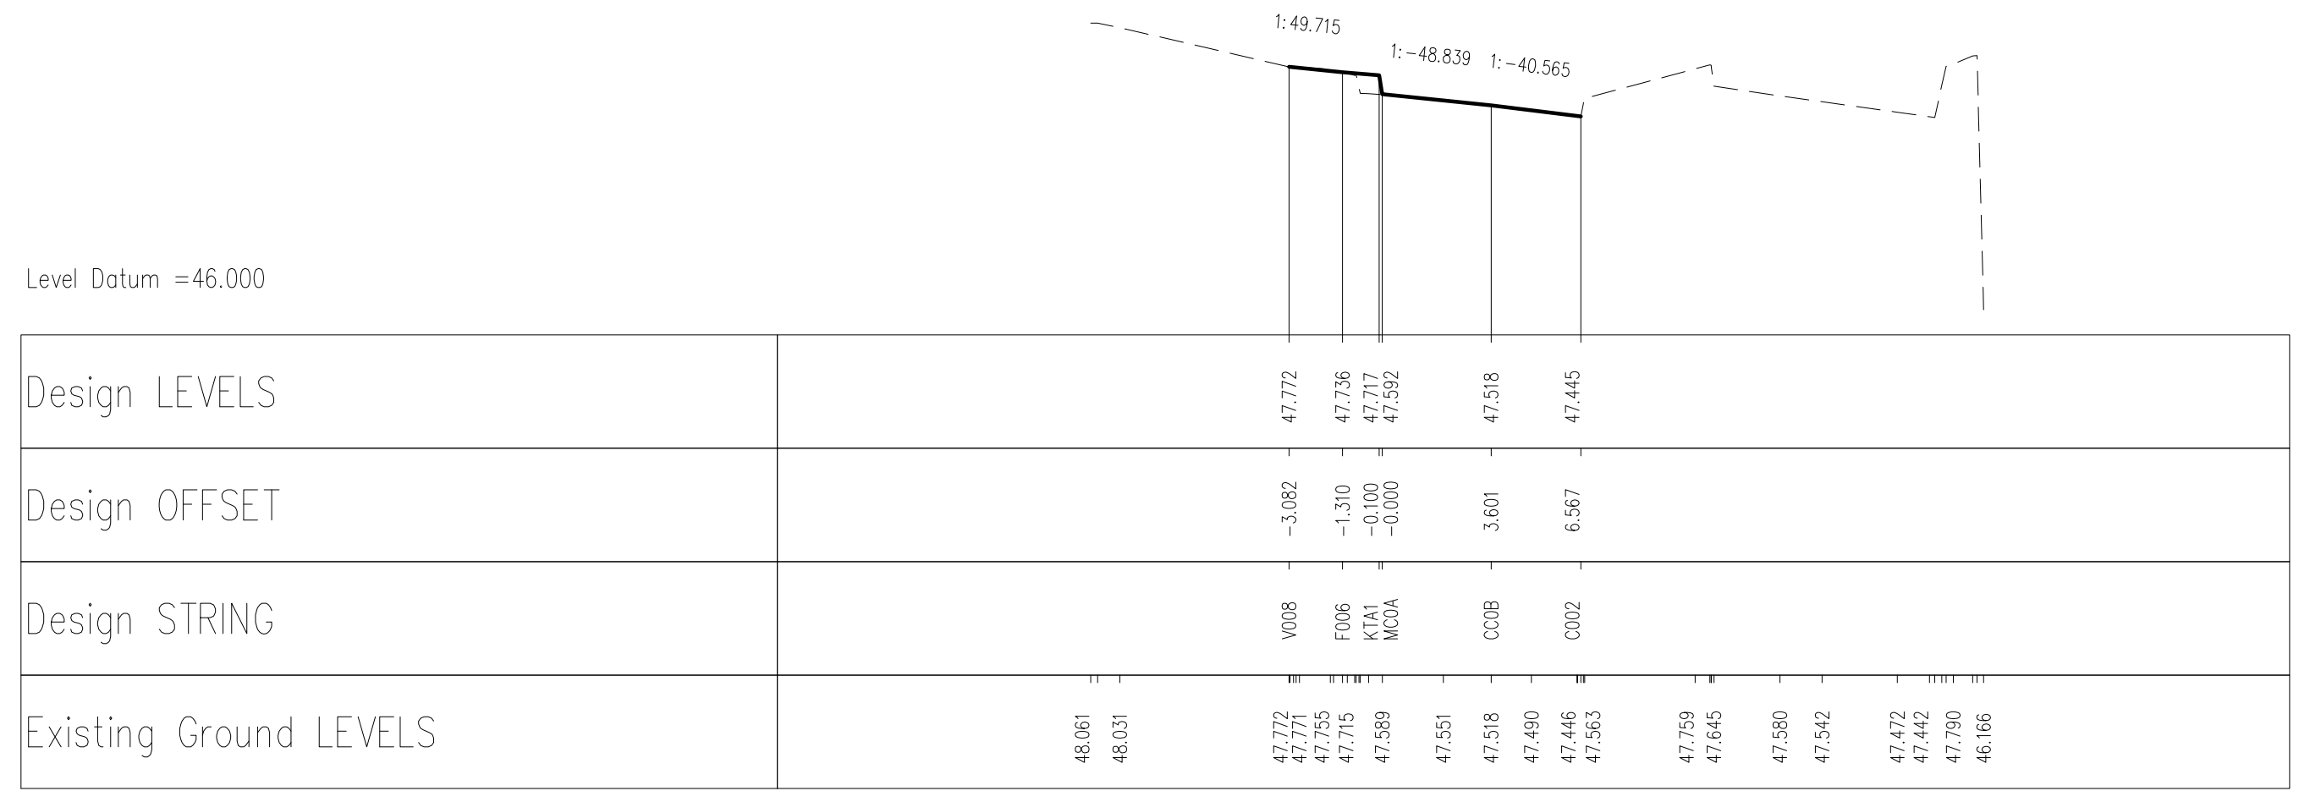

Chainage =15.000

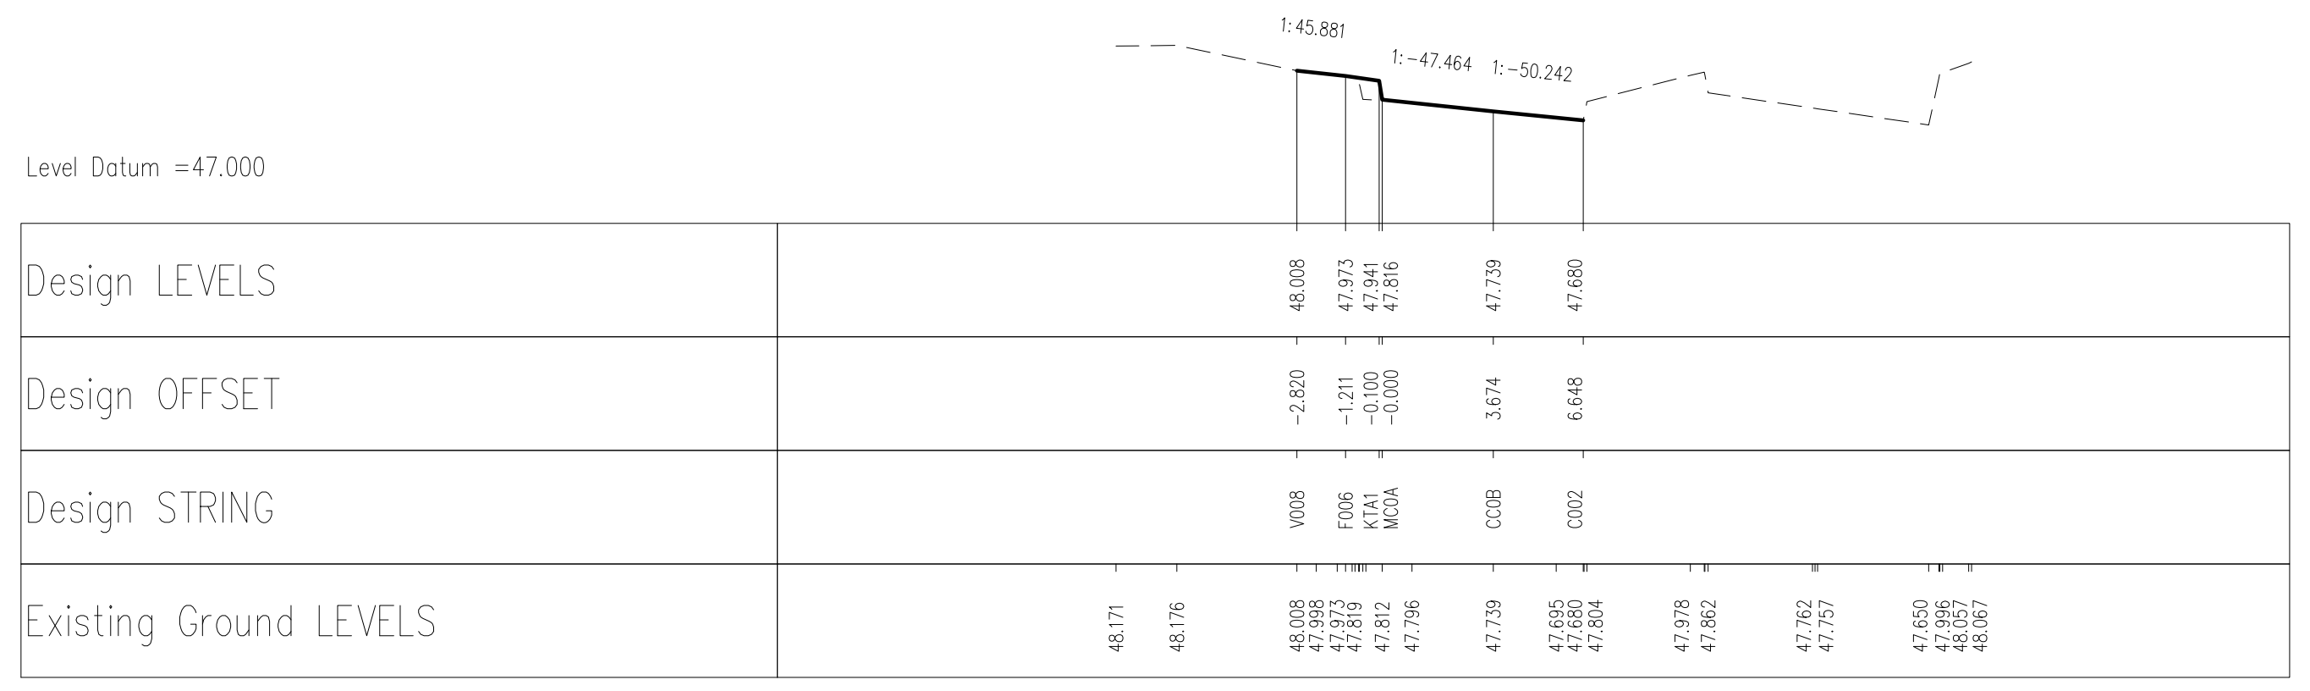

Chainage =10.000

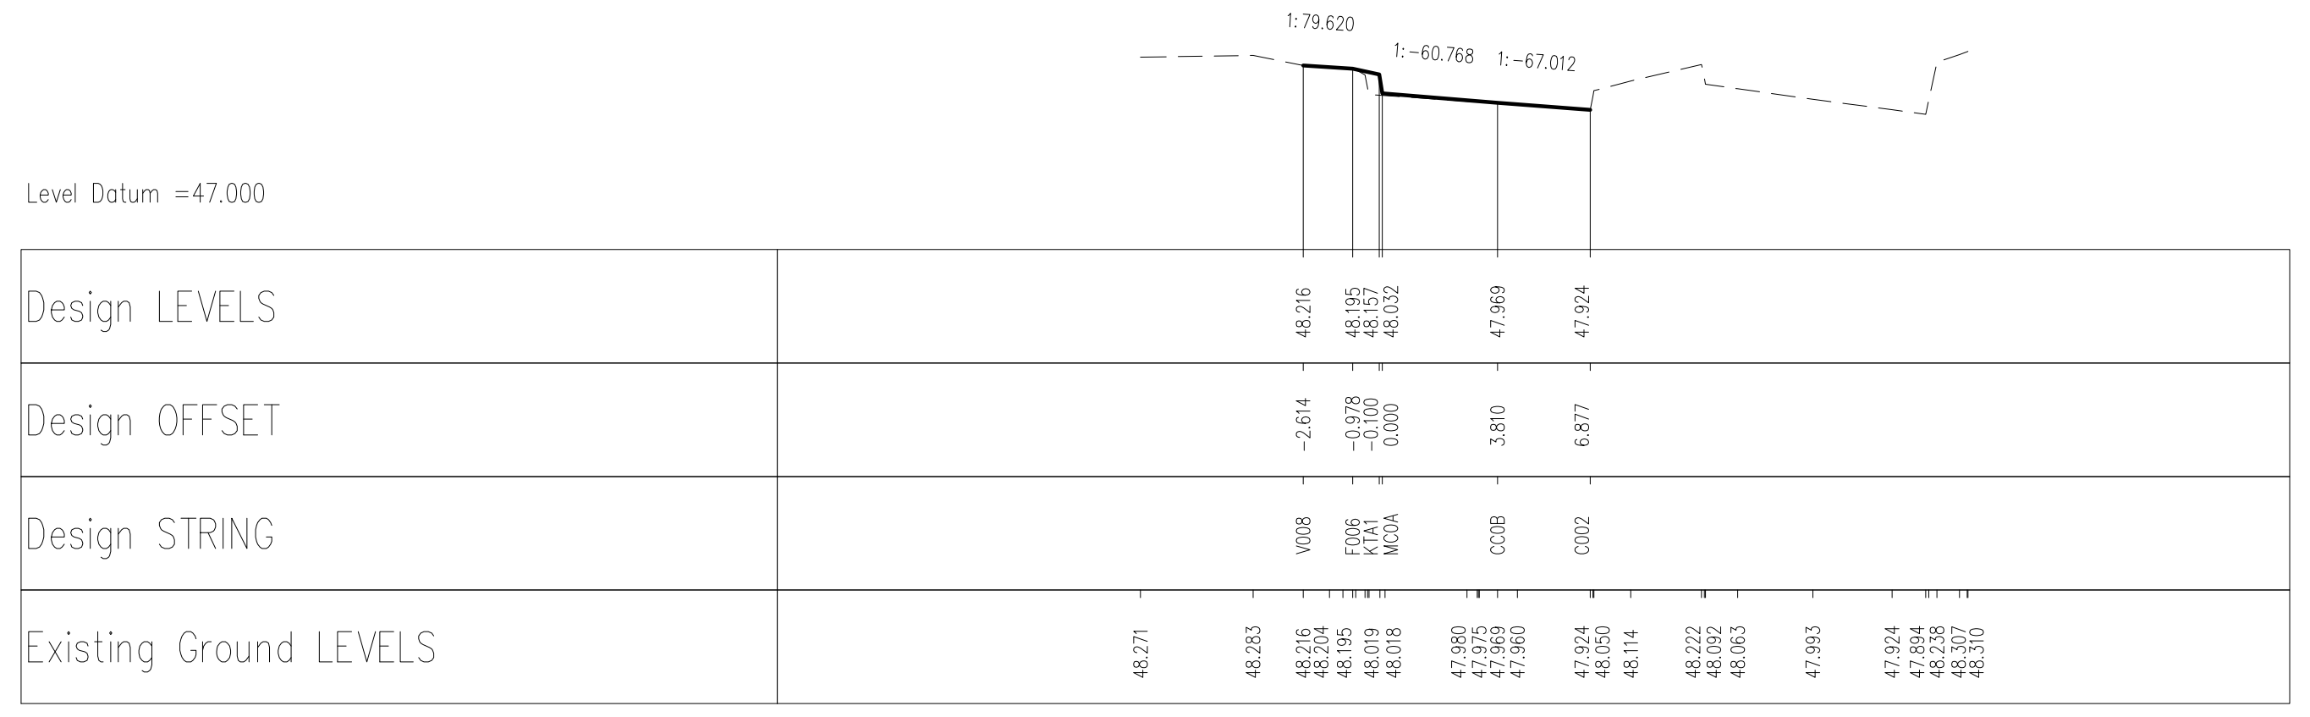

Chainage =5.000

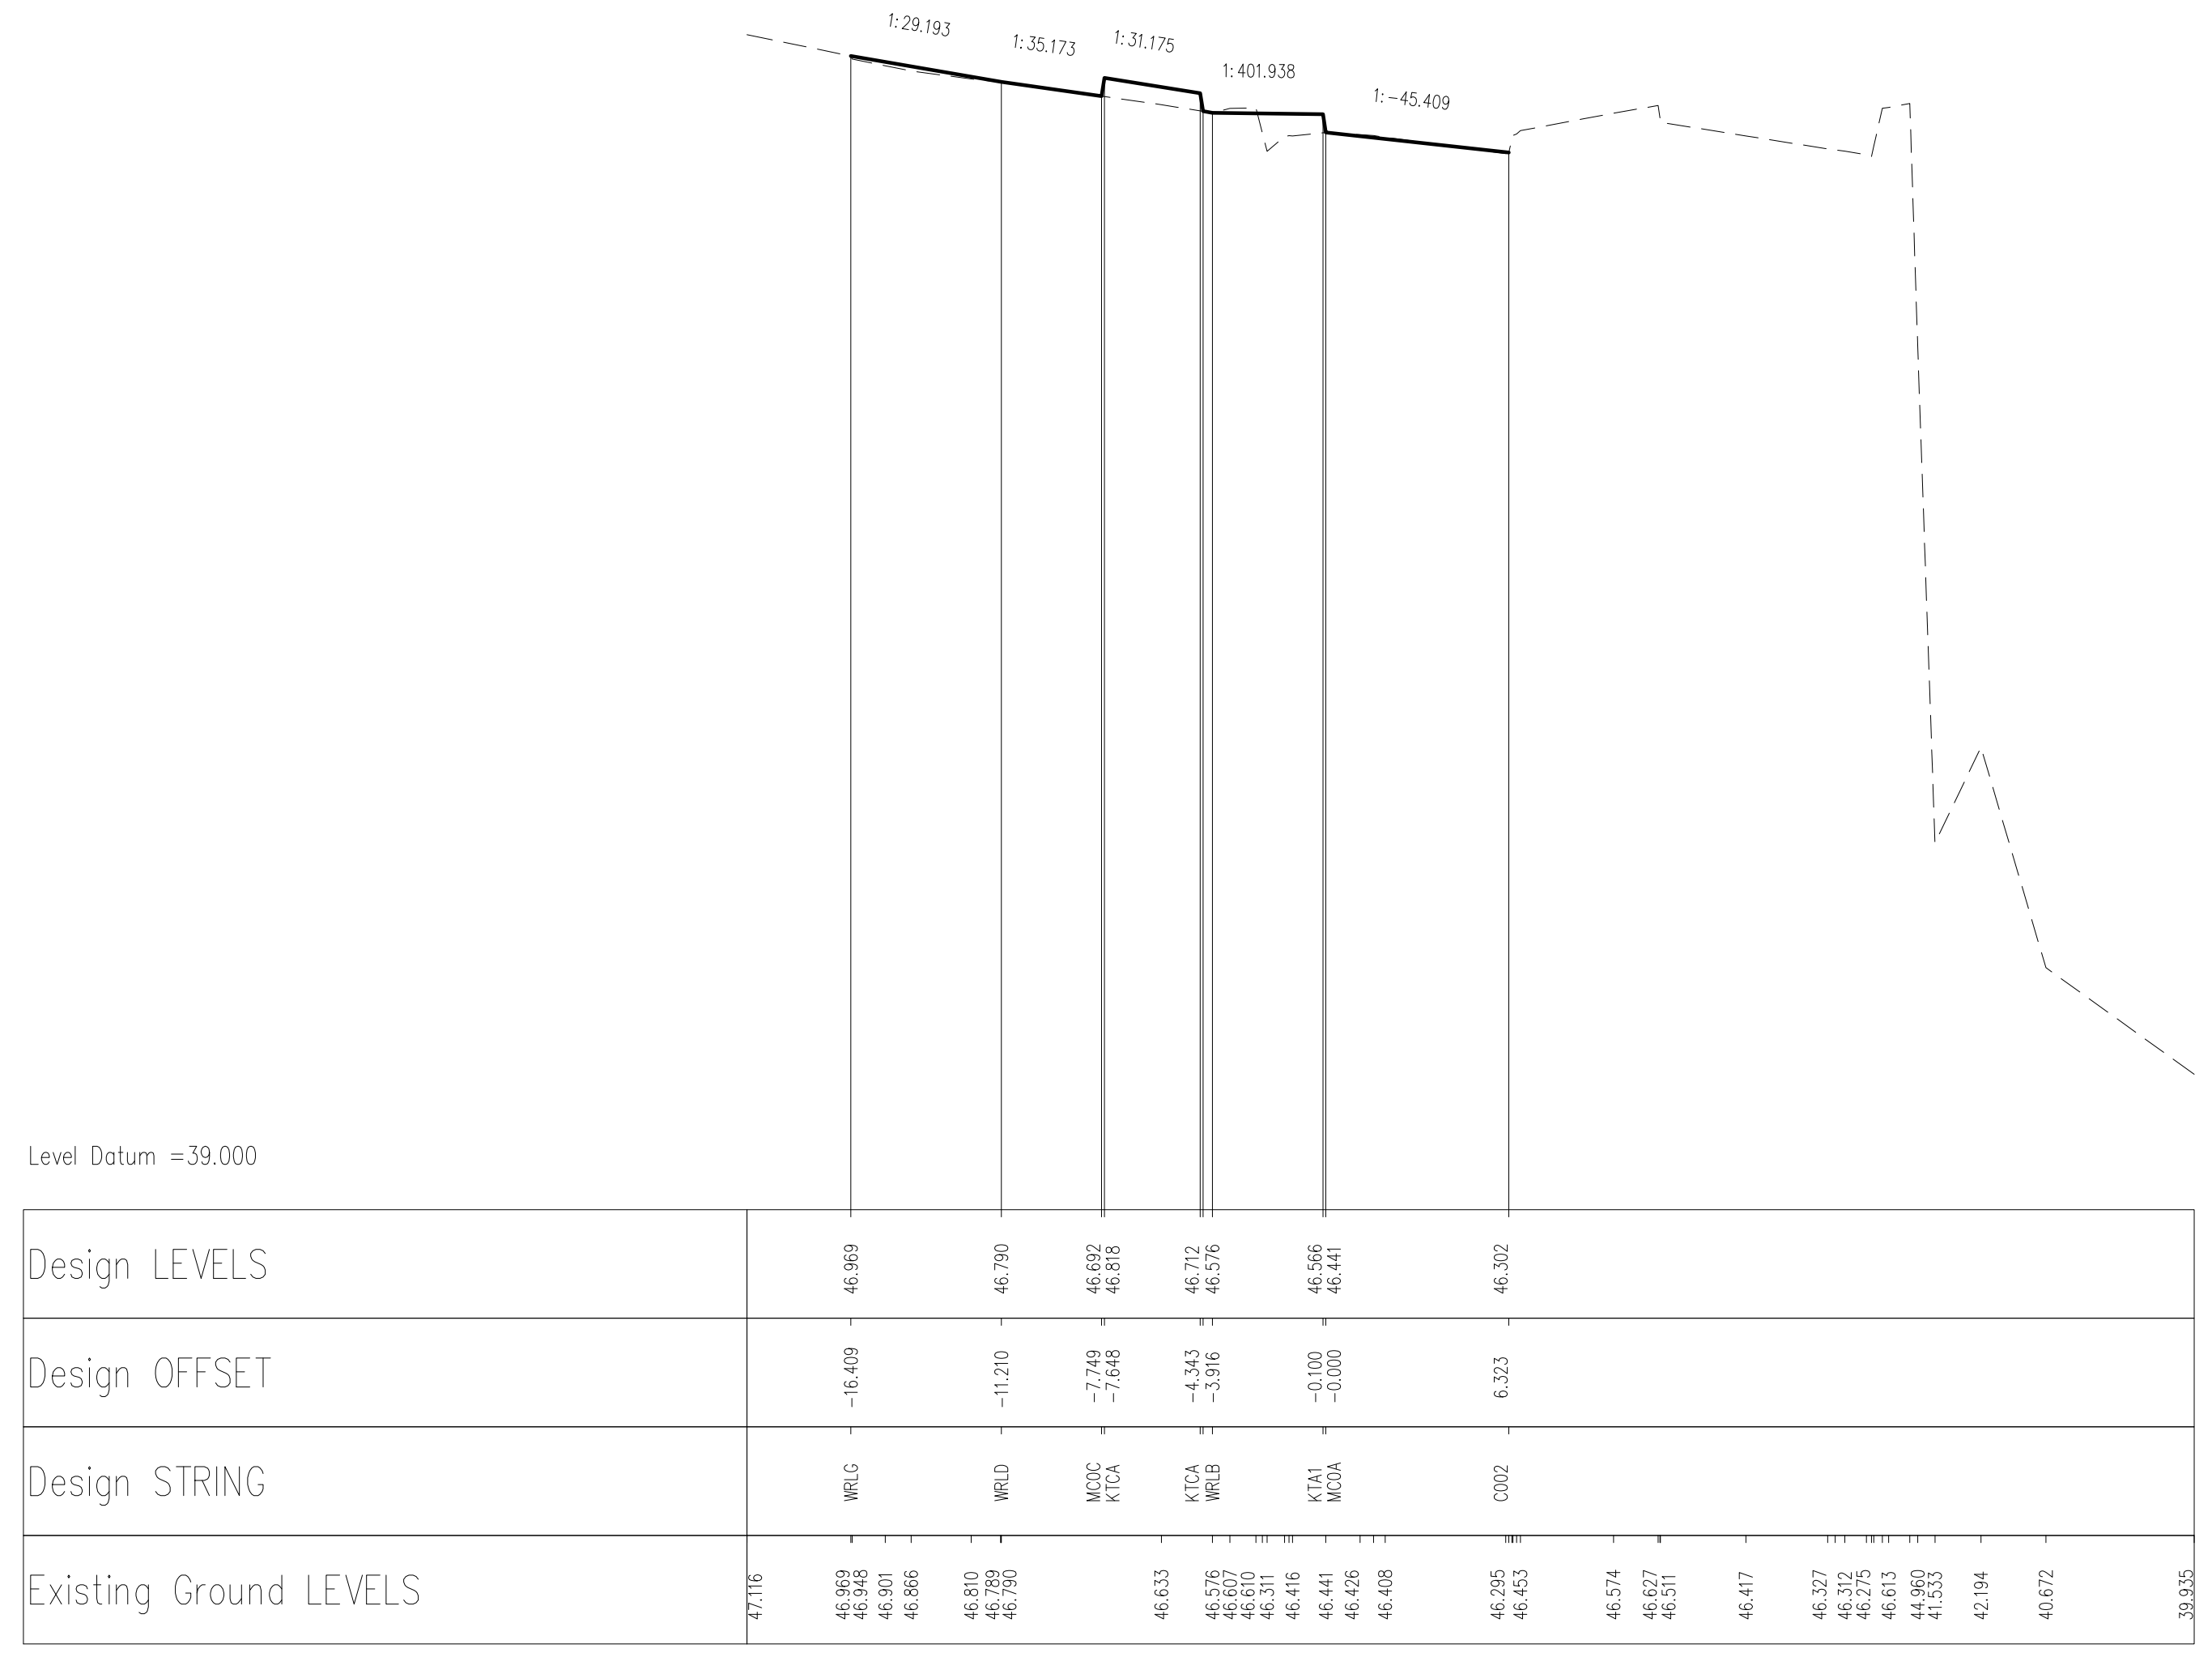

Chainage =40.000

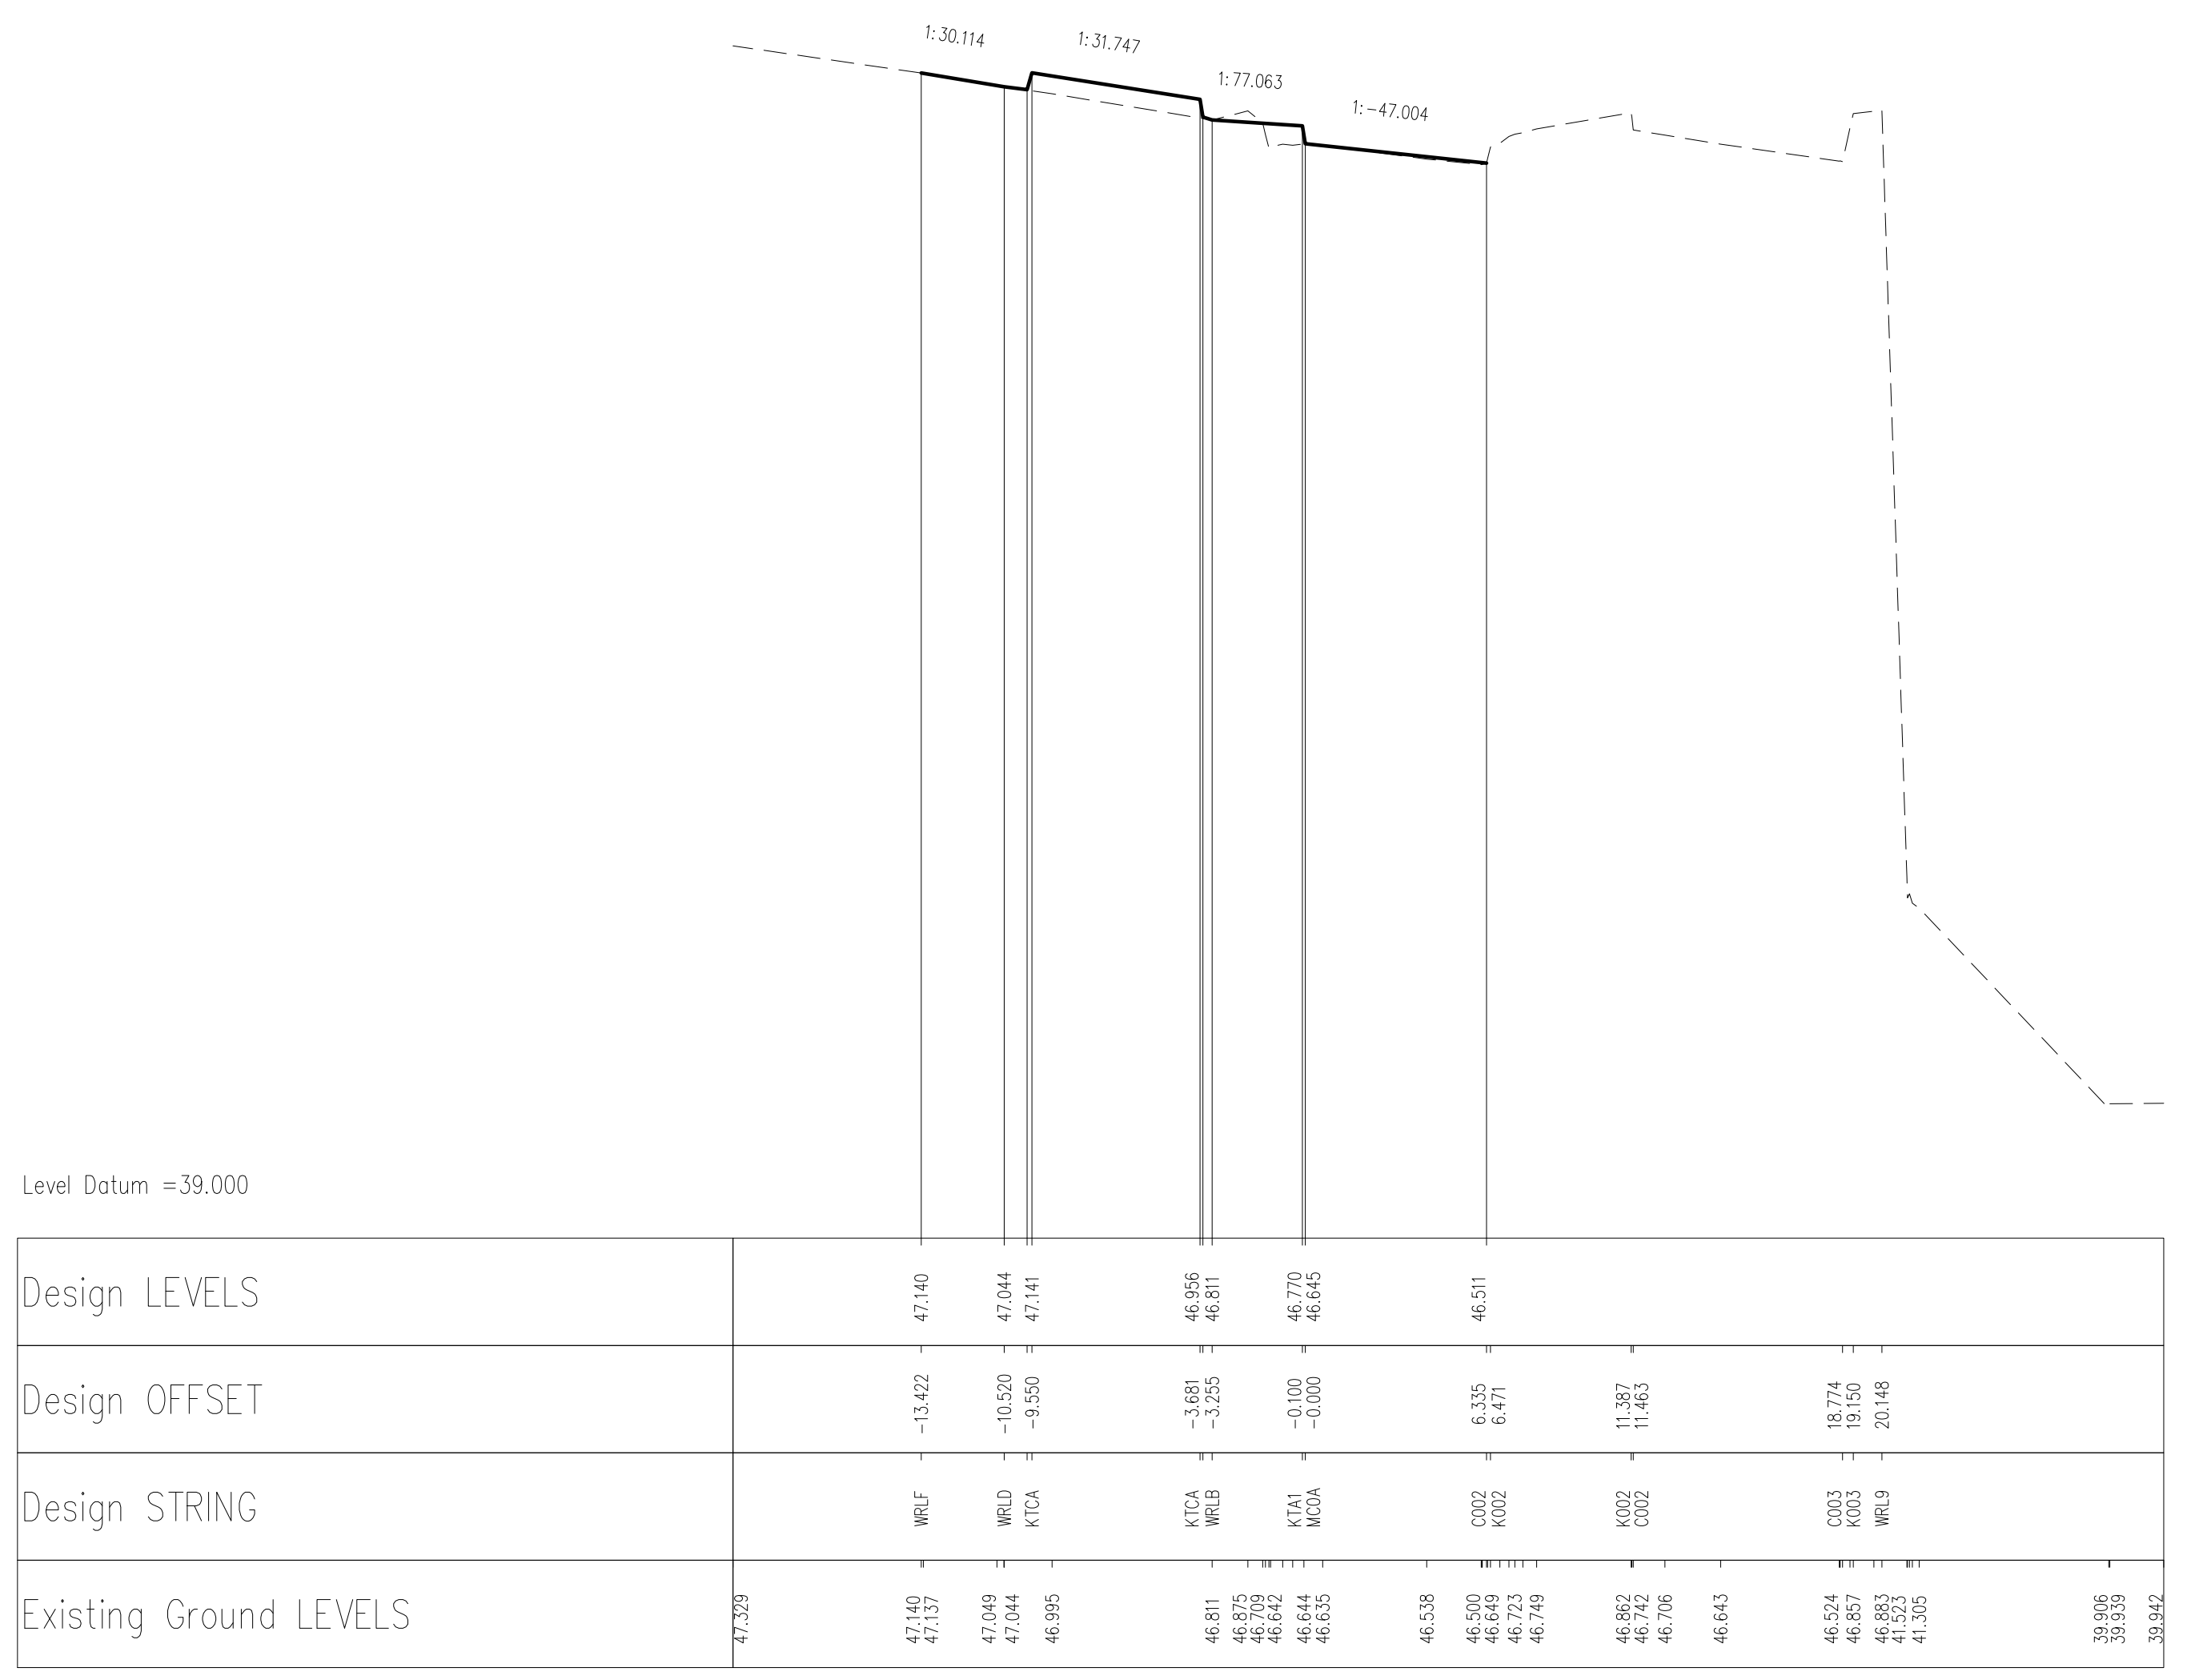

Chainage =35.000

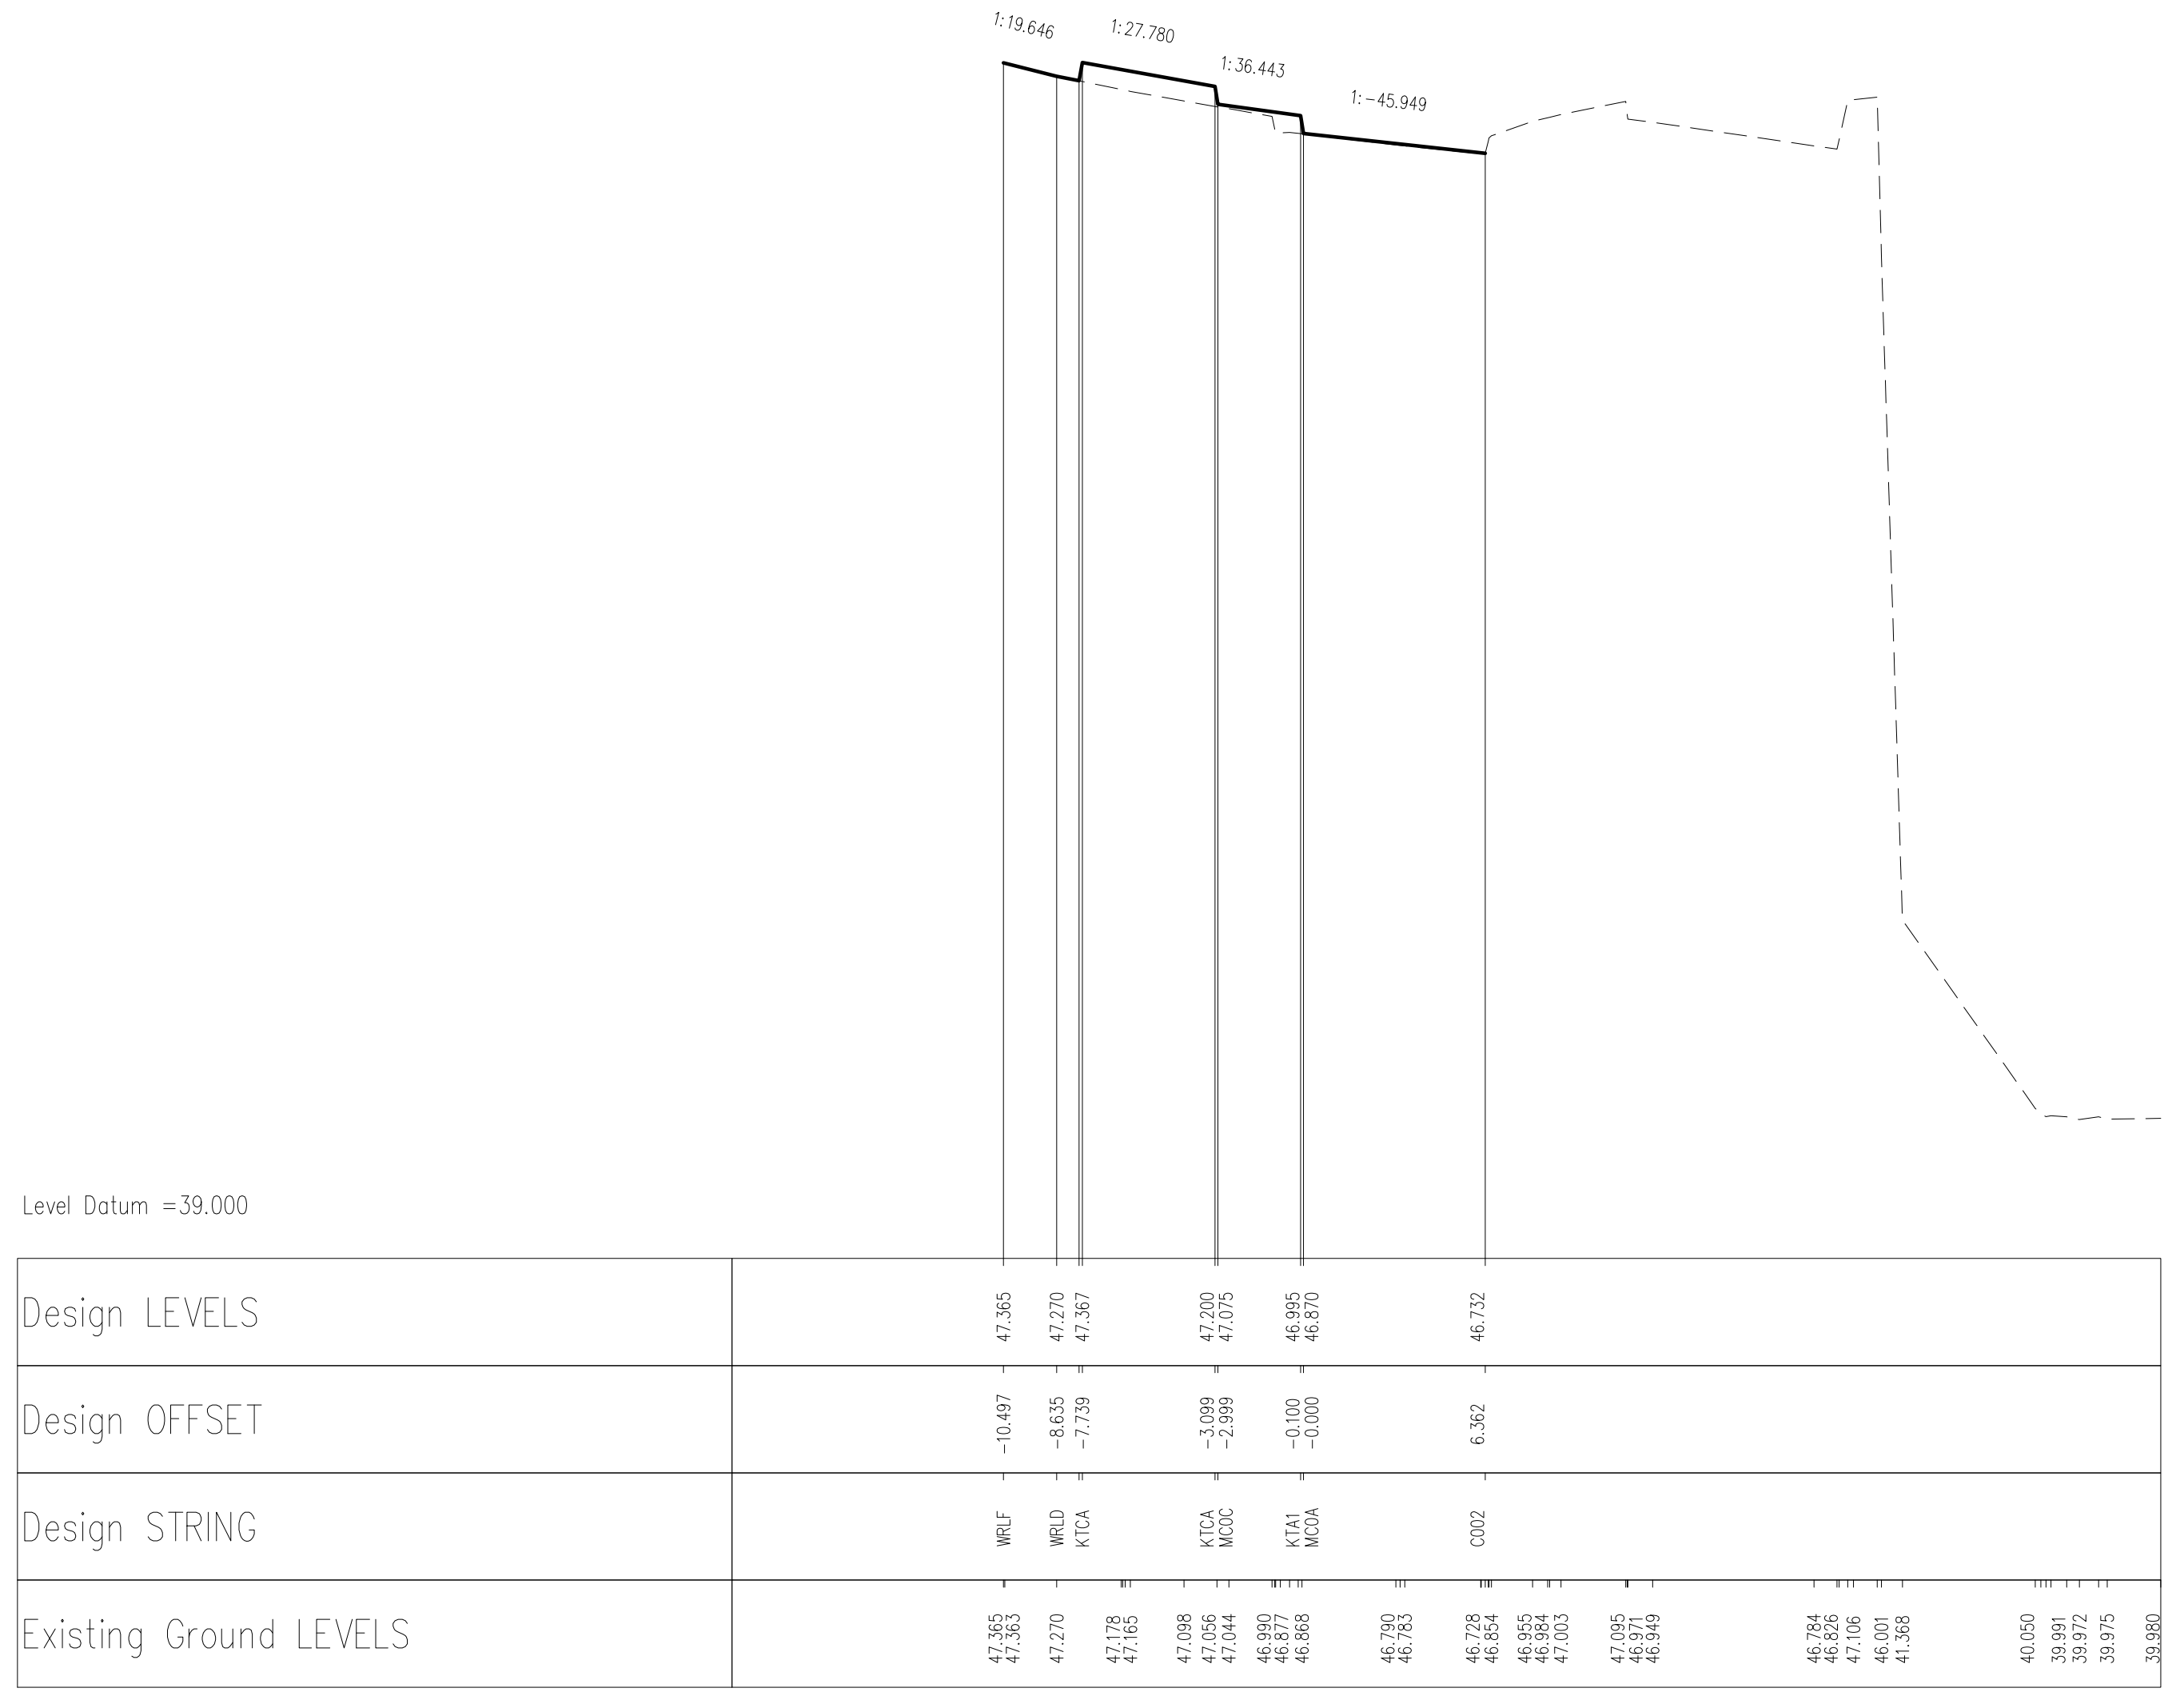

Chainage =30.000

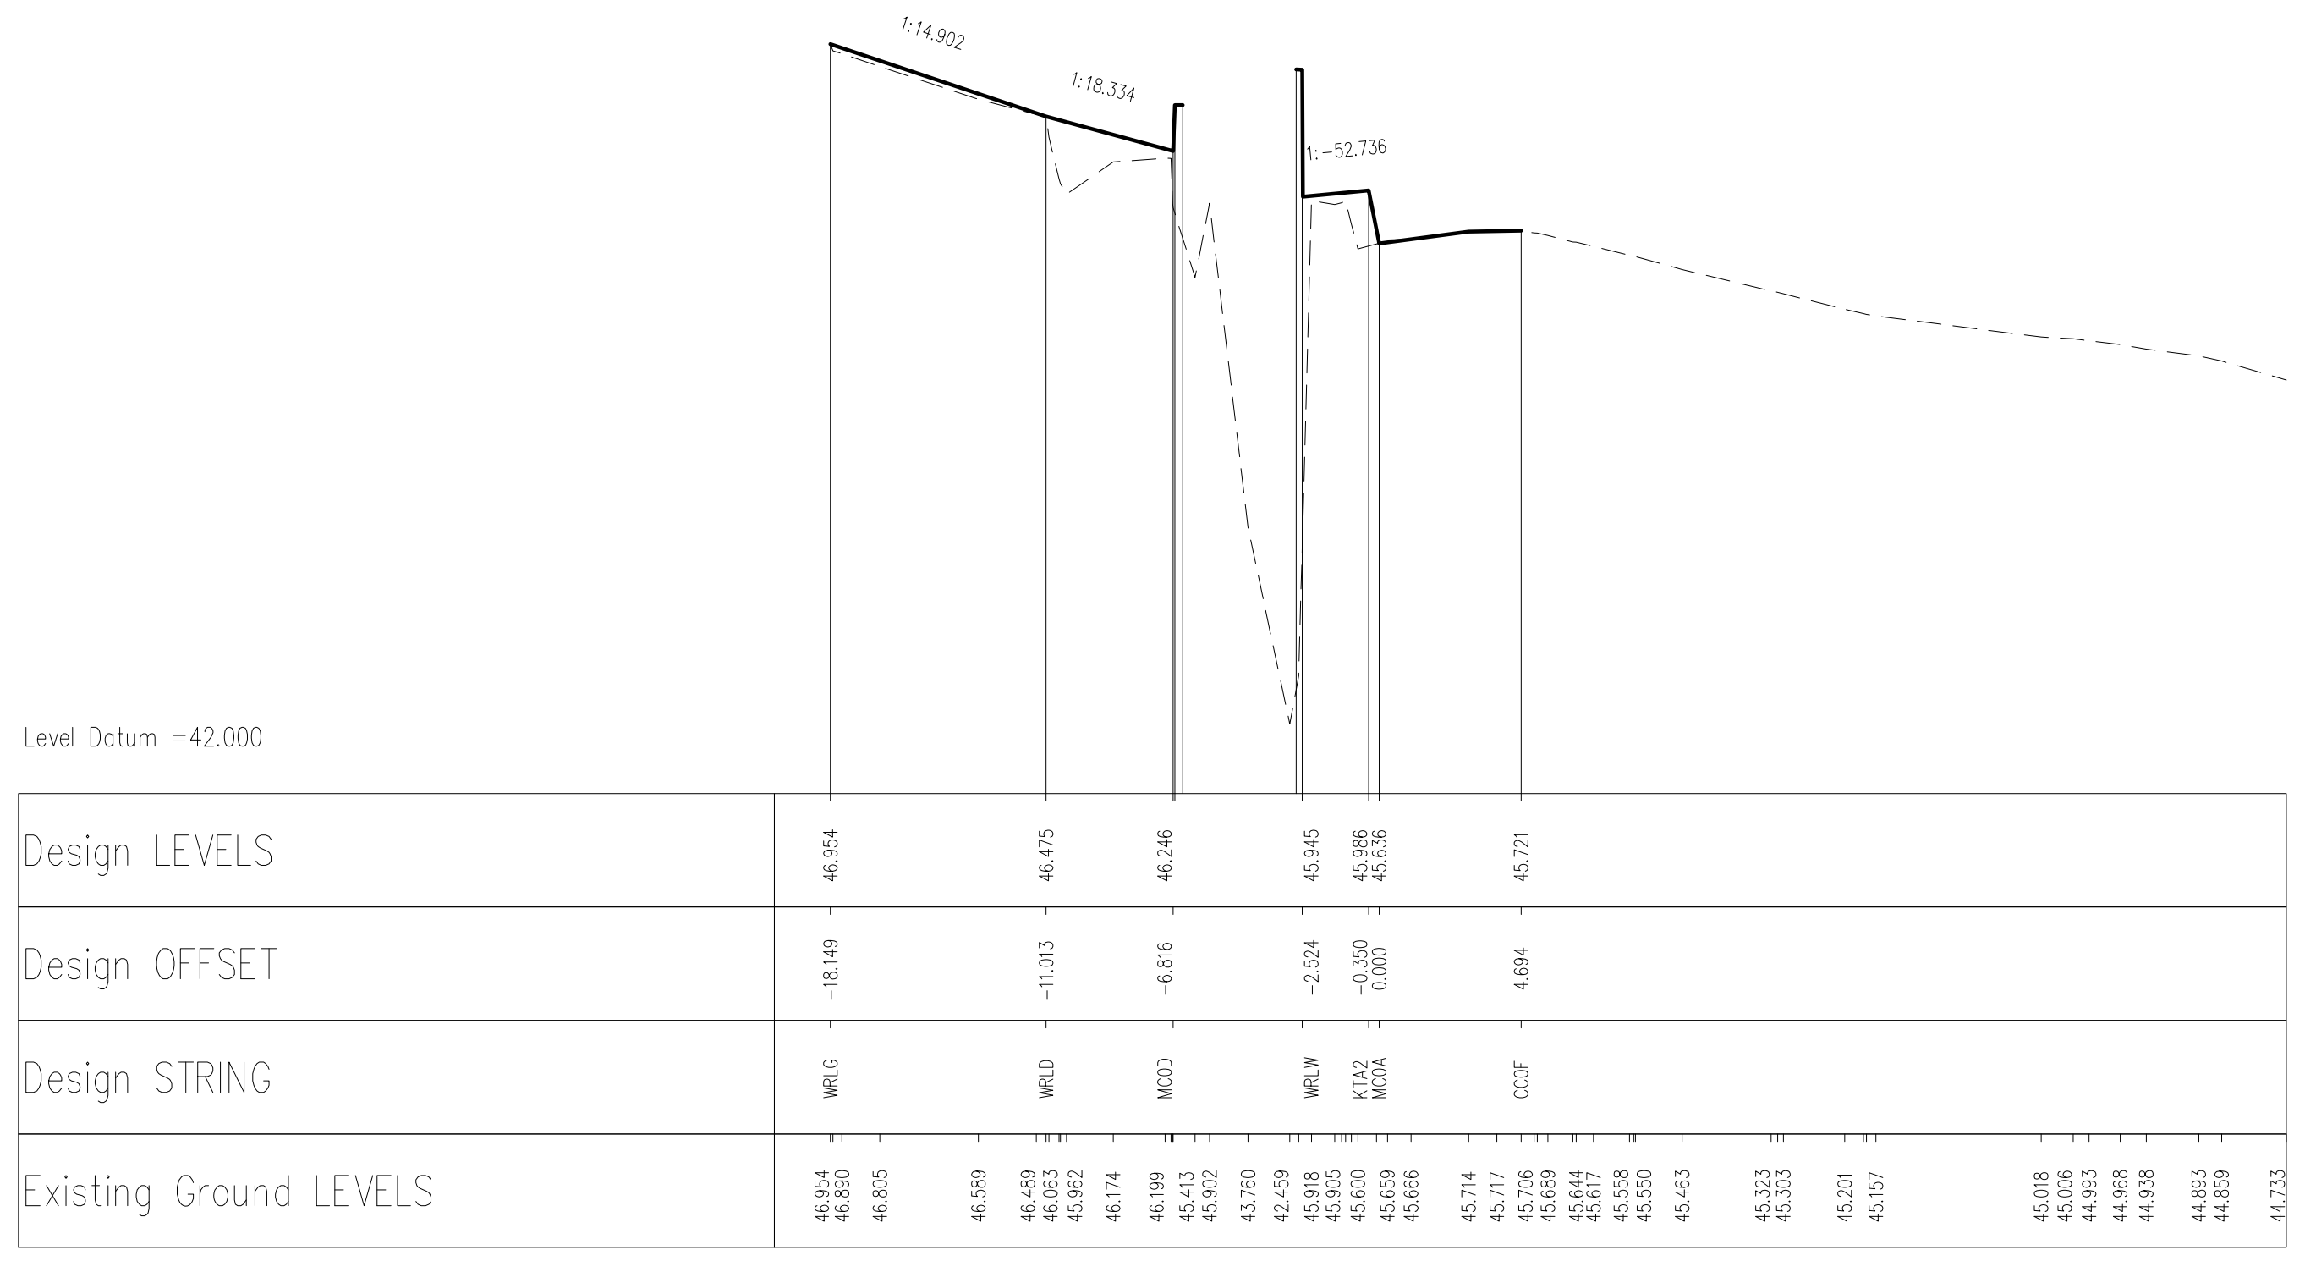

Chainage =55.000

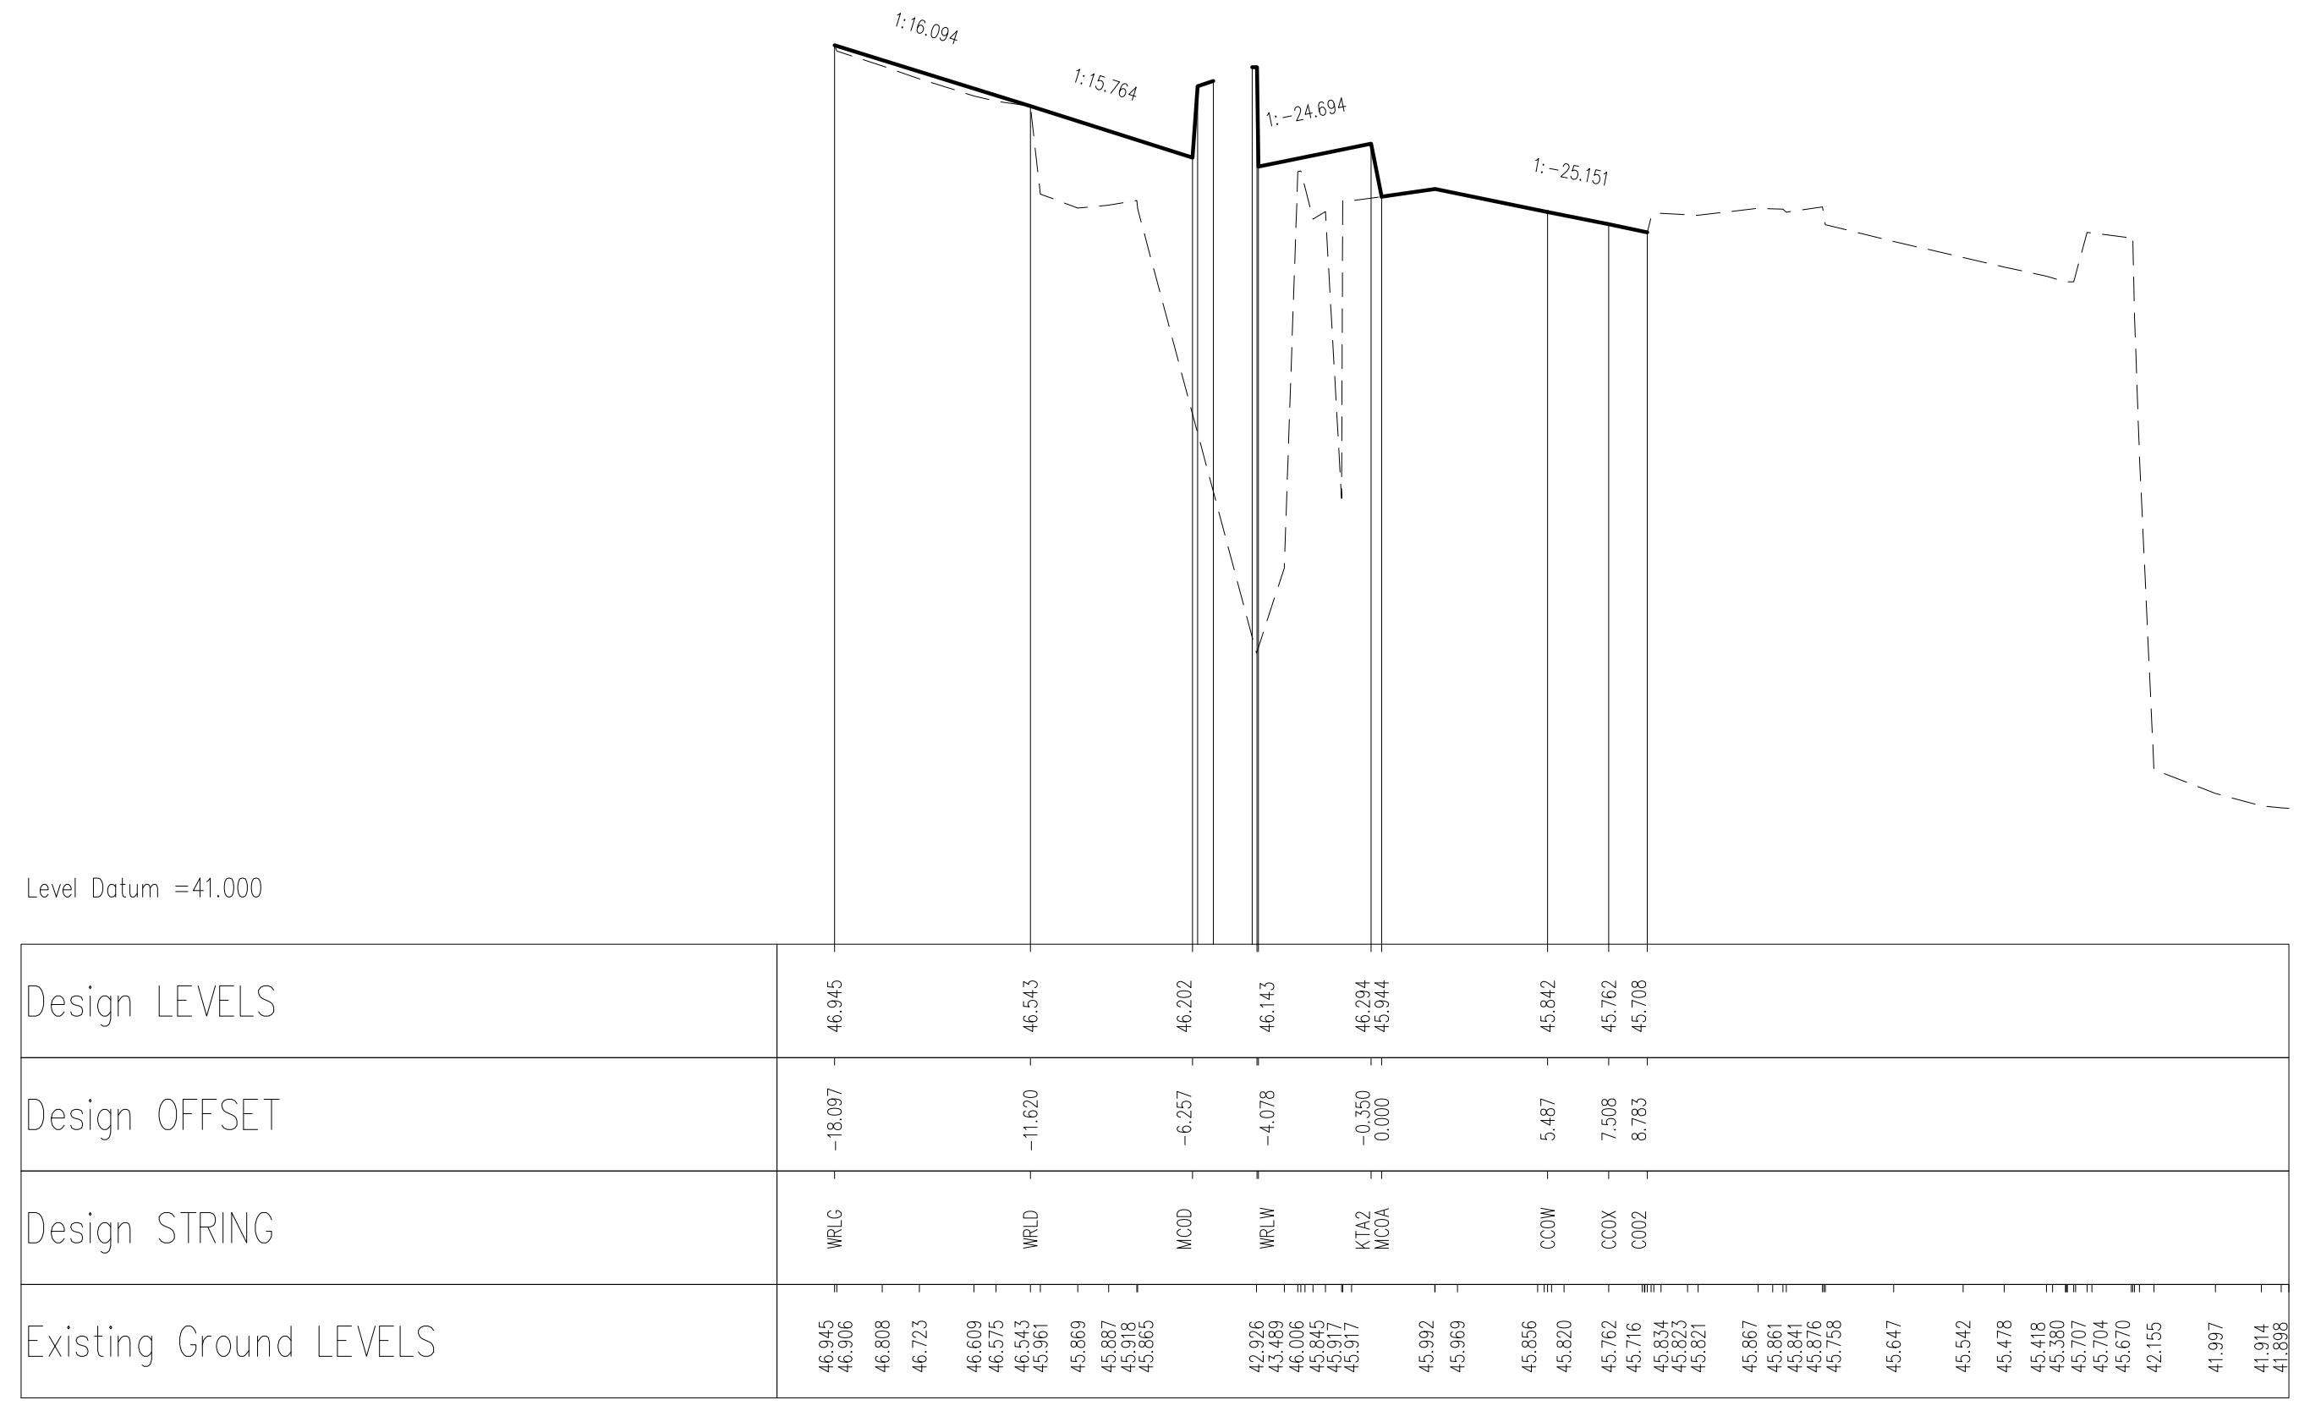

Chainage =50.000

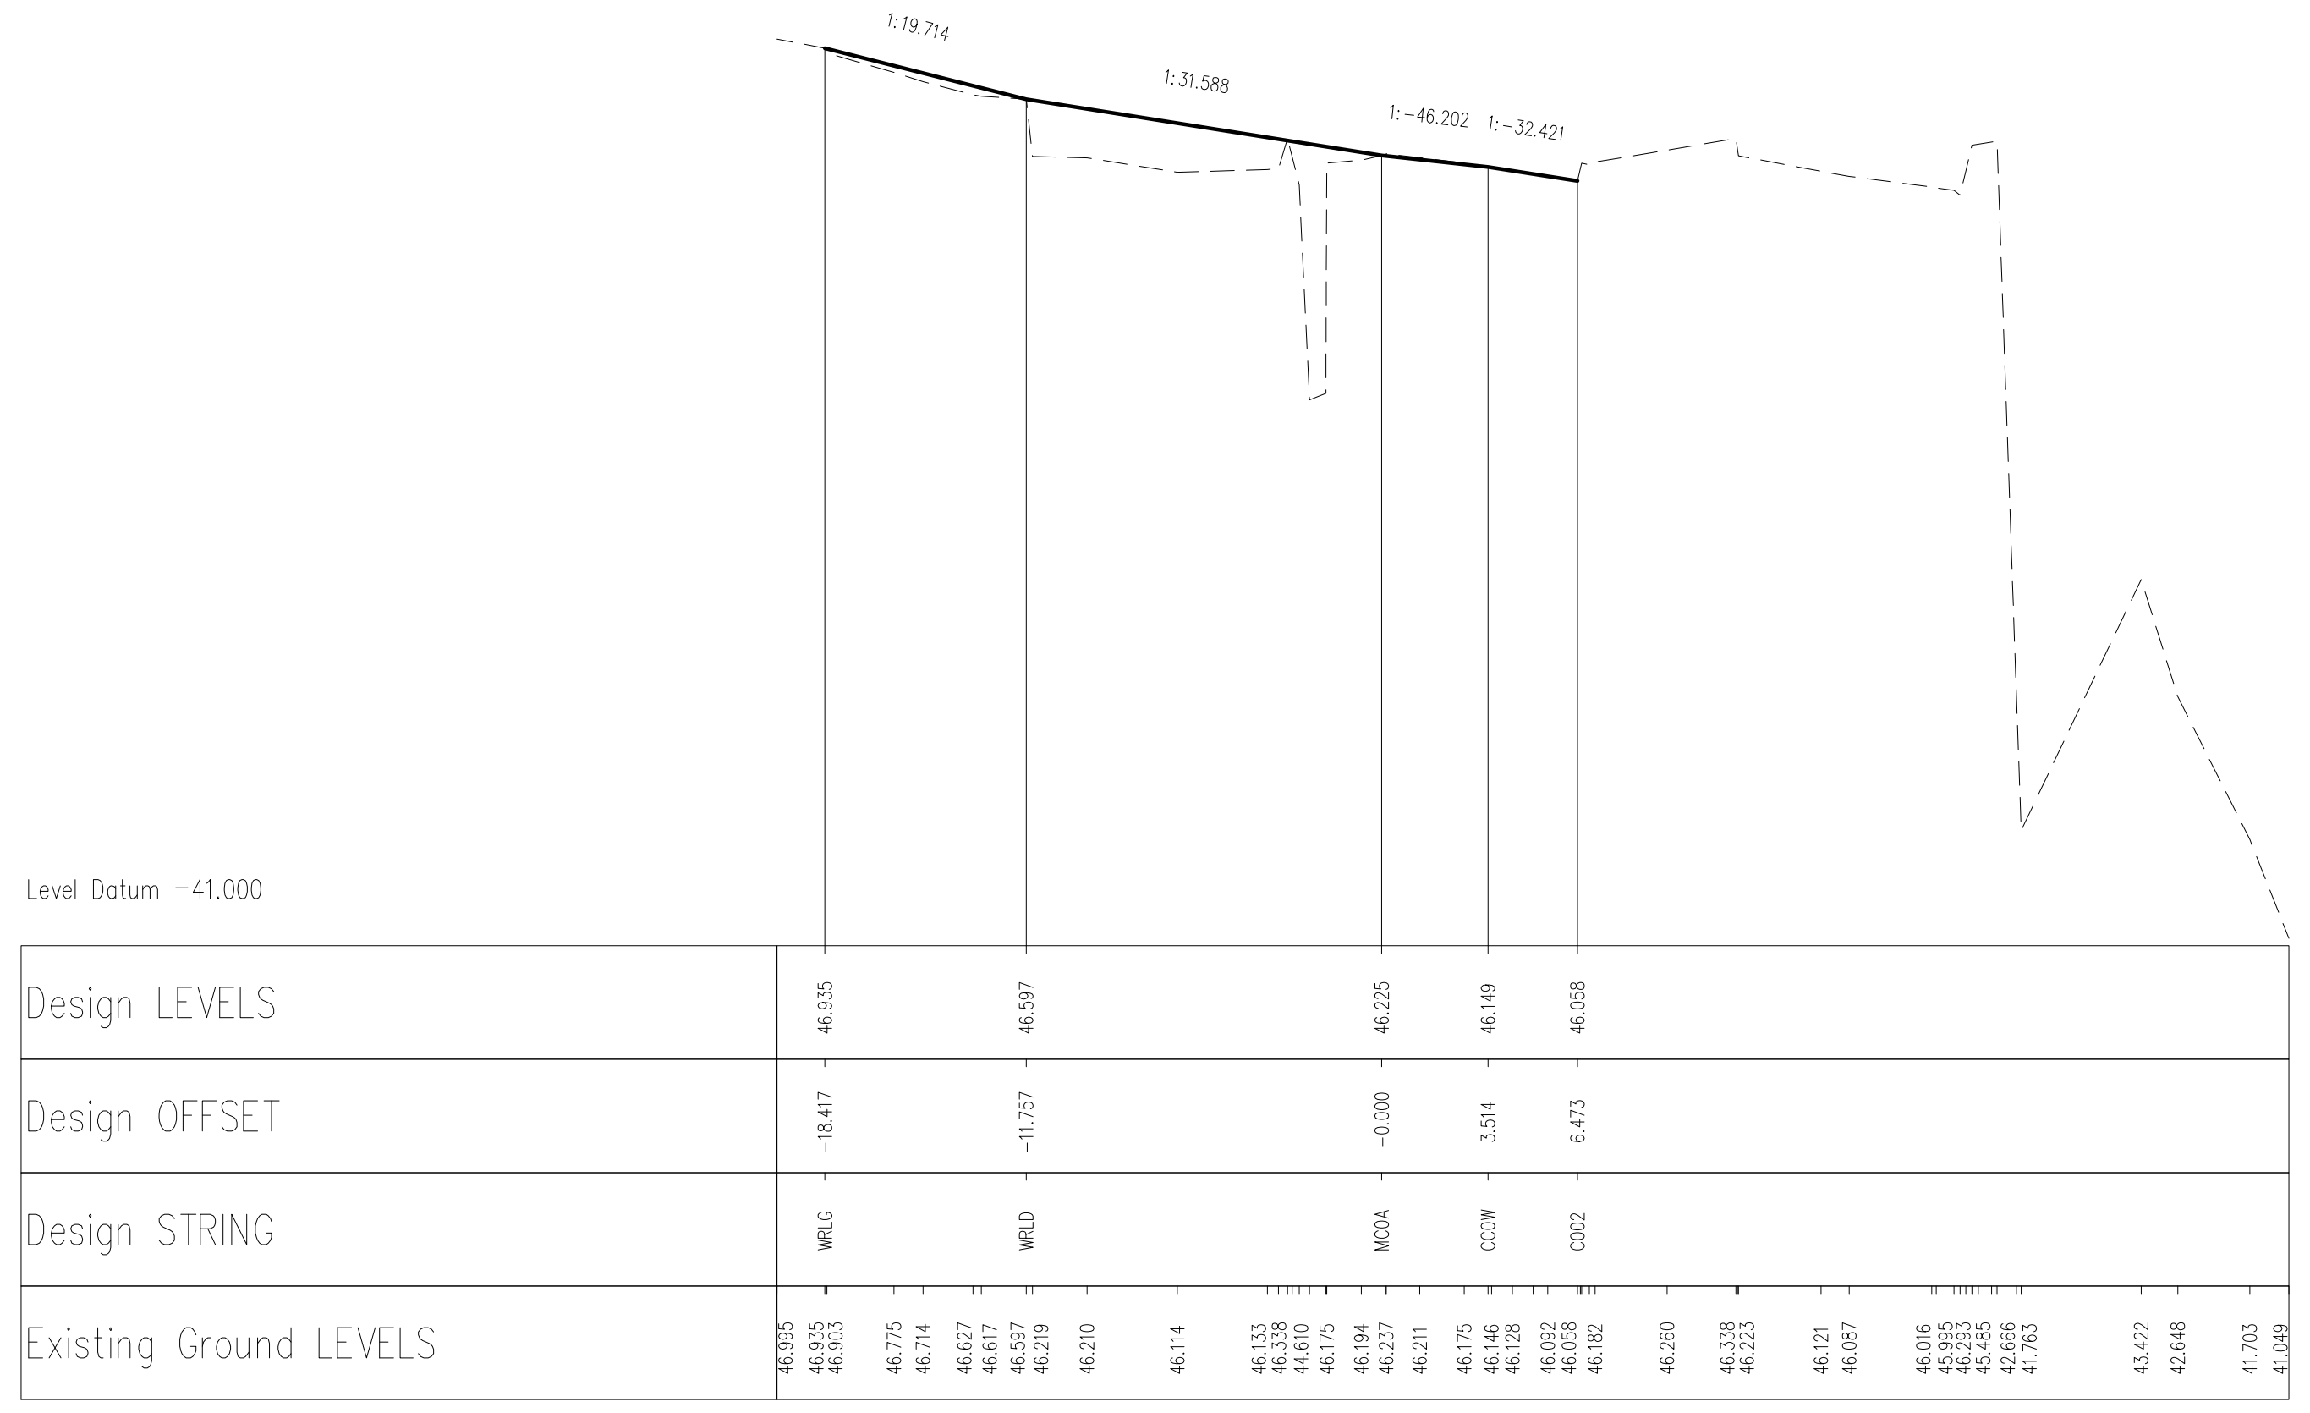

Chainage =45.000

KEY

- - - - - EXISTING GROUND PROFILE

——— PROPOSED GROUND PROFILE

NOTES

1. For string labels refer to drawing numbered ZSSLWVILLE2.2/20

FOR CONSTRUCTION

rev.	amendment	checked	date

mayer brown

Mayer Brown Limited Lion House
Oriental Road Woking Surrey GU22 8AR
Telephone 01483 750 508 Fax 01483 750 437
wokingoffice@mayerbrown.co.uk www.mayerbrown.co.uk

client
SAINSBURY'S SUPERMARKETS LIMITED

project
HAMBLEDON ROAD, WATERLOOVILLE
S278 AGREEMENT HIGHWA IMPROVEMENTS

scale H=1:250; V=1:50
drawn by PSD
checked by AB

date SEPTEMBER 2012
cad file SECTIONS.DWG

title
MAUREPAS WAY
PROPOSED LONGITUDINAL AND CROSS
SECTIONS ALONG MC0A

drawing number
ZSSLWVILLE.2/28
rev.