


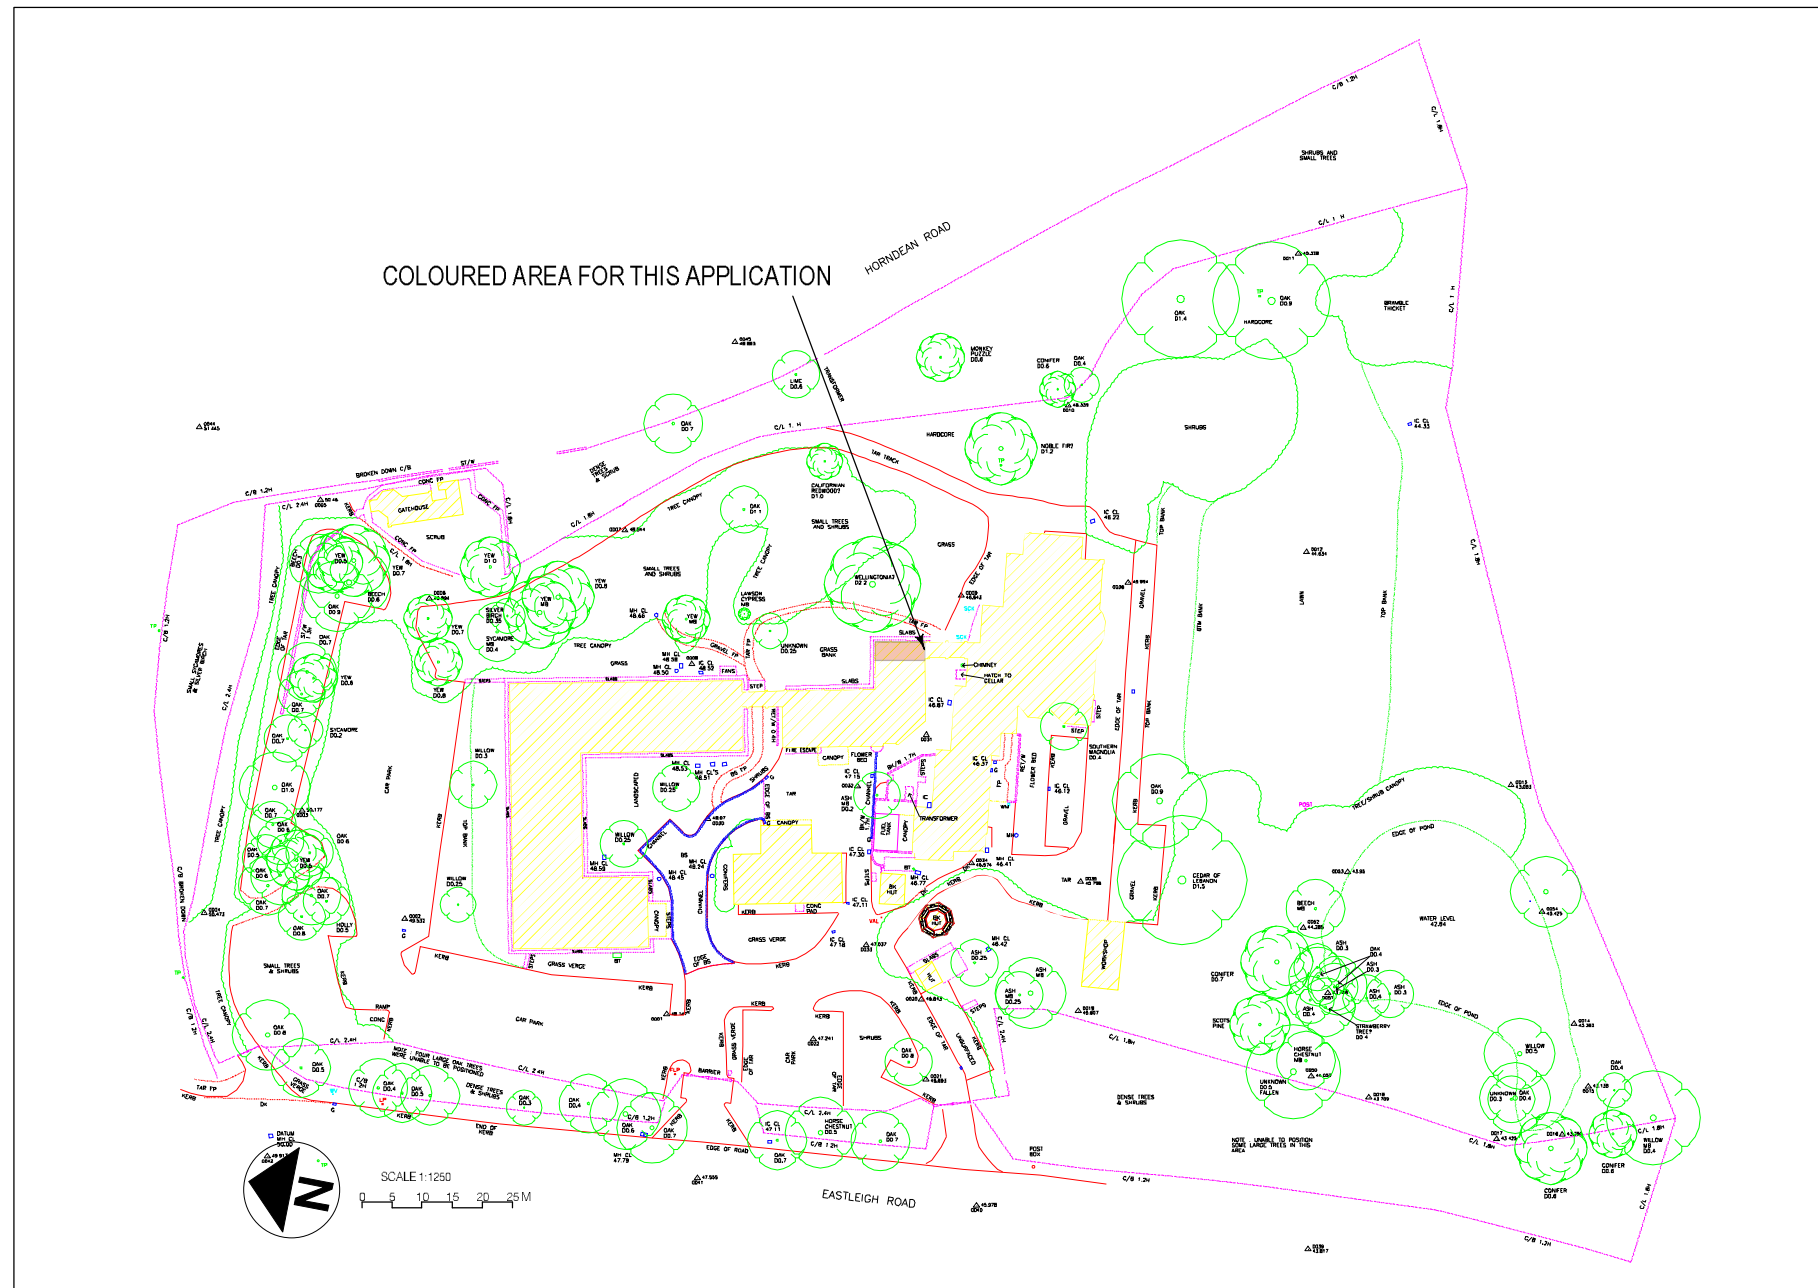

Hazelwood, Harbolets Road,
West Chiltington RH26 2LG
Tel: 01798 813298
paul@pbproperties.co.uk

Design By Paul Maggs	Drawn by: PHM	Date: March 2014
Client: Snell Ltd	Drawing No. D 0314/05	Scales @ A3 1:1250
Site Address: Southleigh Park House Havant	Listed Building Application	
Project Title: Repair to exiting wall, linkway previously removed.	This drawing is produced using Vectorworks CAD. Only written dimensions are to be respected.	
	Copyright protected to P B Properties	